



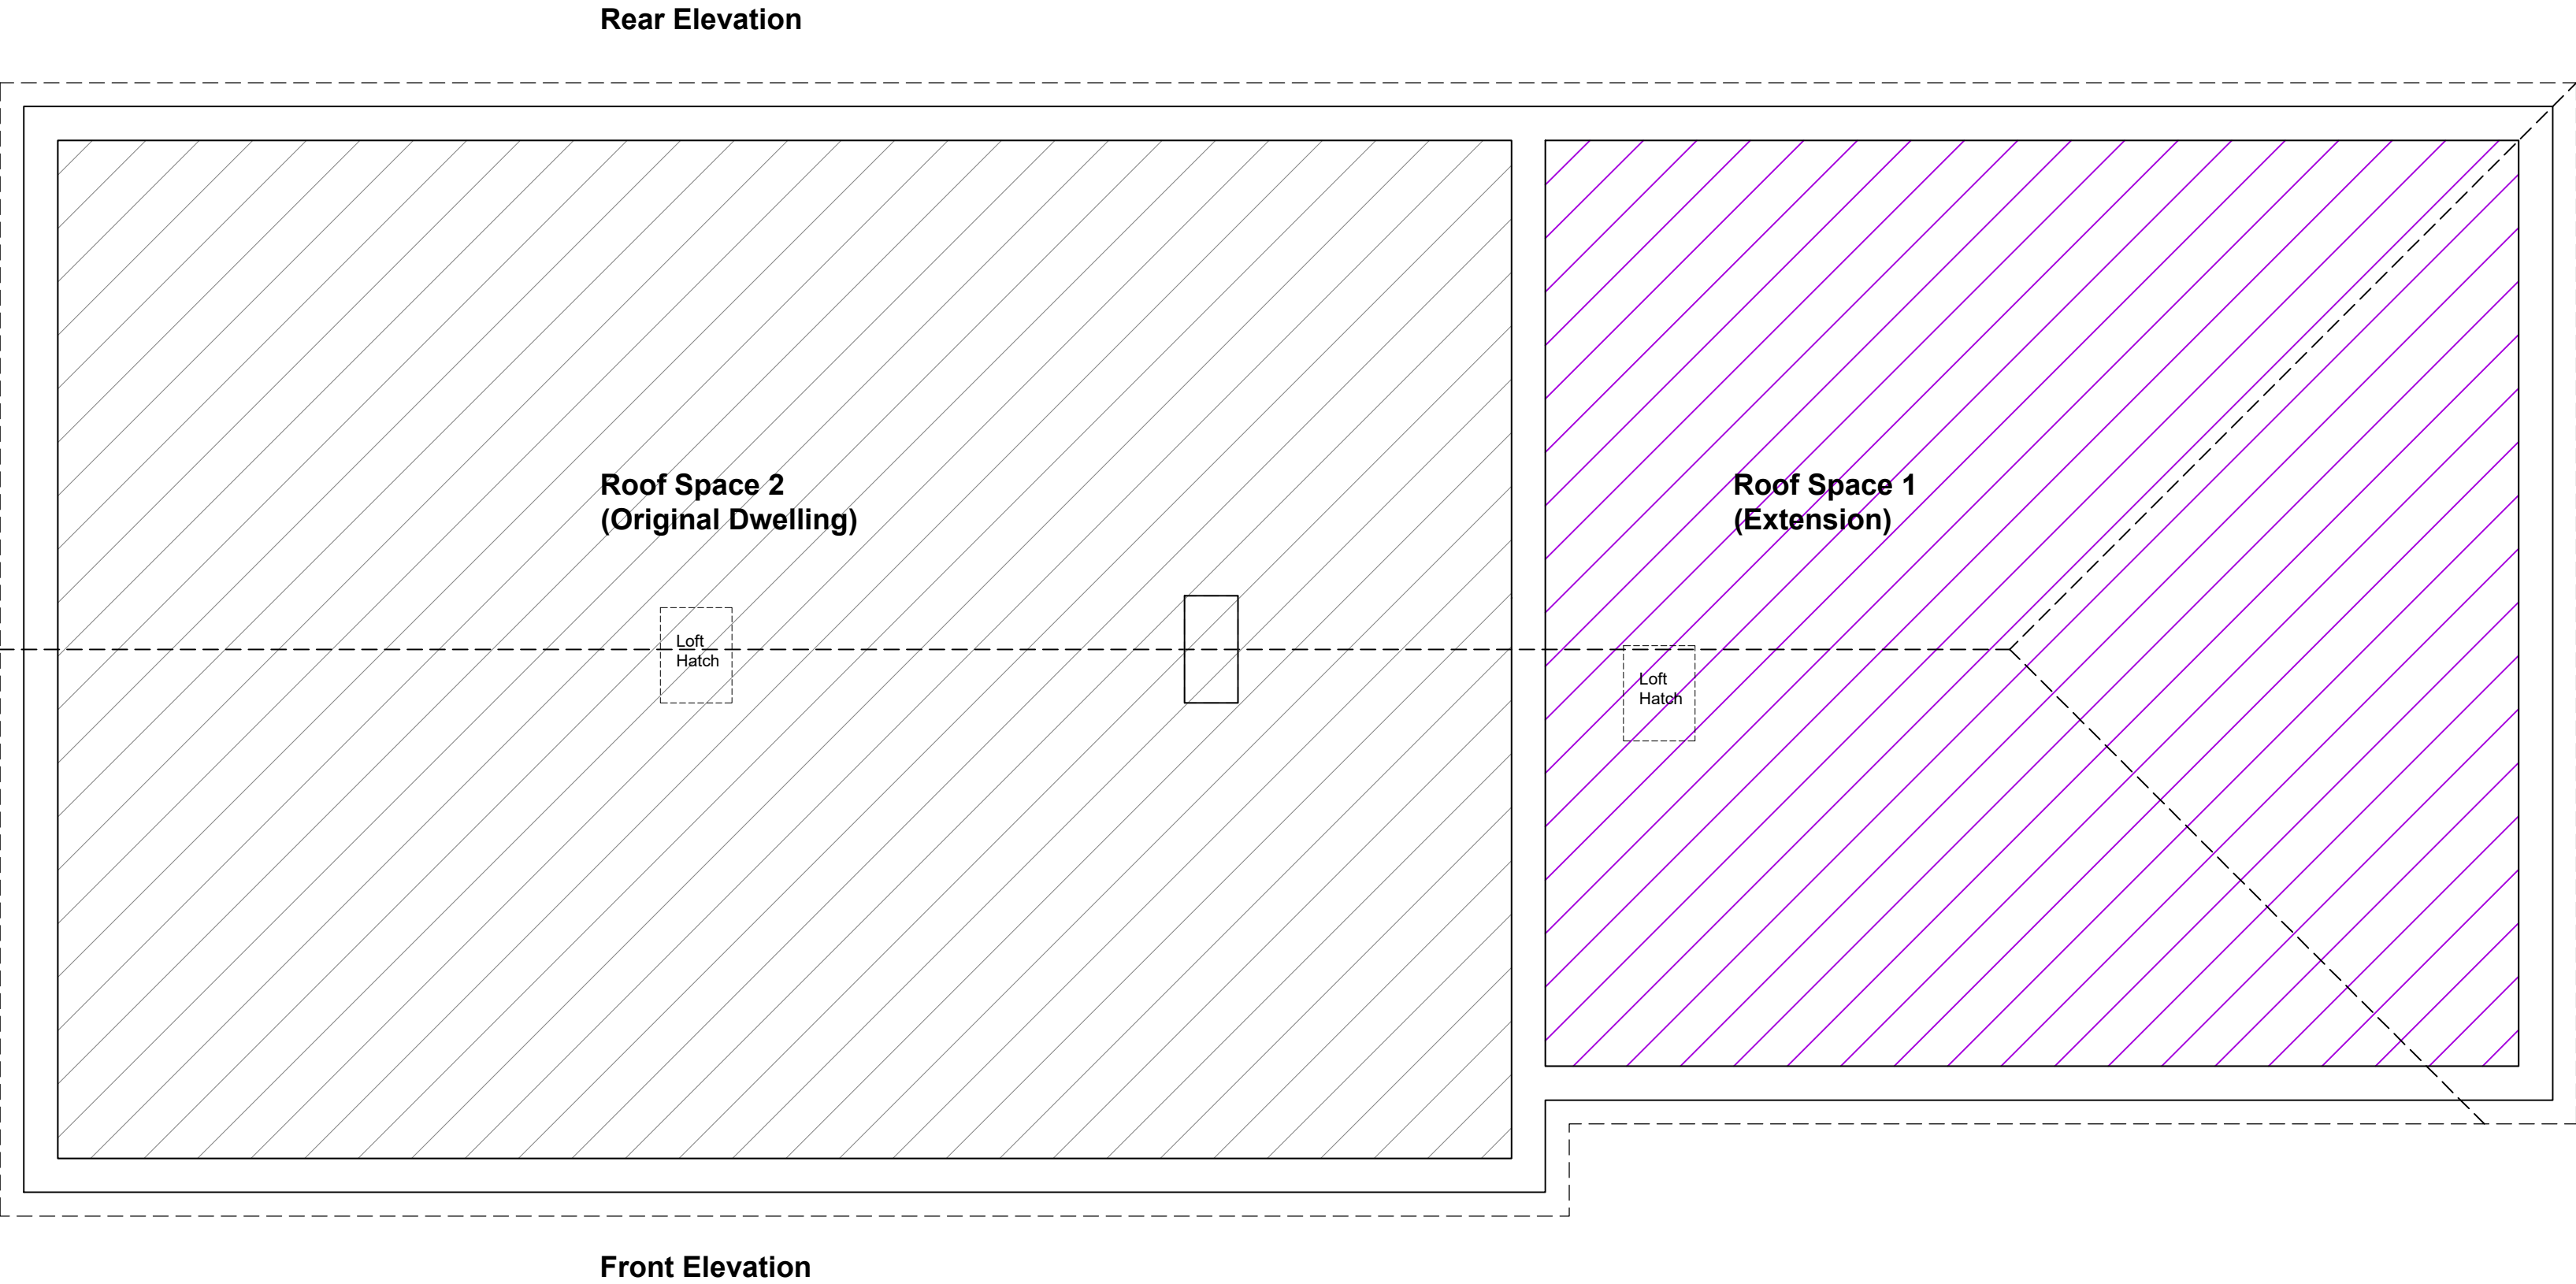

Existing Roof Space Plan
Scale 1:50

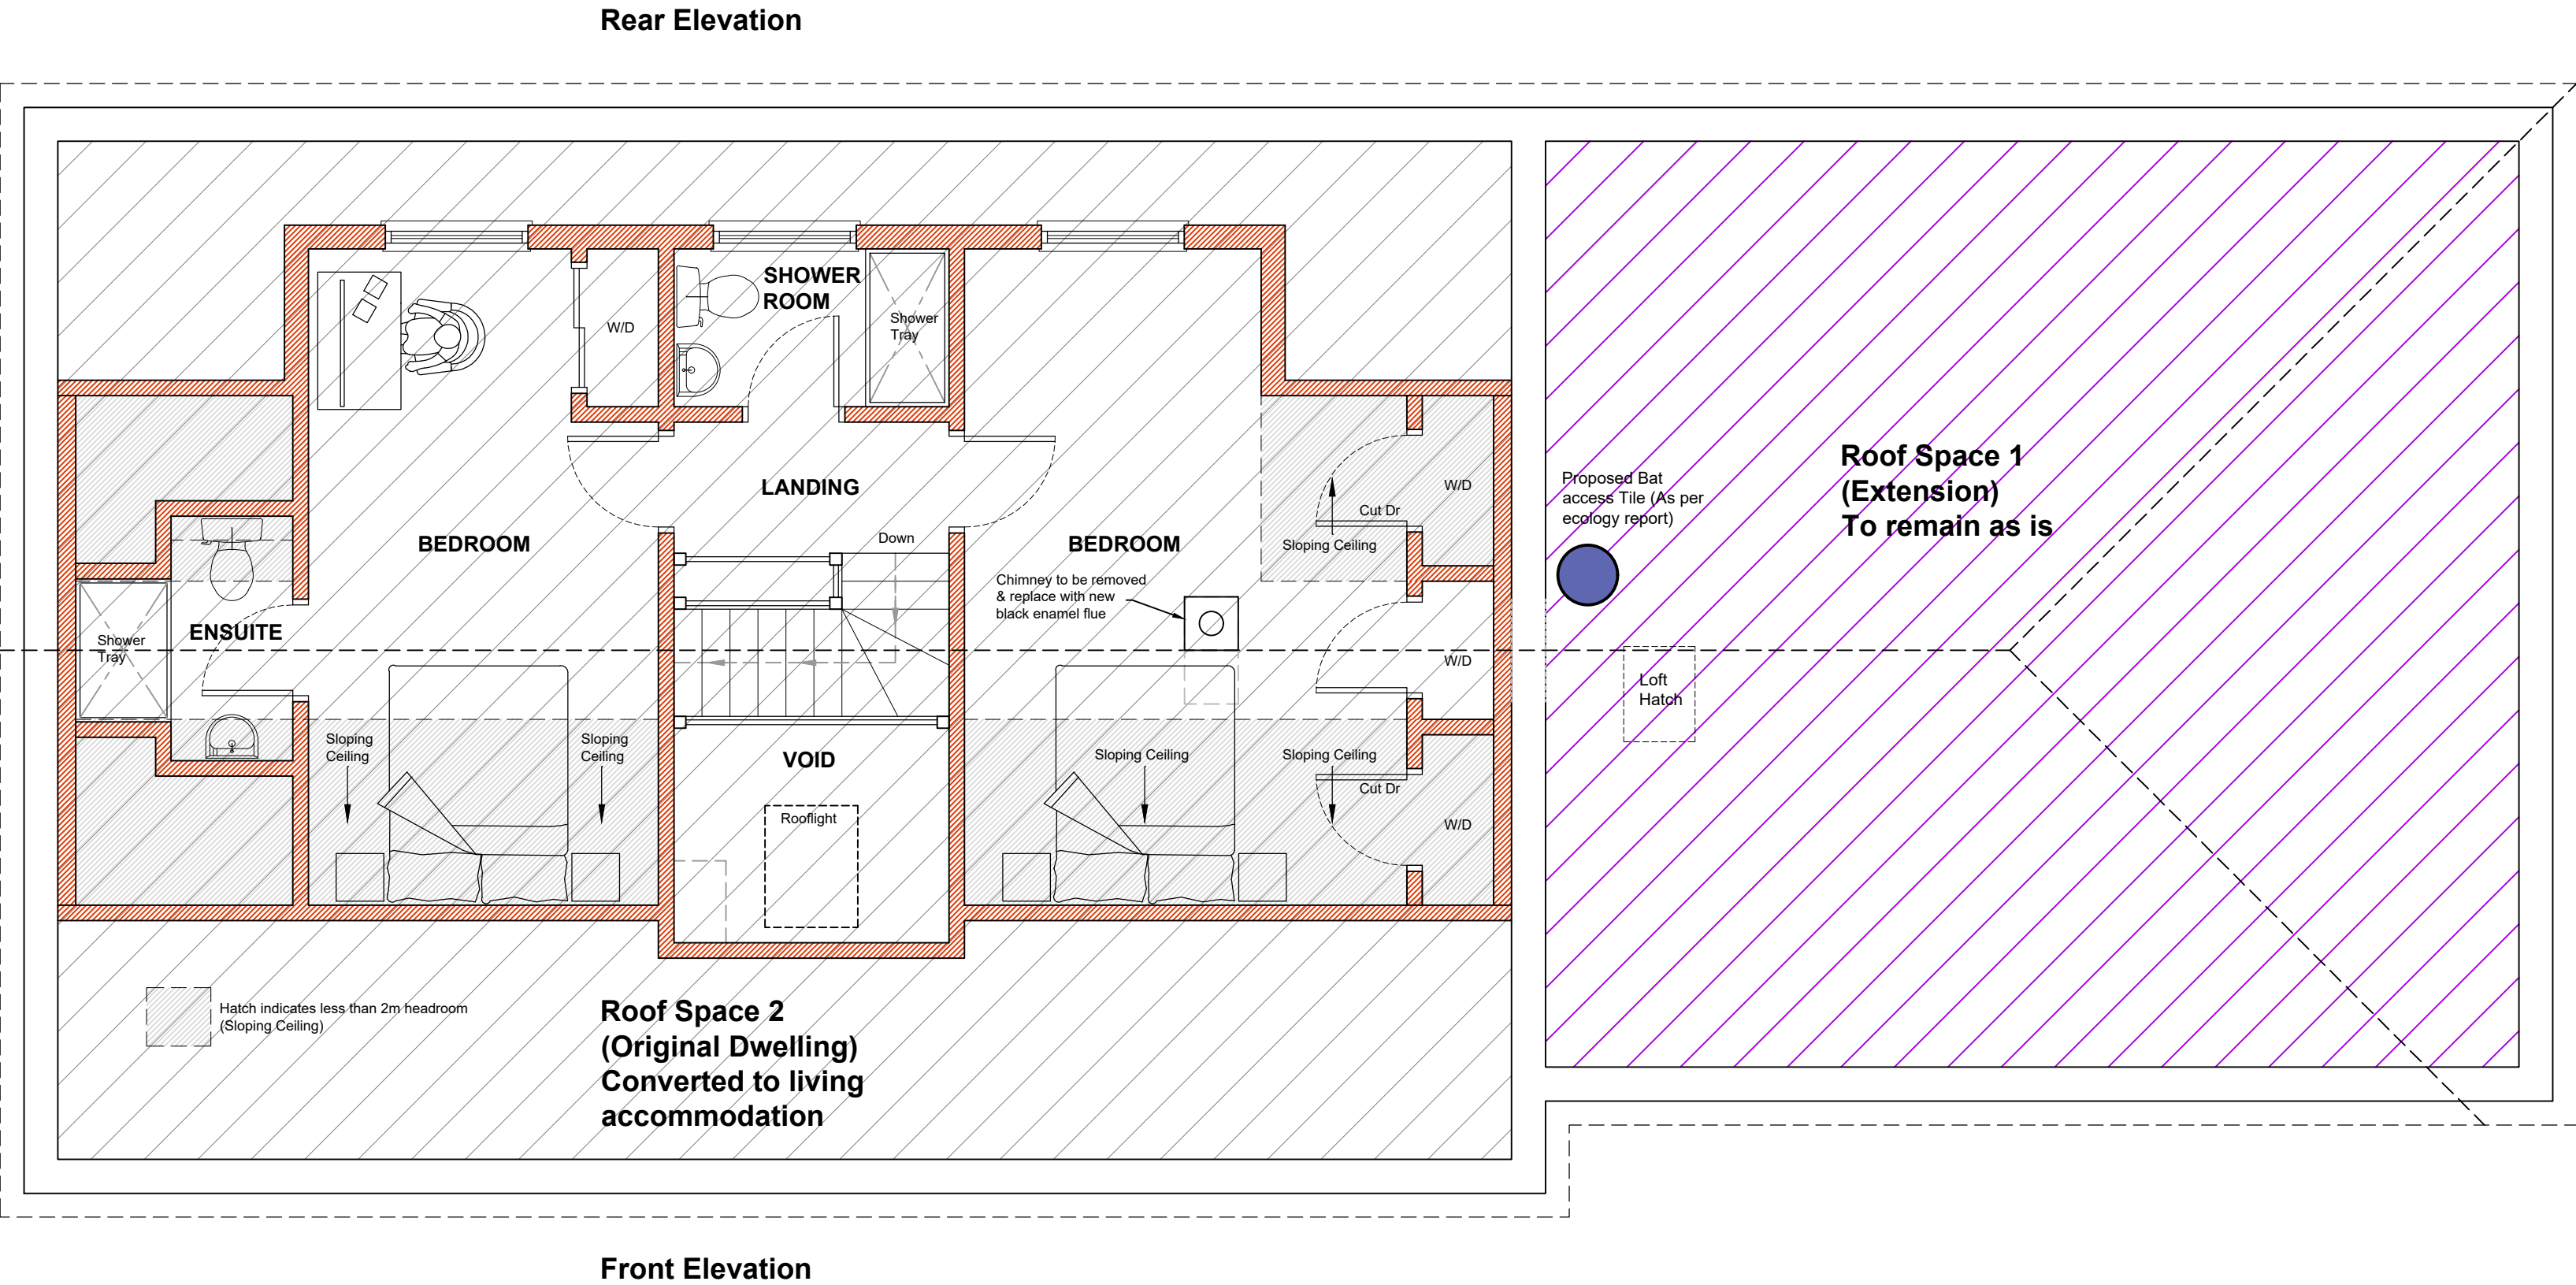

Proposed Roof Space Plan
Scale 1:50



Drawing for planning purposes
only. Not to be used for
construction.

Tuttle
architectural
services

Ground Floor
6 Pelhams Court
Marlborough
Wiltshire SN8 2AG

T. 01672 518 278
E. info@tuttlearchserv.co.uk
F. facebook.com/tuttlearchserv
W. tuttlearchserv.co.uk

Job Title
Proposed loft space conversion including dormer
windows & associated internal alterations @ Dove
Cottage, Axford, Marlborough, Wiltshire, SN8 2EX

For Mr & Mrs Lang

Drawing Title
Existing & Proposed Plans Indicating Ecology
Information

DRAWING NUMBER	REV
Dove Cottage - 03	

SCALE	DATE	DRAWN BY	PAPER SIZE	JOB No.
As Indicated	Jan 24	MCW	A1	1525