


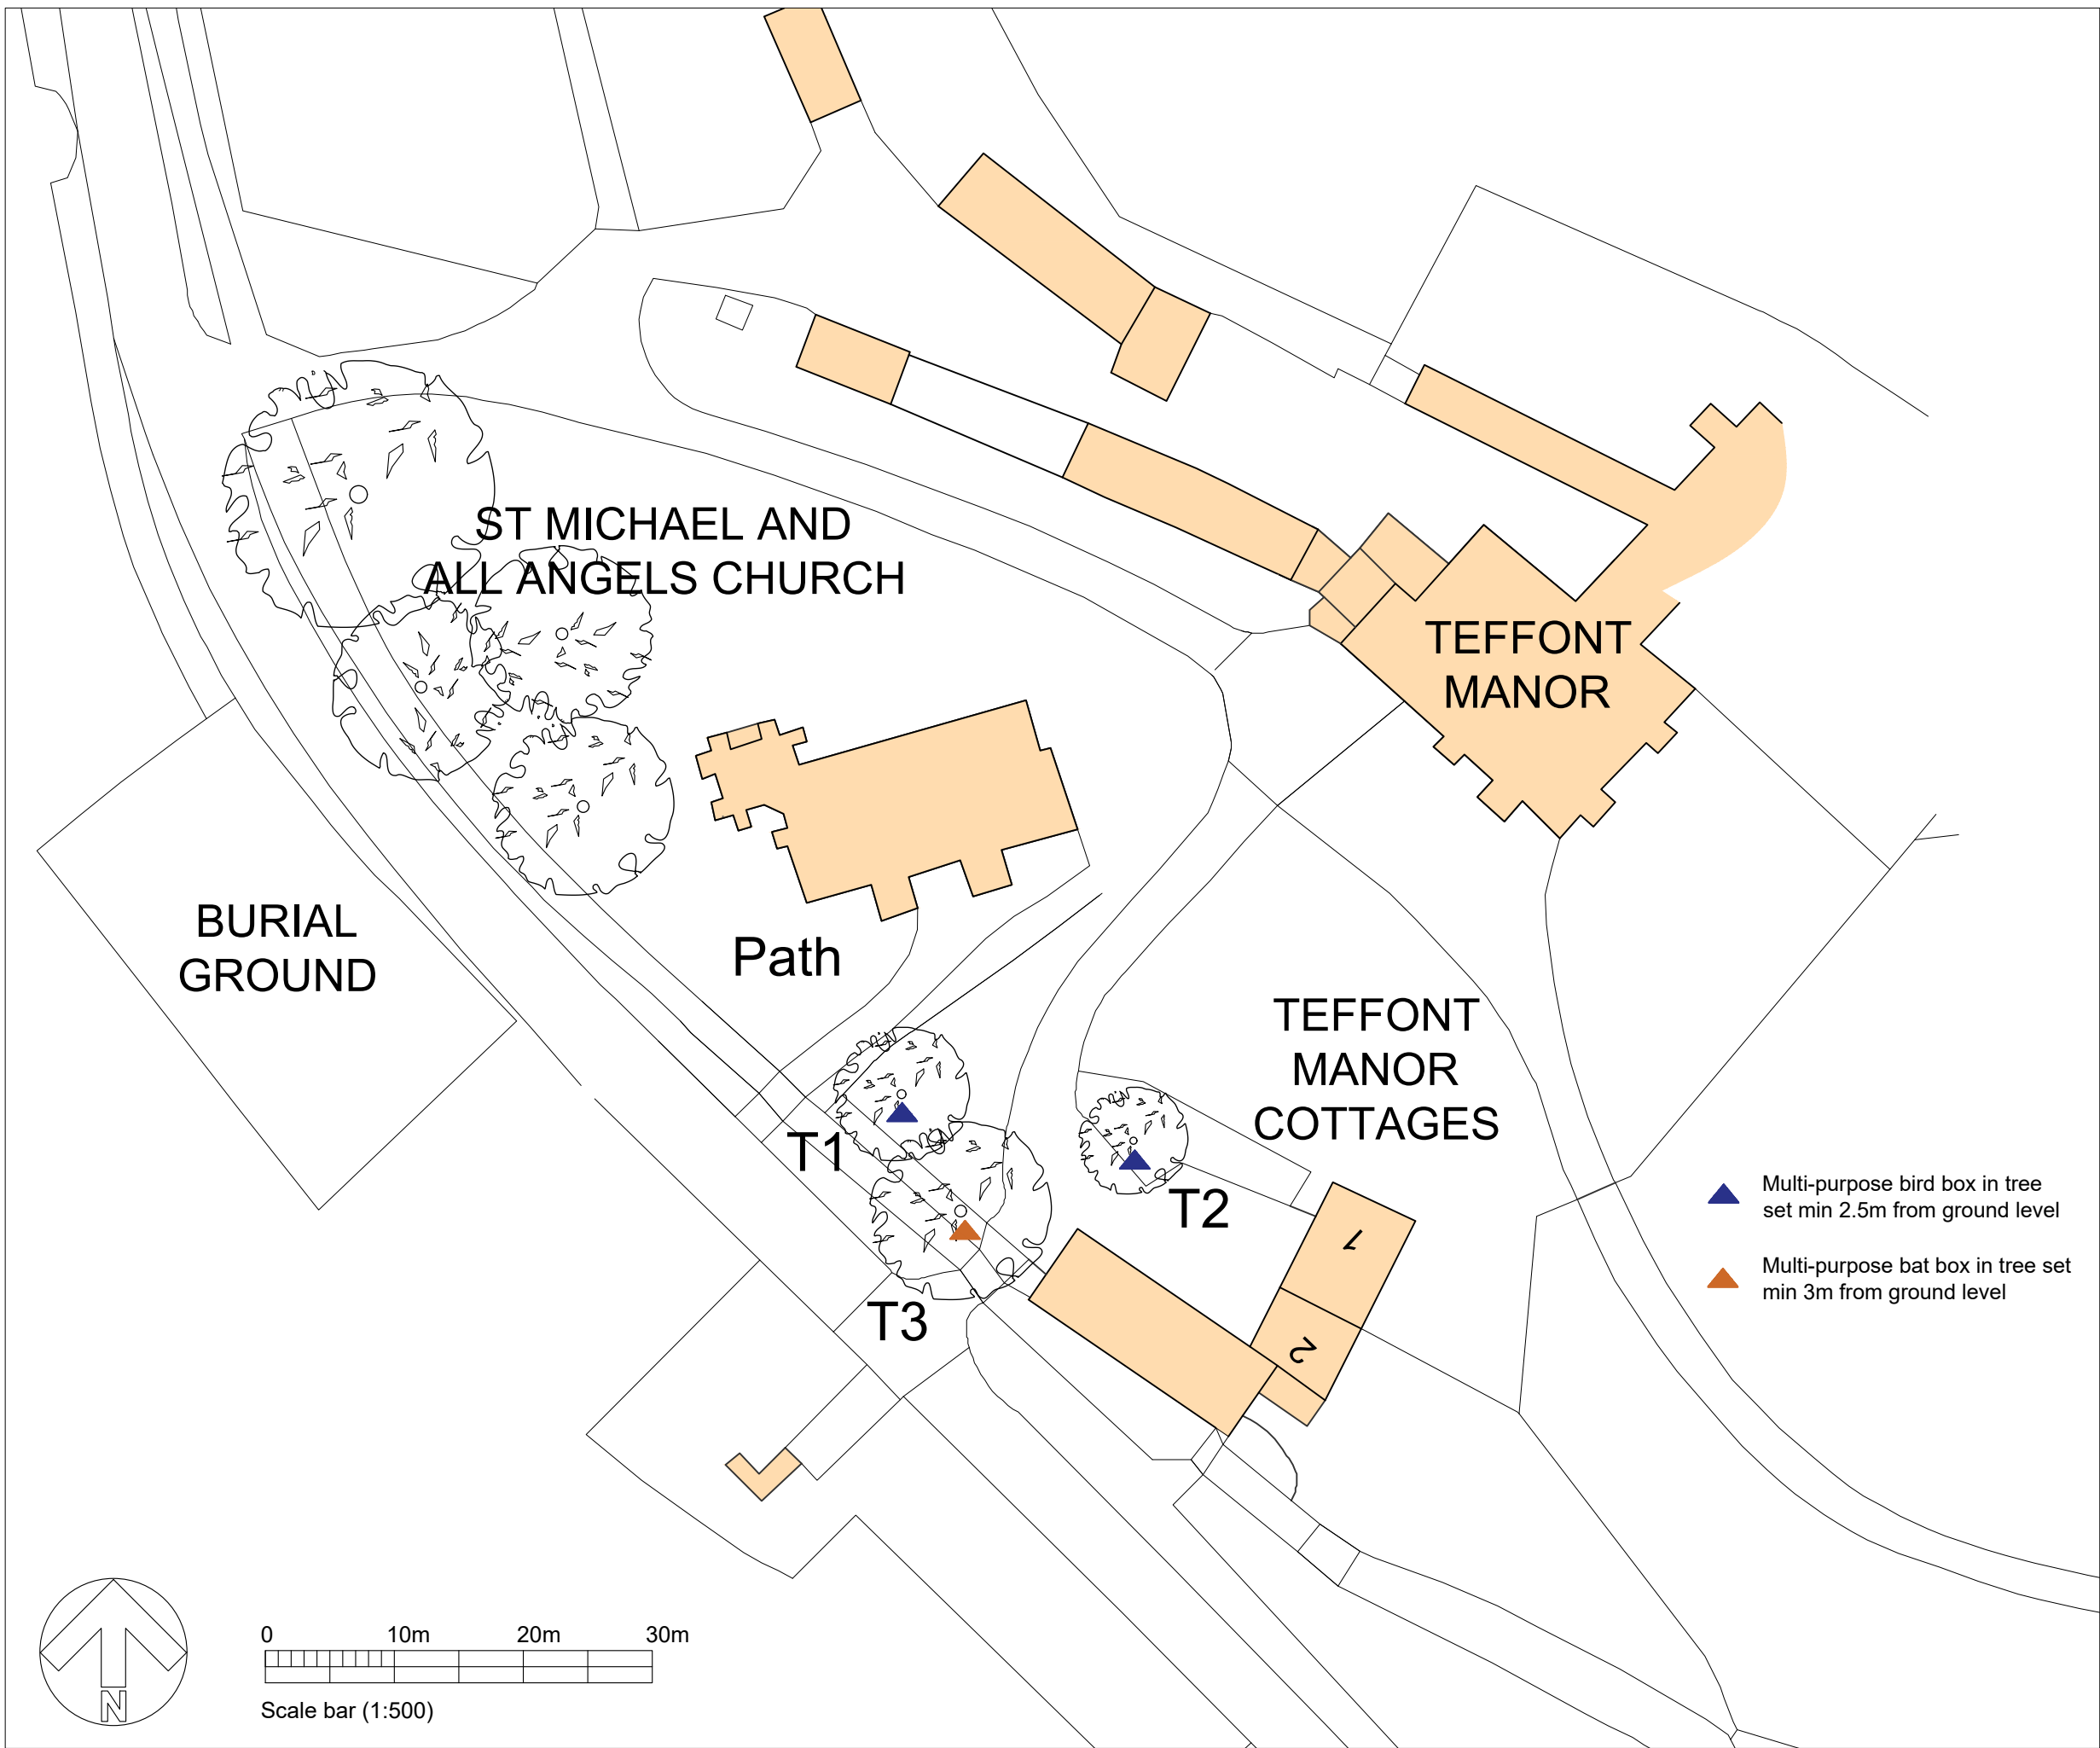

Rev.	Date		Init
CLIENT			
Dr. KEATINGE			
PROJECT			
DEMOLITION OF CONTEMPORARY BUILDINGS,TEFFONT HOUSE, TEFFONT EVIAS SP3 5RJ			
DRAWING			
ECOLOGY ENHANCEMENTS			
DRAWN: AB	Date: 22/09/2026	Scale: 1:500 @ A3	
Drawing number: 3875 - 410		Rev.	
DOLMAN			
ARCHITECTURAL DESIGNERS BUILDING SURVEYORS COST CONSULTANTS CDM PRINCIPAL DESIGNERS			
Sussex House Bath Road Devizes Wiltshire SN10 2AF			
Tel: 01380 729456 Web: www.dolmansurveyors.co.uk Email: info@dolmansurveyors.co.uk			