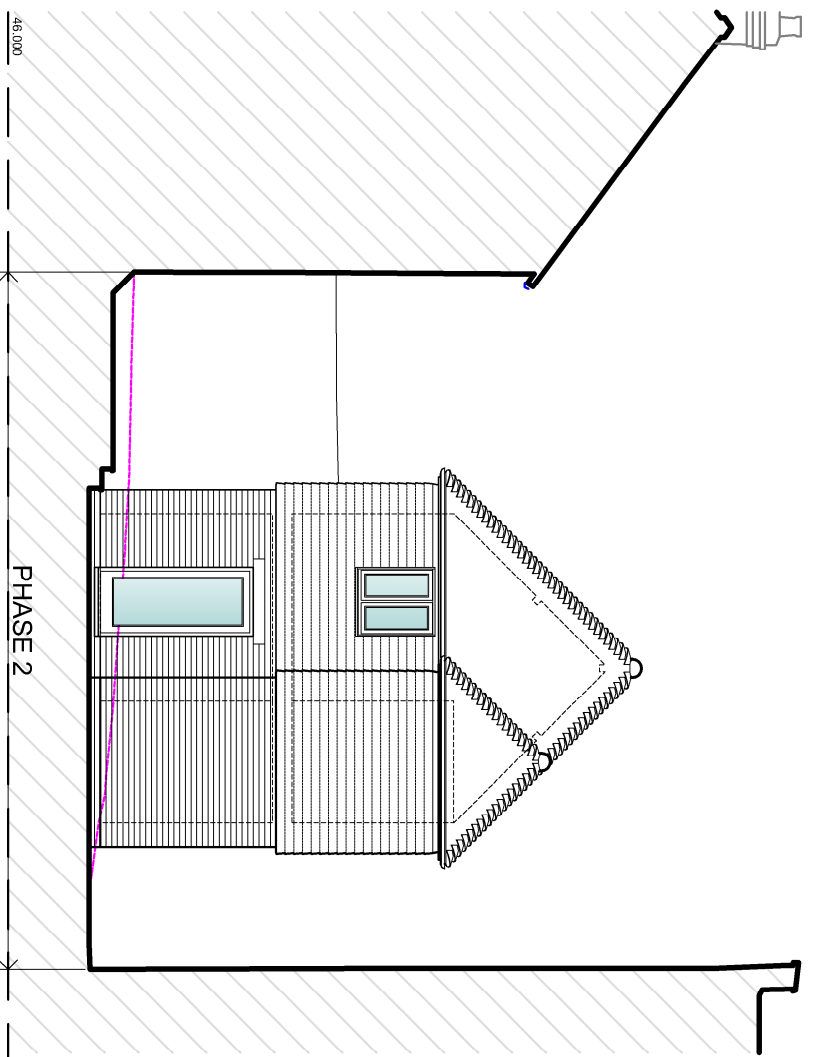
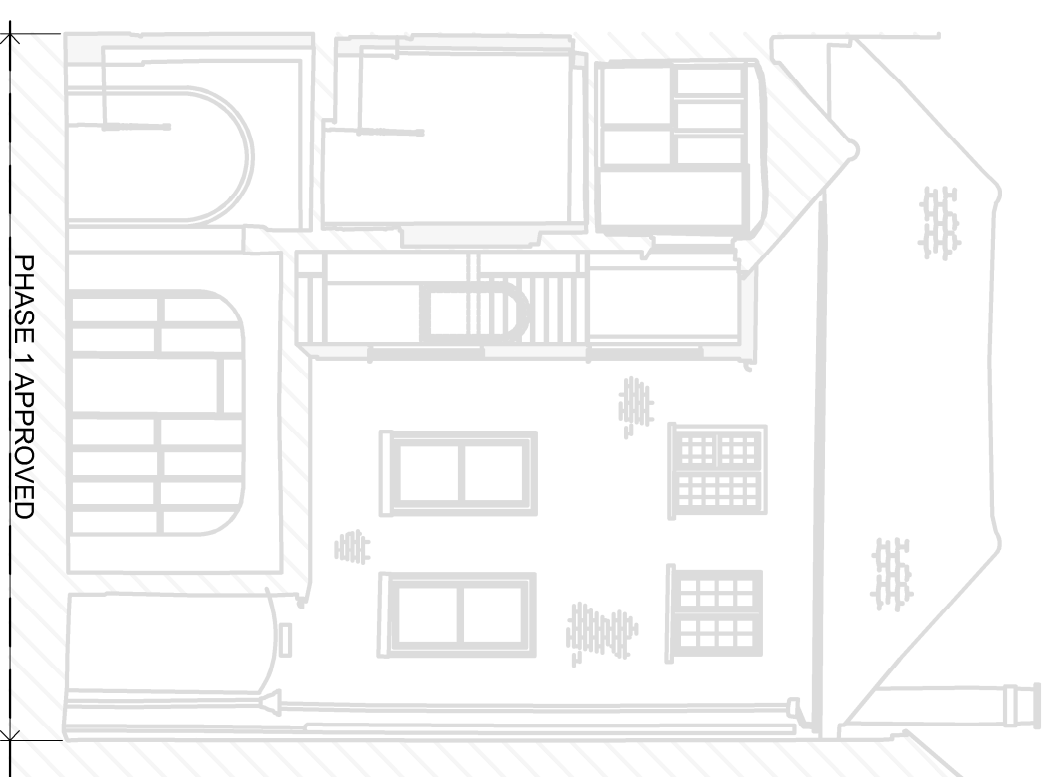
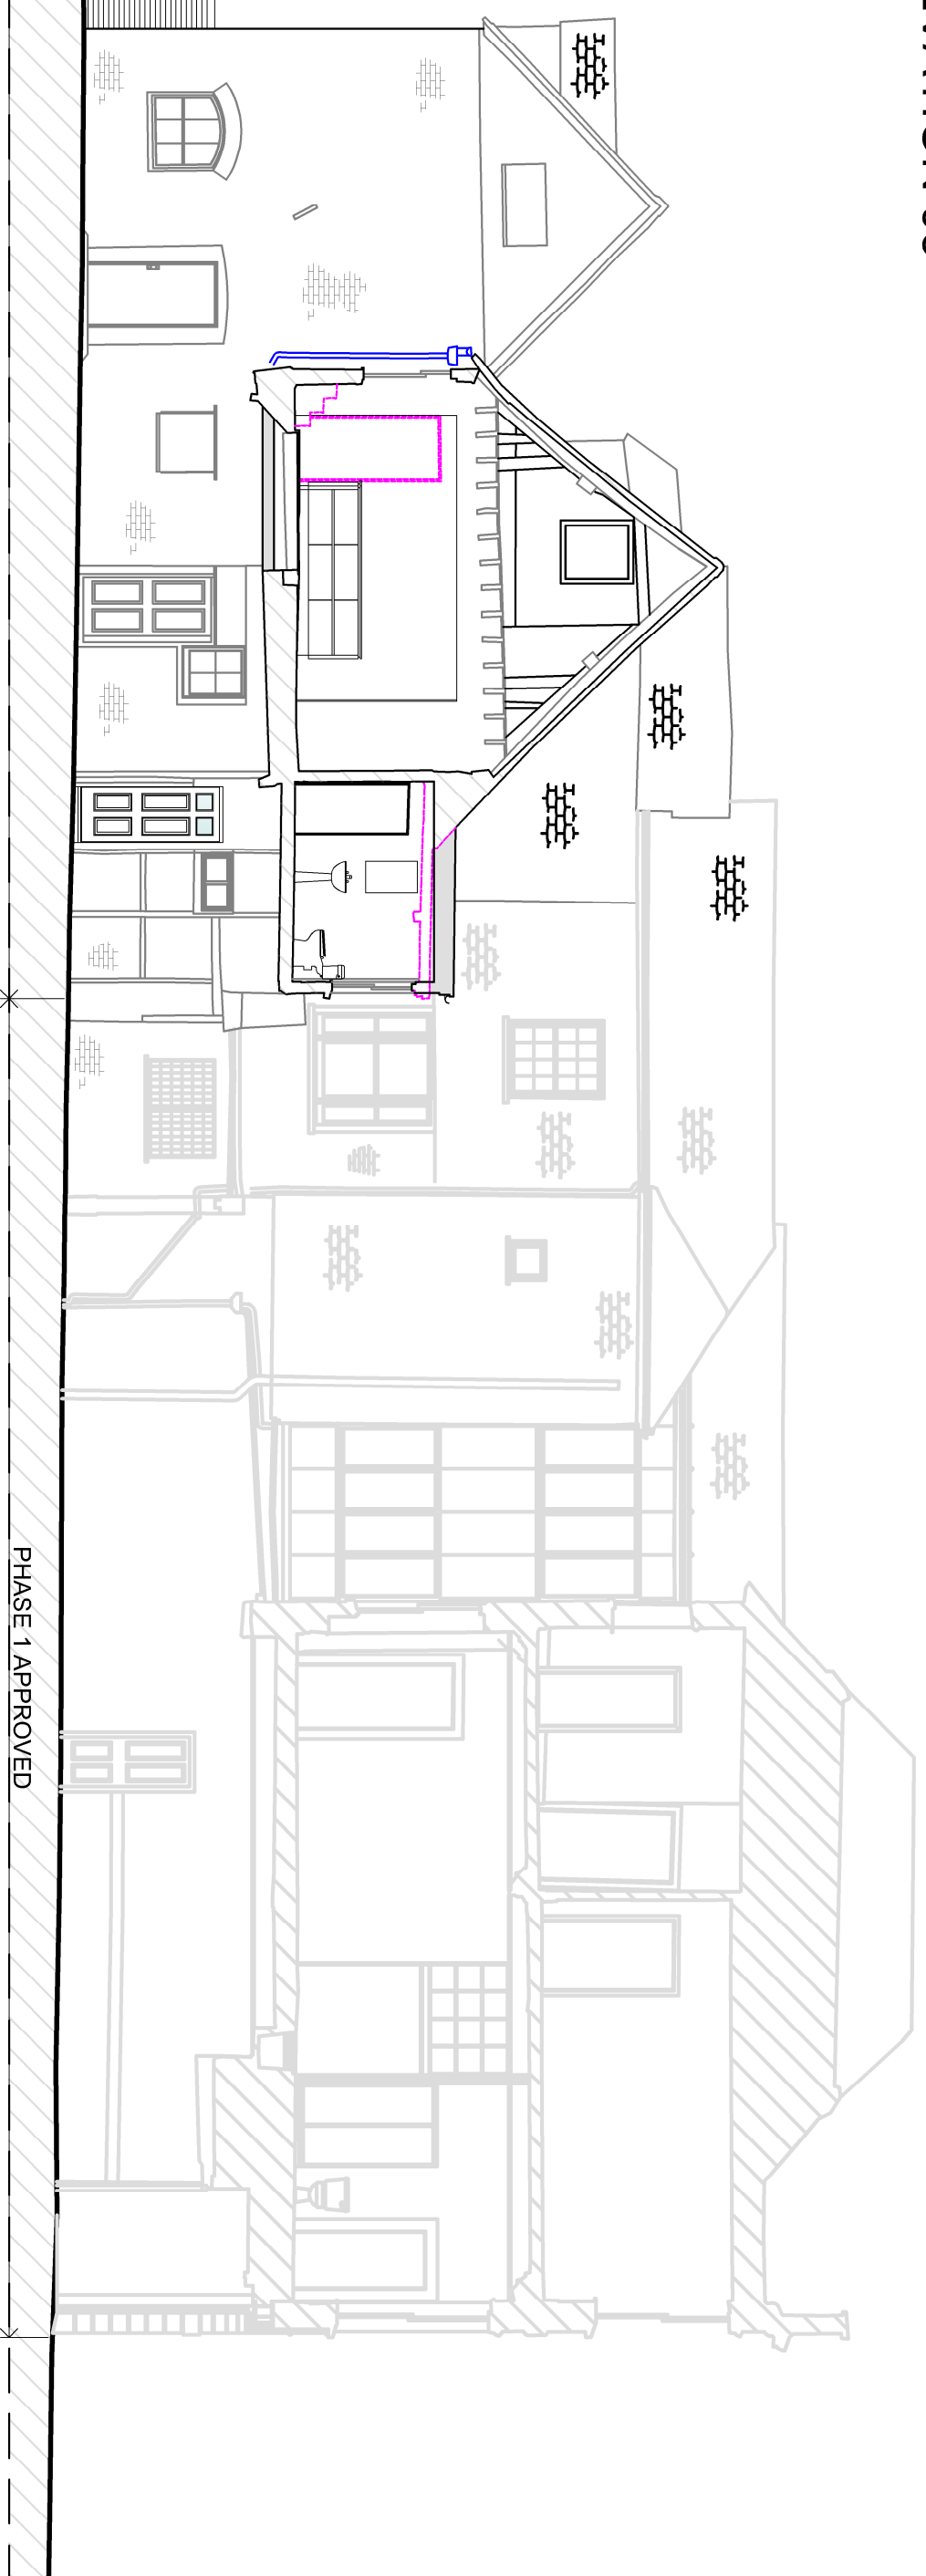
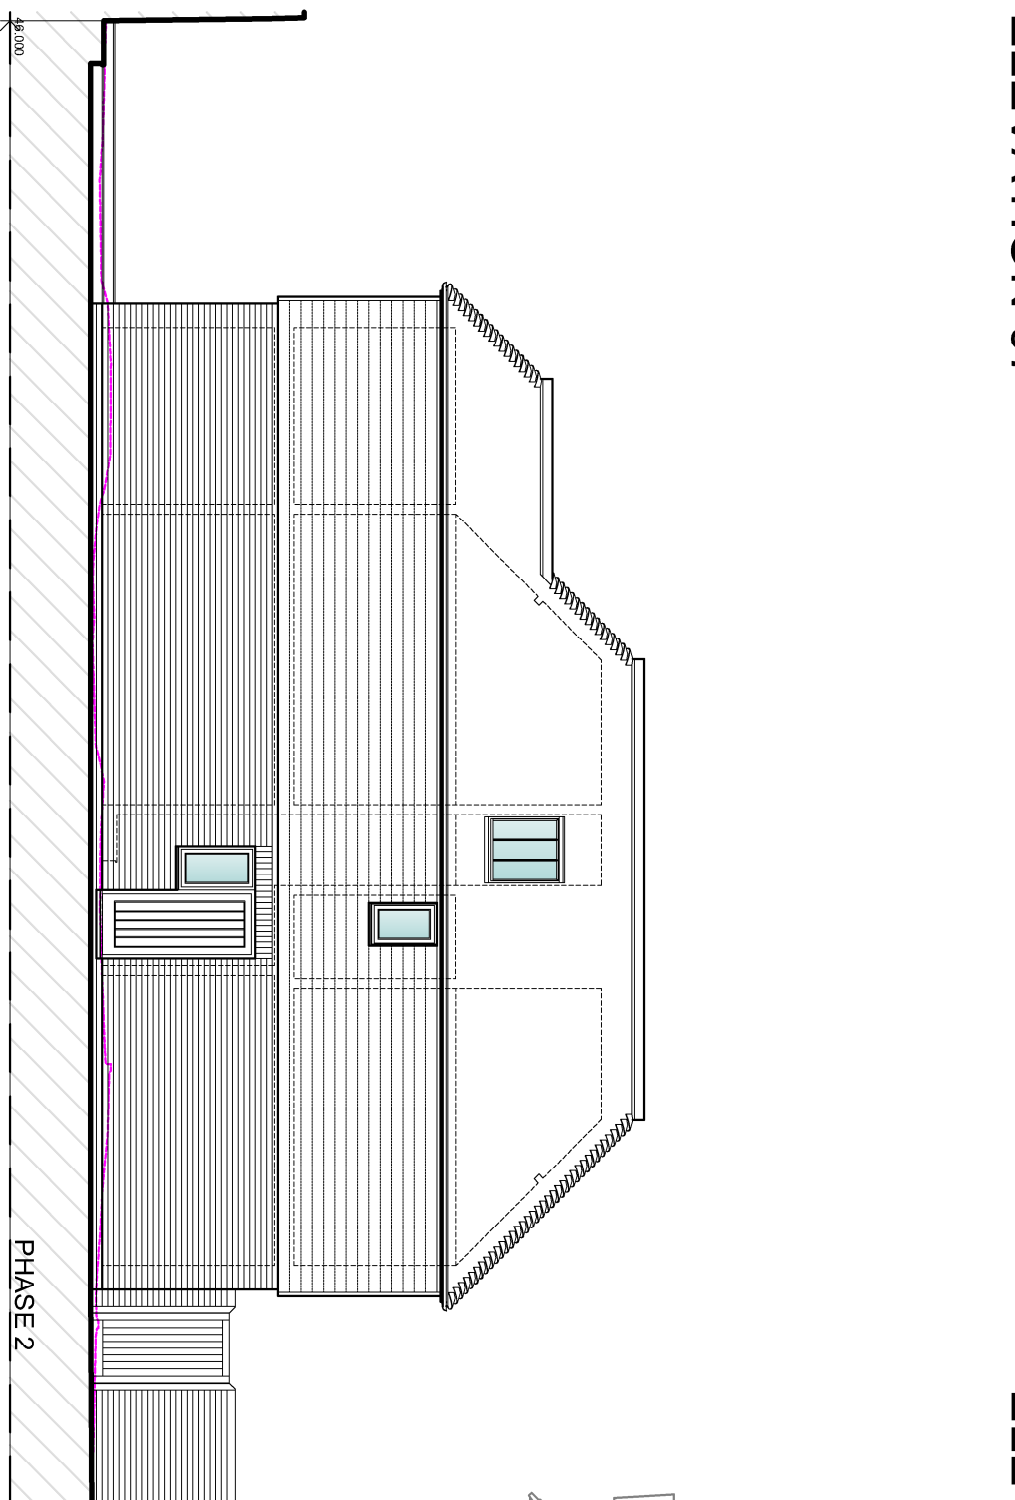
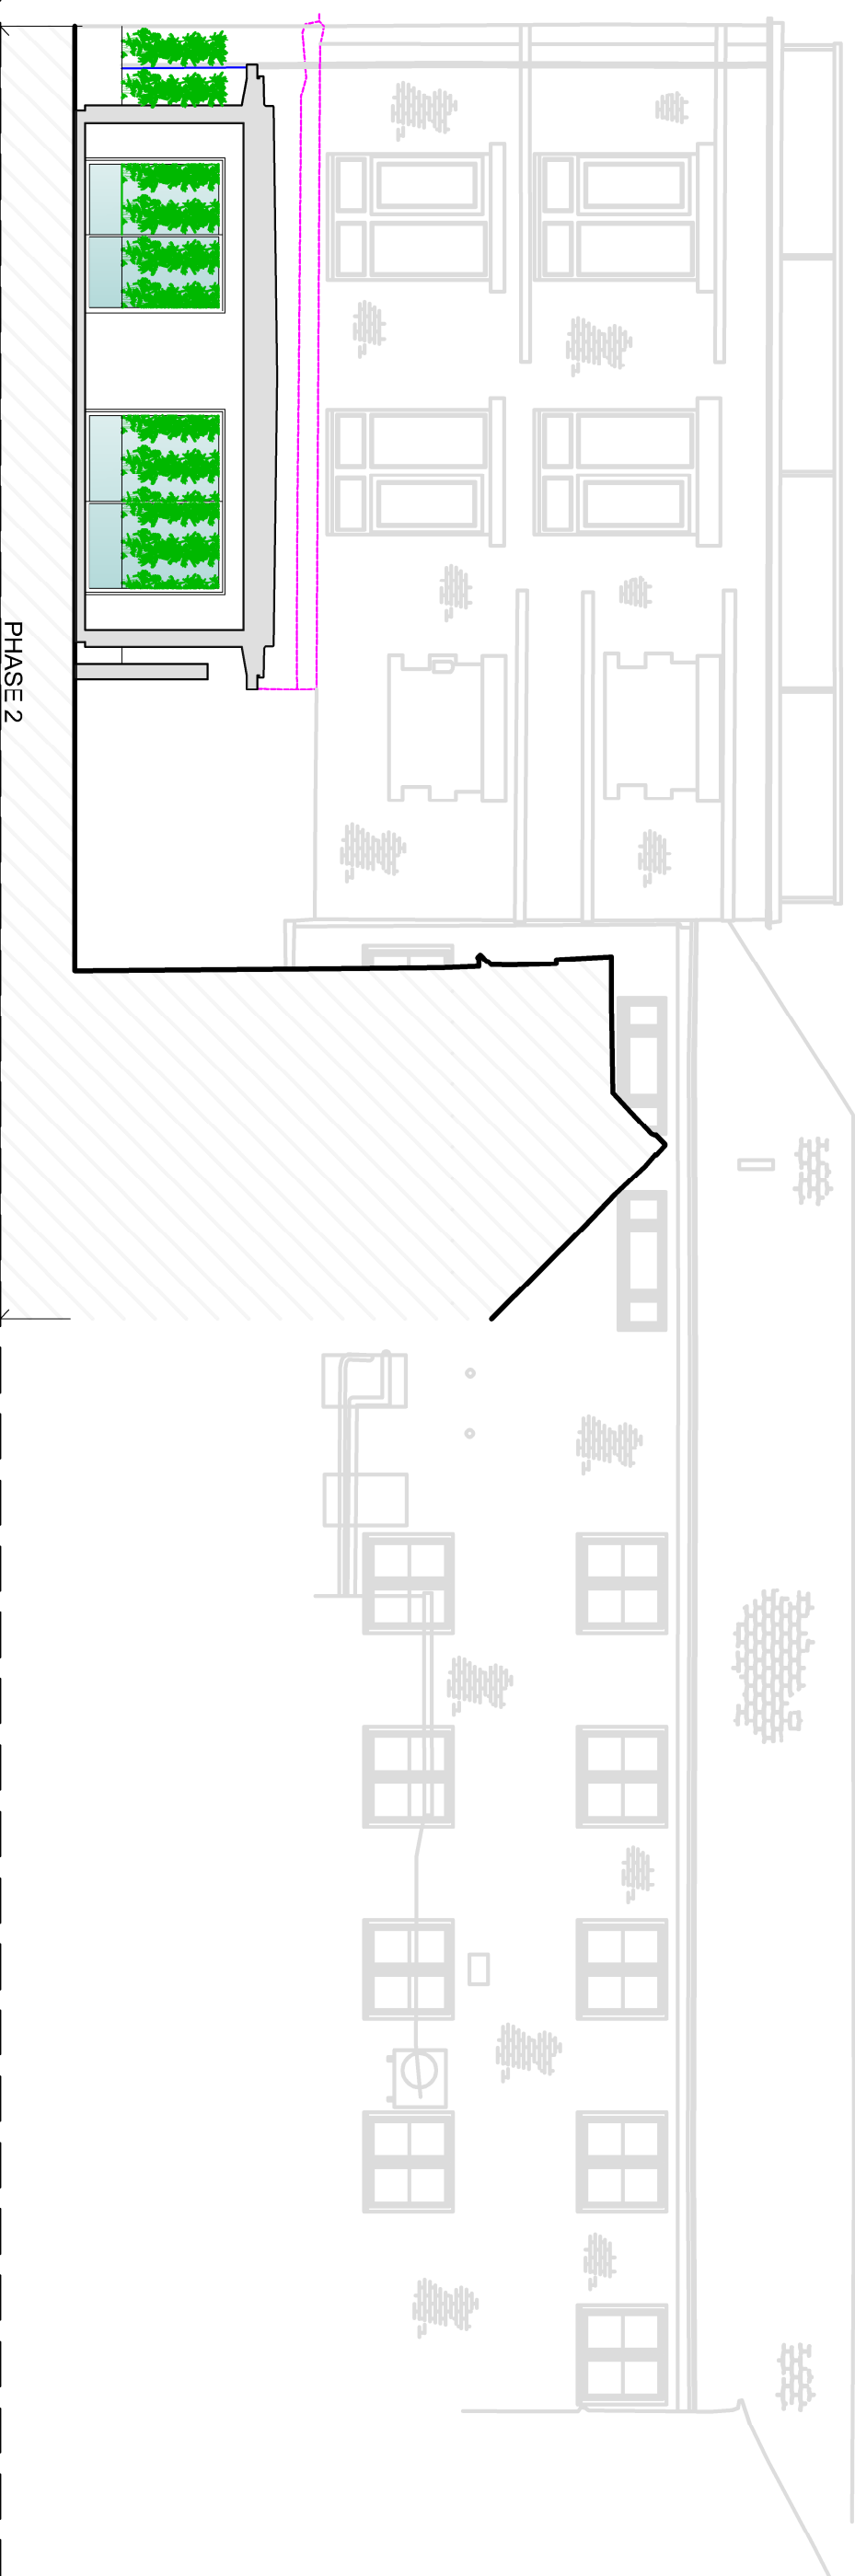
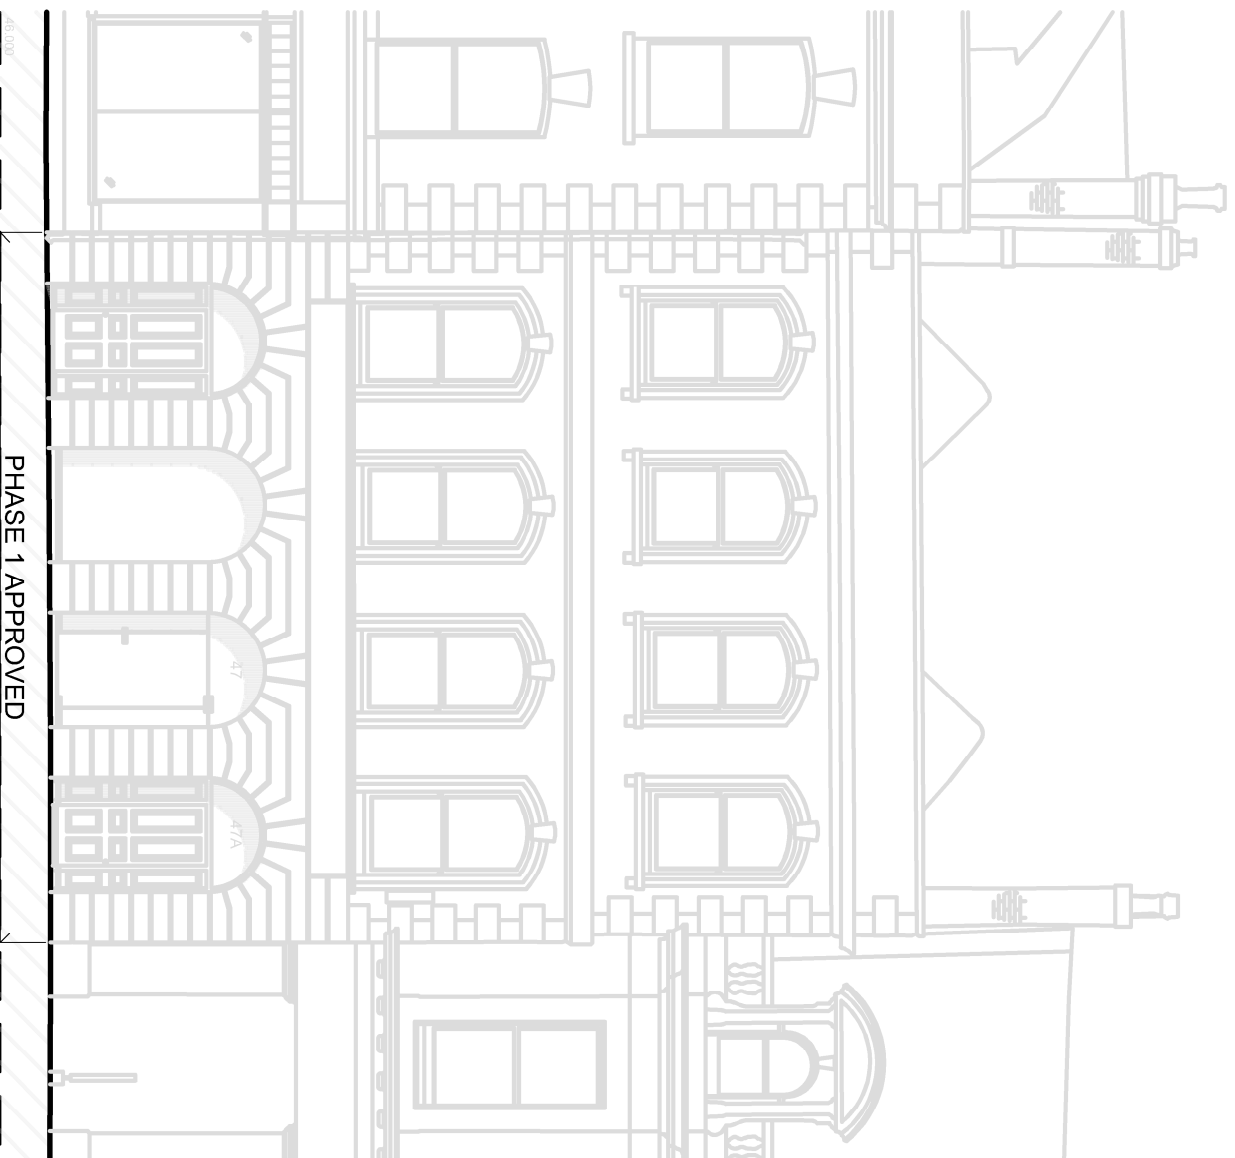
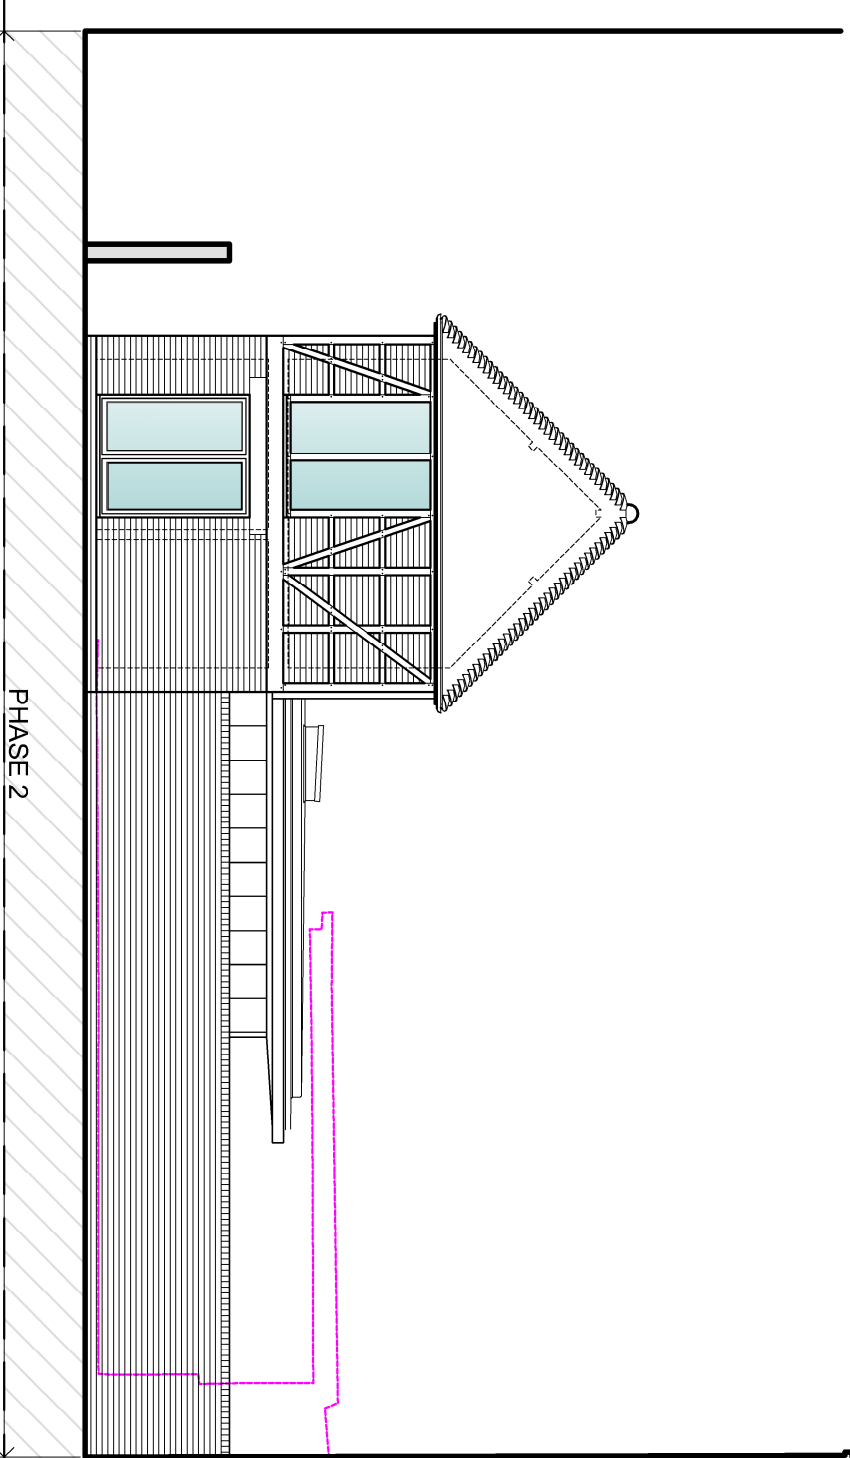
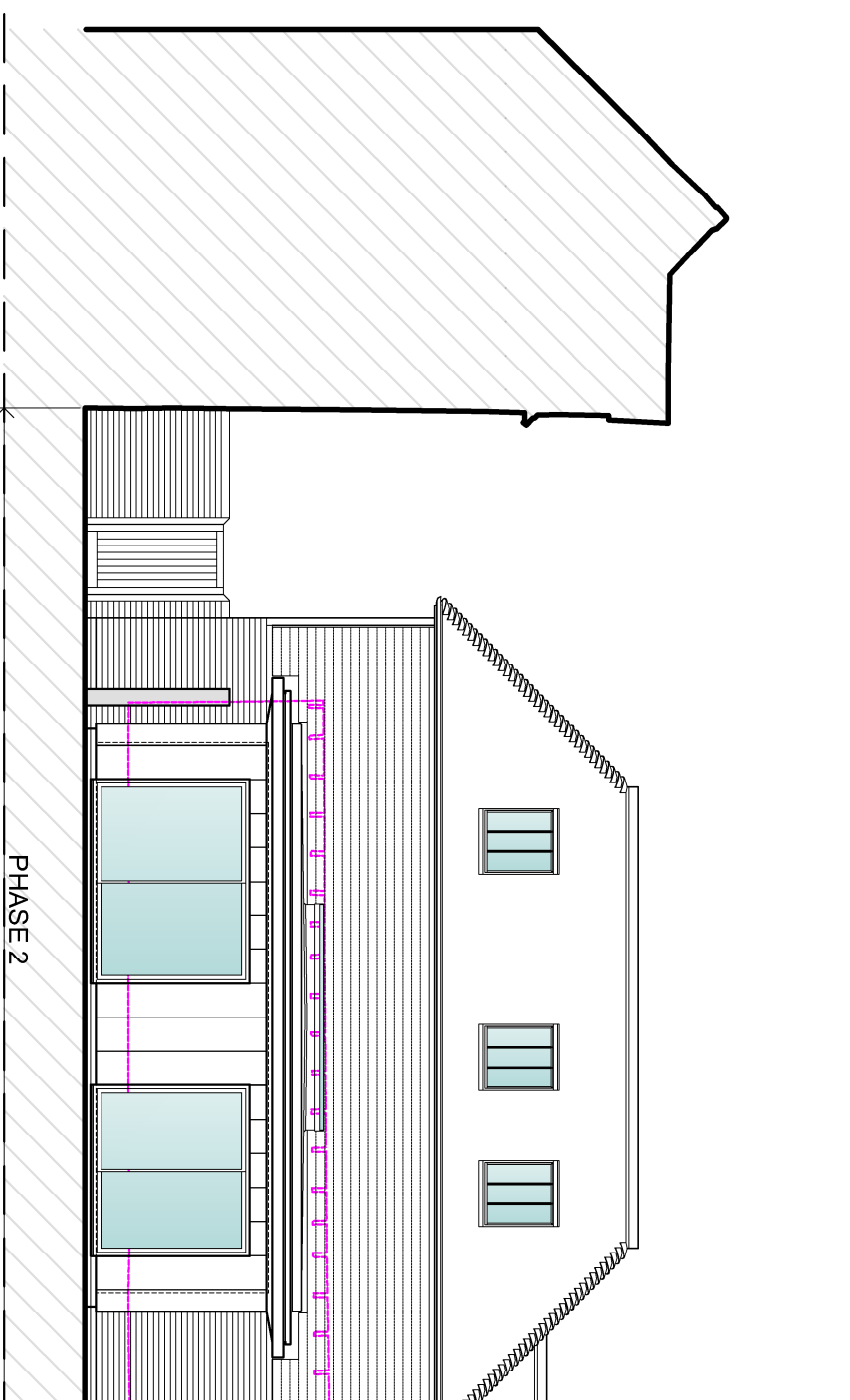
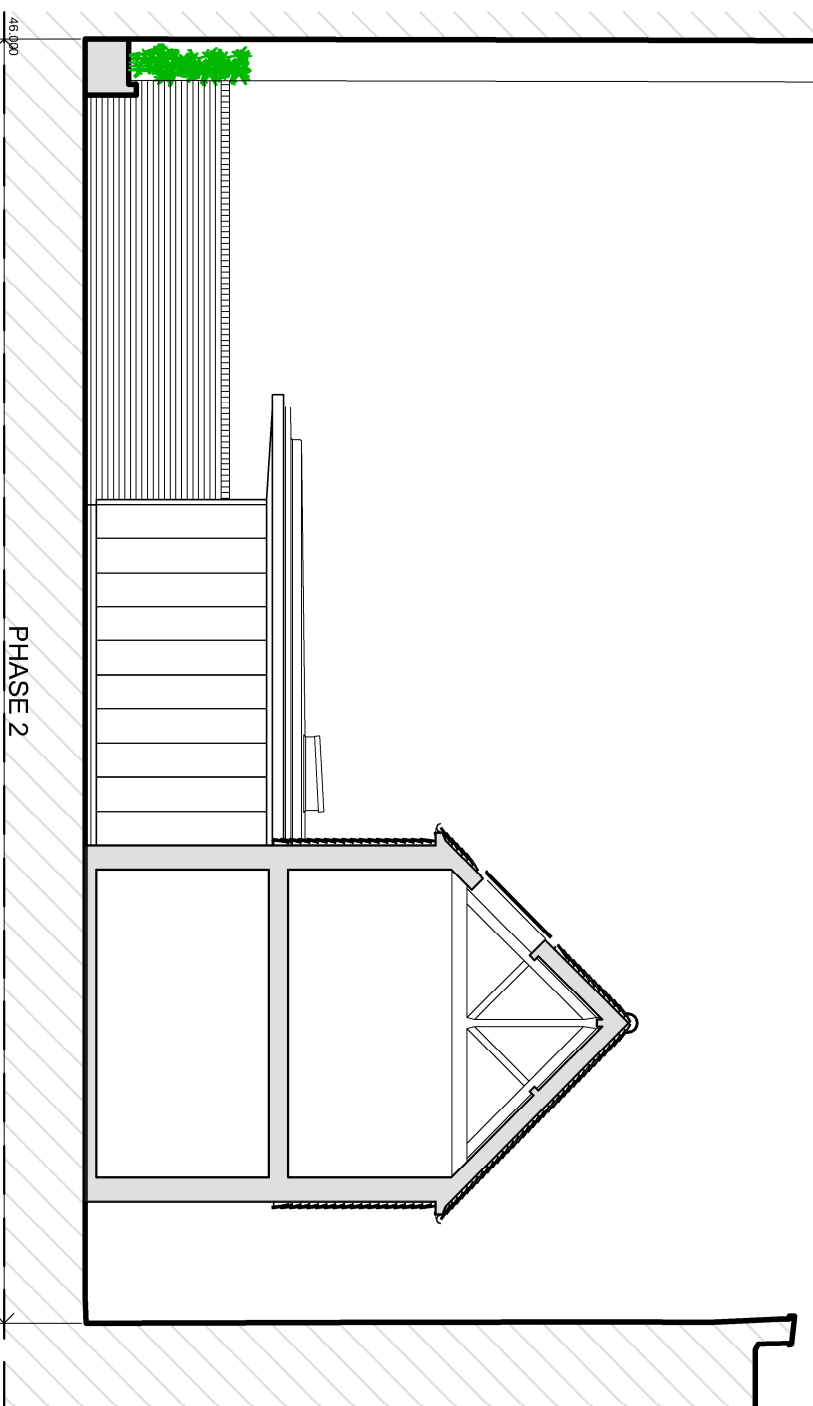
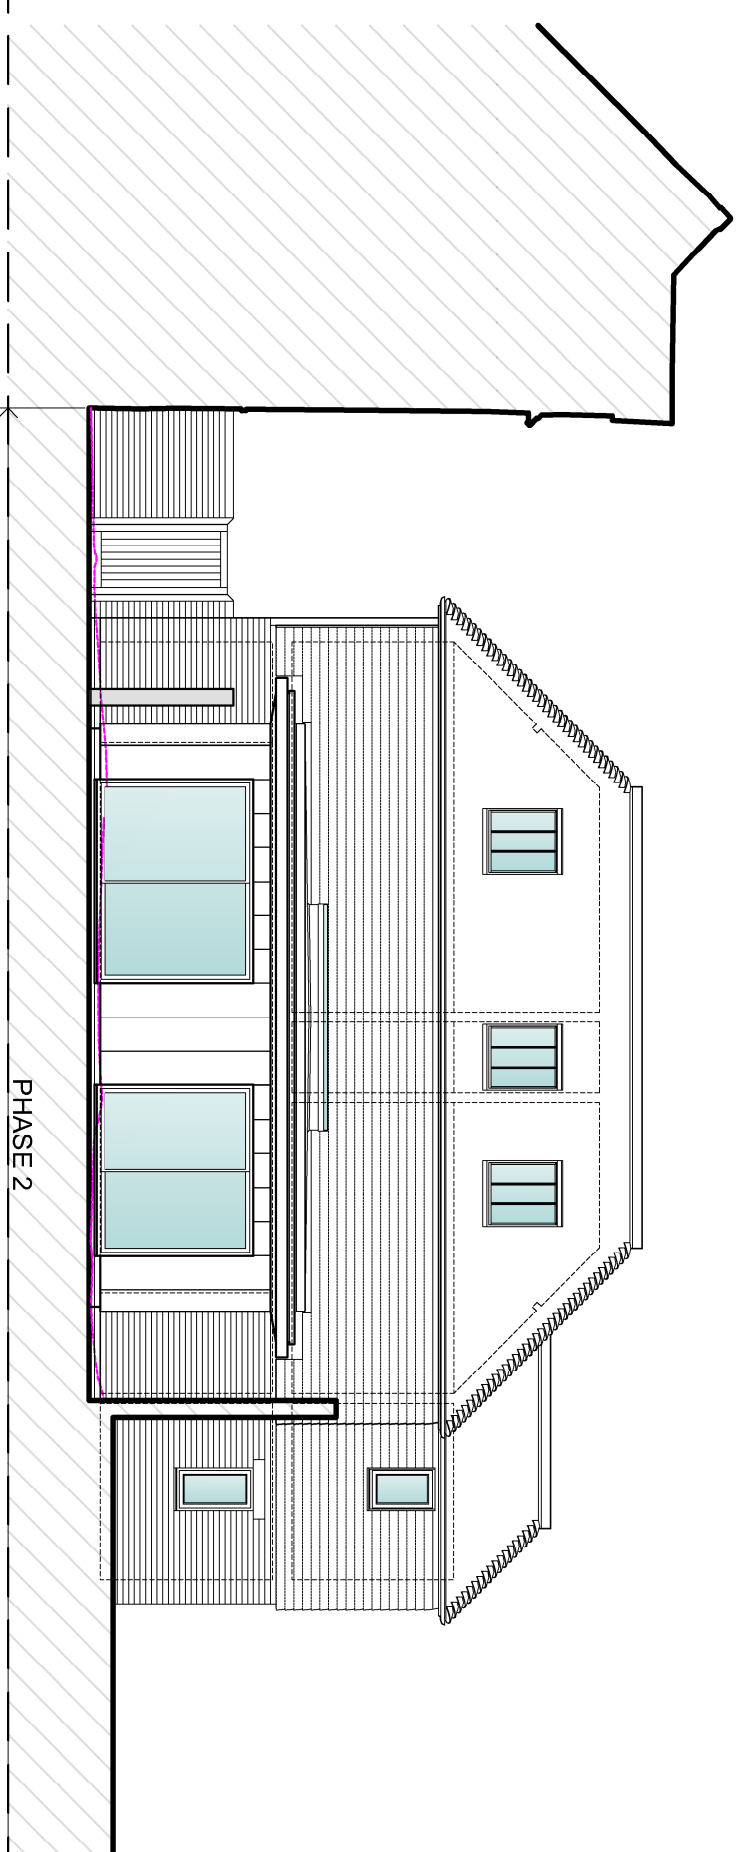


[illegible]

CLIENT	DATE	REV/ISSUES
Ludlow Construction		
JOB TITLE		
47 BLUE BOARS ROW SALISBURY WILTSHIRE		
11/00 @ A1		
MAR/2026	RUL	

DRAWING NO	DRAWING TITLE
1628/02	PROPOSED PHASE 2 ELEVATIONS
REVISION	PLANNING & DESIGN
E	22 DEONSHIRE ROAD SALISBURY WILTSHIRE SP1 3NW