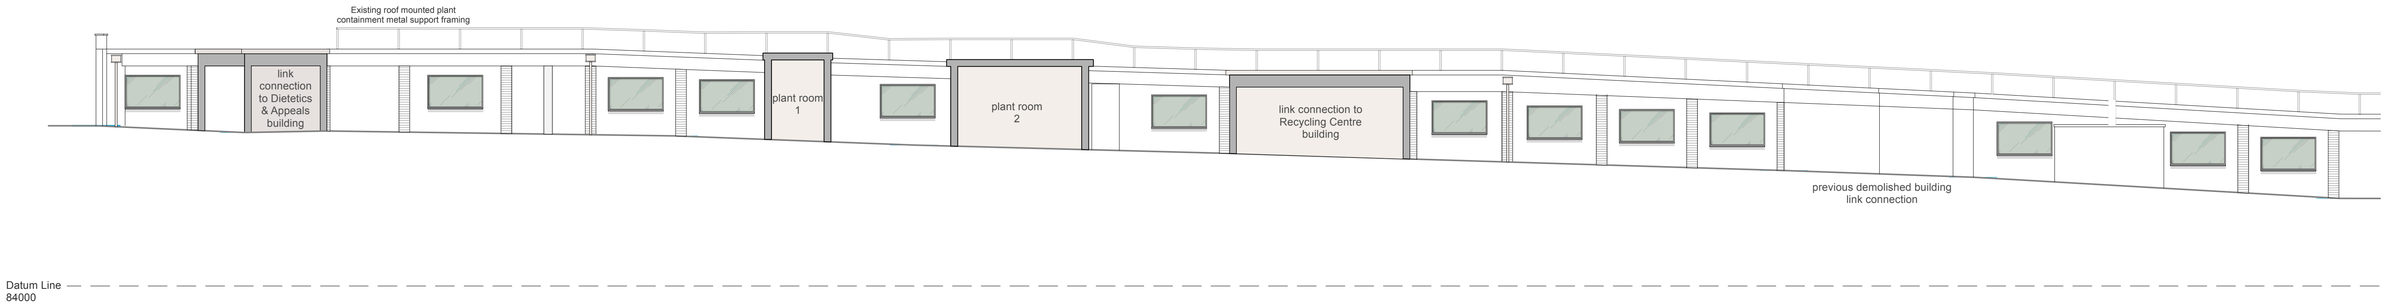

Existing Part West Elevation - 1 of 2

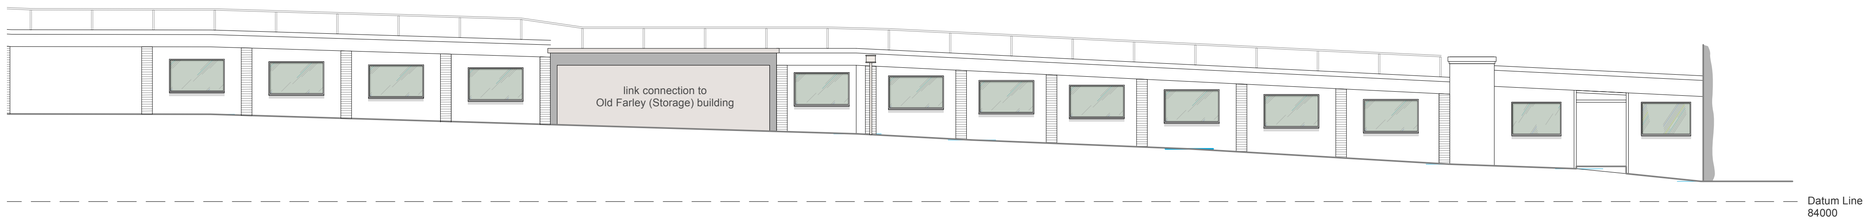

Existing Part West Elevation - 2 of 2

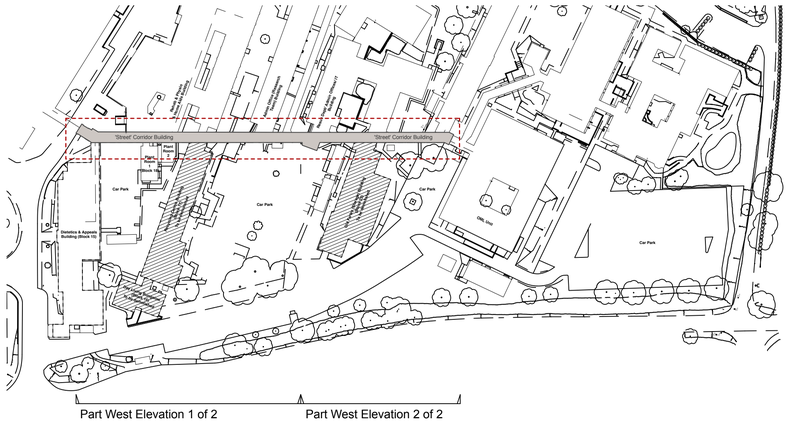

Key Plan - Western Car Park

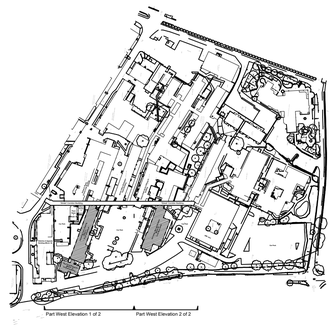

Key Plan - Overall Odstock Site

Rev	Date	By	Ap	Note
P03	16/09/2026	JD	RM	Demolition hatch omitted from Block 15 in Key Plans.
P02	08/09/2026	DM	RM	Added - Day Living Bungalow (Block 16) To be demolished
P01	04/08/2026	DM	RM	Planning submission

Existing 'Street' Corridor Building West Elevation

0 5 10 15 20 25 M

Scale 1:100 @ A1

N

Kendall Kingscott
3 GP Centre, Yeoman Road,
Ringwood, Hampshire, BH24 3FF
+44 (0)1425 472 833
www.kendallkingscott.co.uk

Project
Salisbury District Hospital (South)
New Western Car Park Works

Client
Salisbury Health Care NHS Trust

Date	Purpose/Status		
04/08/2026	PLANNING		
Scale	Drawn	Checked	Paper Size
1:100	DM	RM	ISO A1

Filename
260615.vwx

Drawing Title
Existing Elevations - 'Street' Corridor Building
Weststern Car Park

Project Number/Drawing Number
260615-SFT-KK-XX-L0-D-A-1500

Revision
P03

Check all dimensions and levels on site

© Copyright

Only to be used on the site for which designed. The electronic transmission of designs/information contained in this drawing is carried out entirely at the User's risk and Kendall Kingscott Ltd. will have no liability for any errors or inaccuracies arising therefrom. The production of amended or updated information from the said designs/information by the User is entirely the responsibility of the User and Kendall Kingscott Ltd. shall have no responsibility in respect thereof whatsoever.