


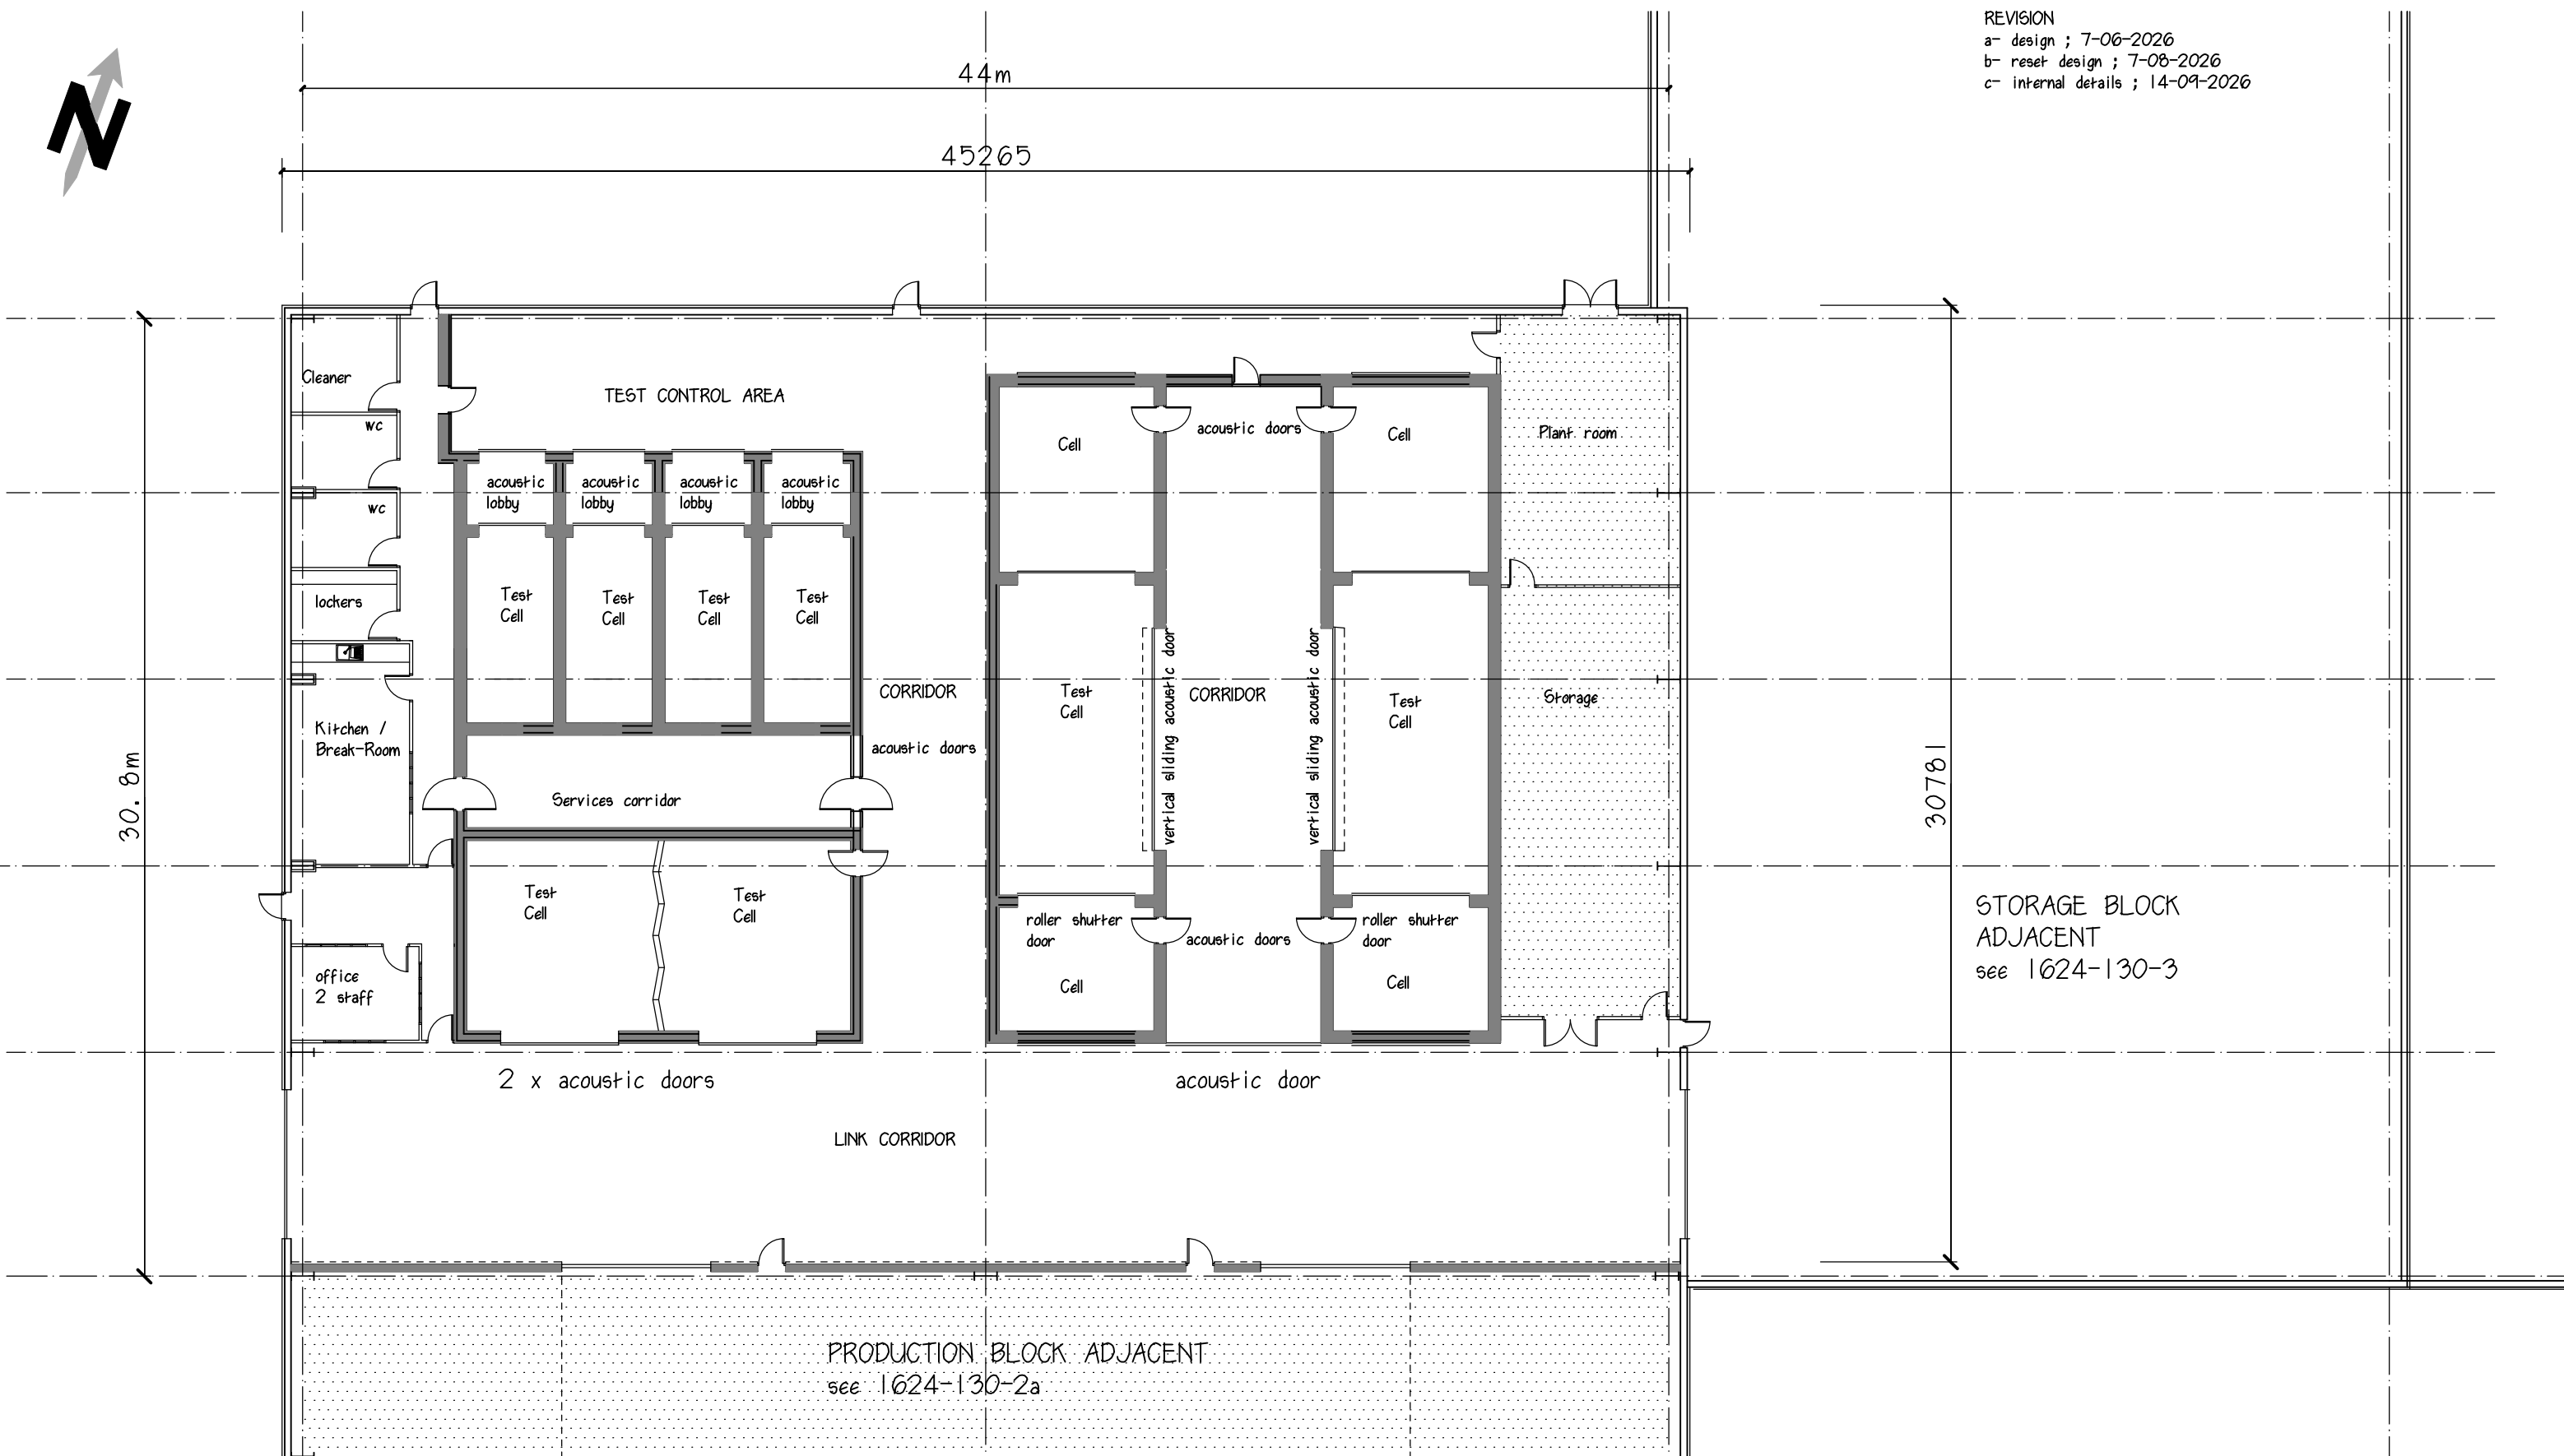

REVISION
a- design ; 7-06-2026
b- reset design ; 7-08-2026
c- internal details ; 14-09-2026



ARCHITECT **CHARTERED** **SERVICES**
ANTHONY **CHARLES** **SOUTHEY**

 Chartered Architect
Dip. Arch (Leics)

1 Bluebell Road,
TEWKESBURY, Gloucs, GL20 7FE
07399-530192 --- info@acsarchitect.co.uk

0 1 2 3 4 5m
A3 DRAWING

Floor Plan - Testing Block/Link
Chaldicott Barns,
SEMLEY, SP7 9AW

1-200
MAY 2026

1624-130-1c