


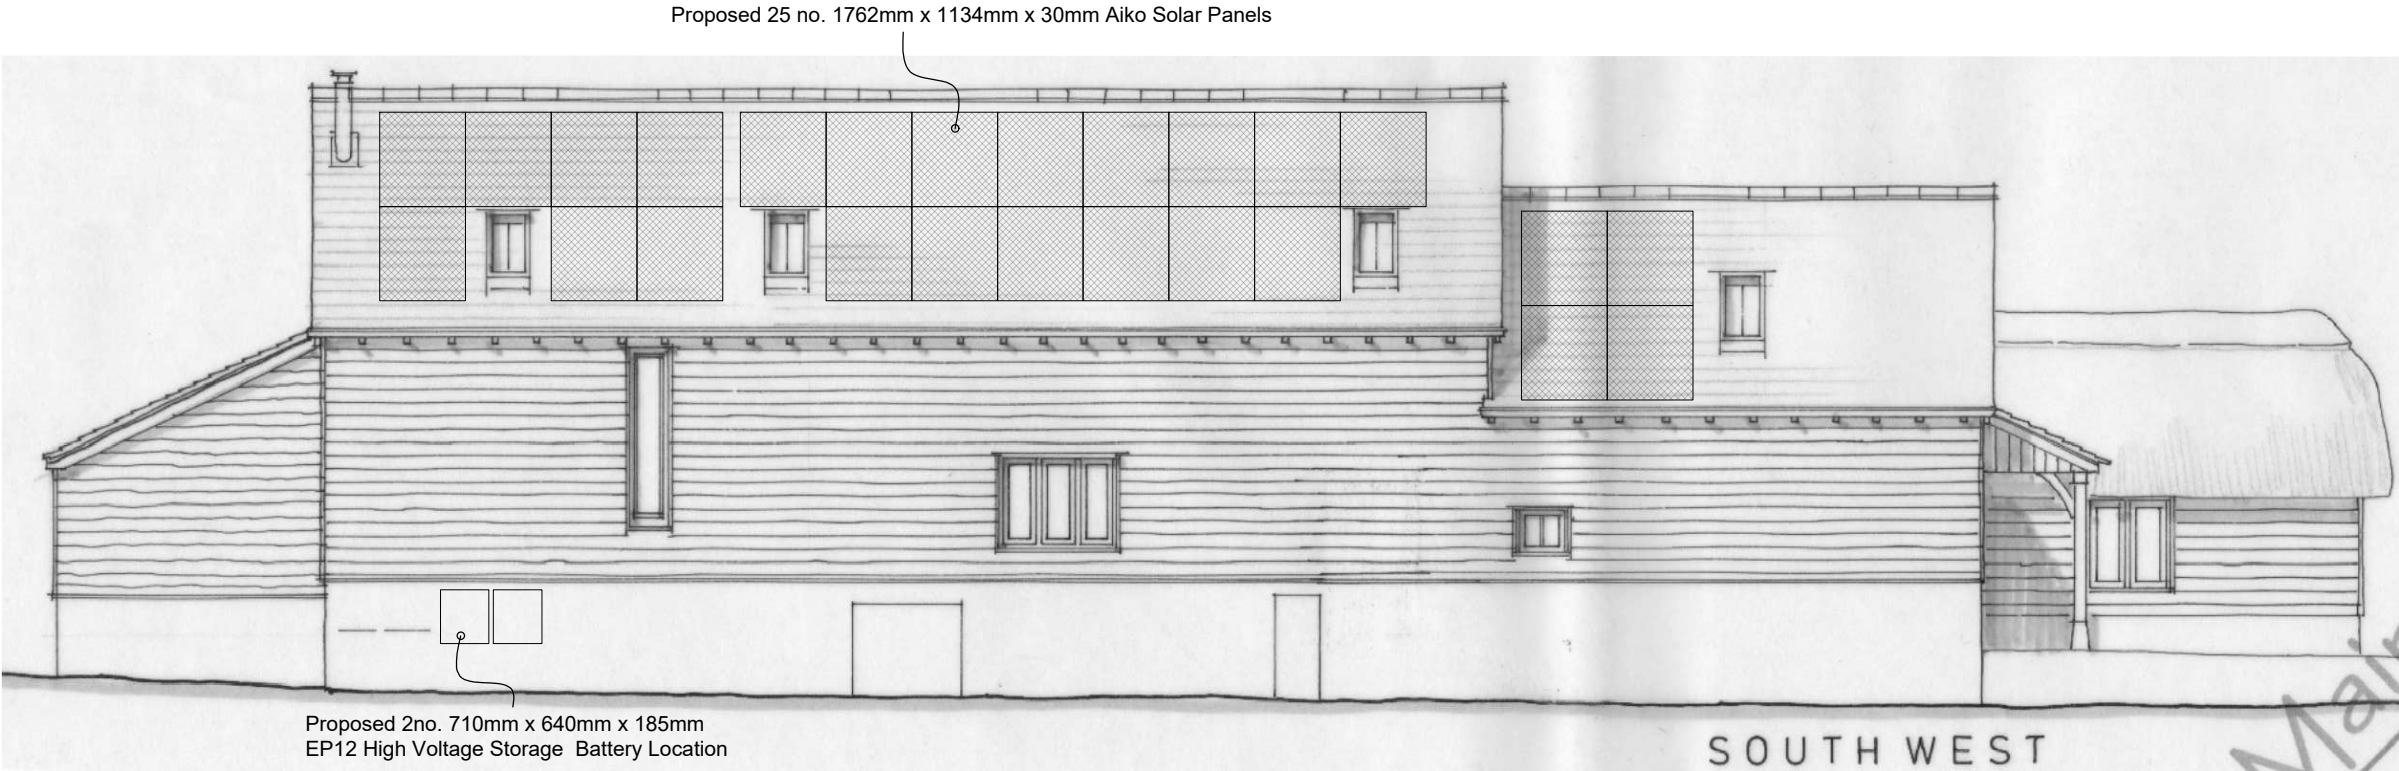

A	Amended for planning	LE	24.09.2026
Rev	Description	Drawn By	Date
Client:	Flanders	Drawn By:	LE
Dwg Title:	Sketch Elevations	Checked By:	SR
Project:	Rustic Farm Barns, The Street, All Cannings, SN10 3PA	Scale	1:100 @A3
Job No.:	5119	Dwg No.:	SK02
		Revision:	A



ARCHITECTS | TOWN PLANNERS

PWCR, Grosvenor House, 01747 851881
Bleke Street, Shaftesbury, www.pwcr.co.uk
Dorset SP7 8AW mail@pwcr.co.uk

