



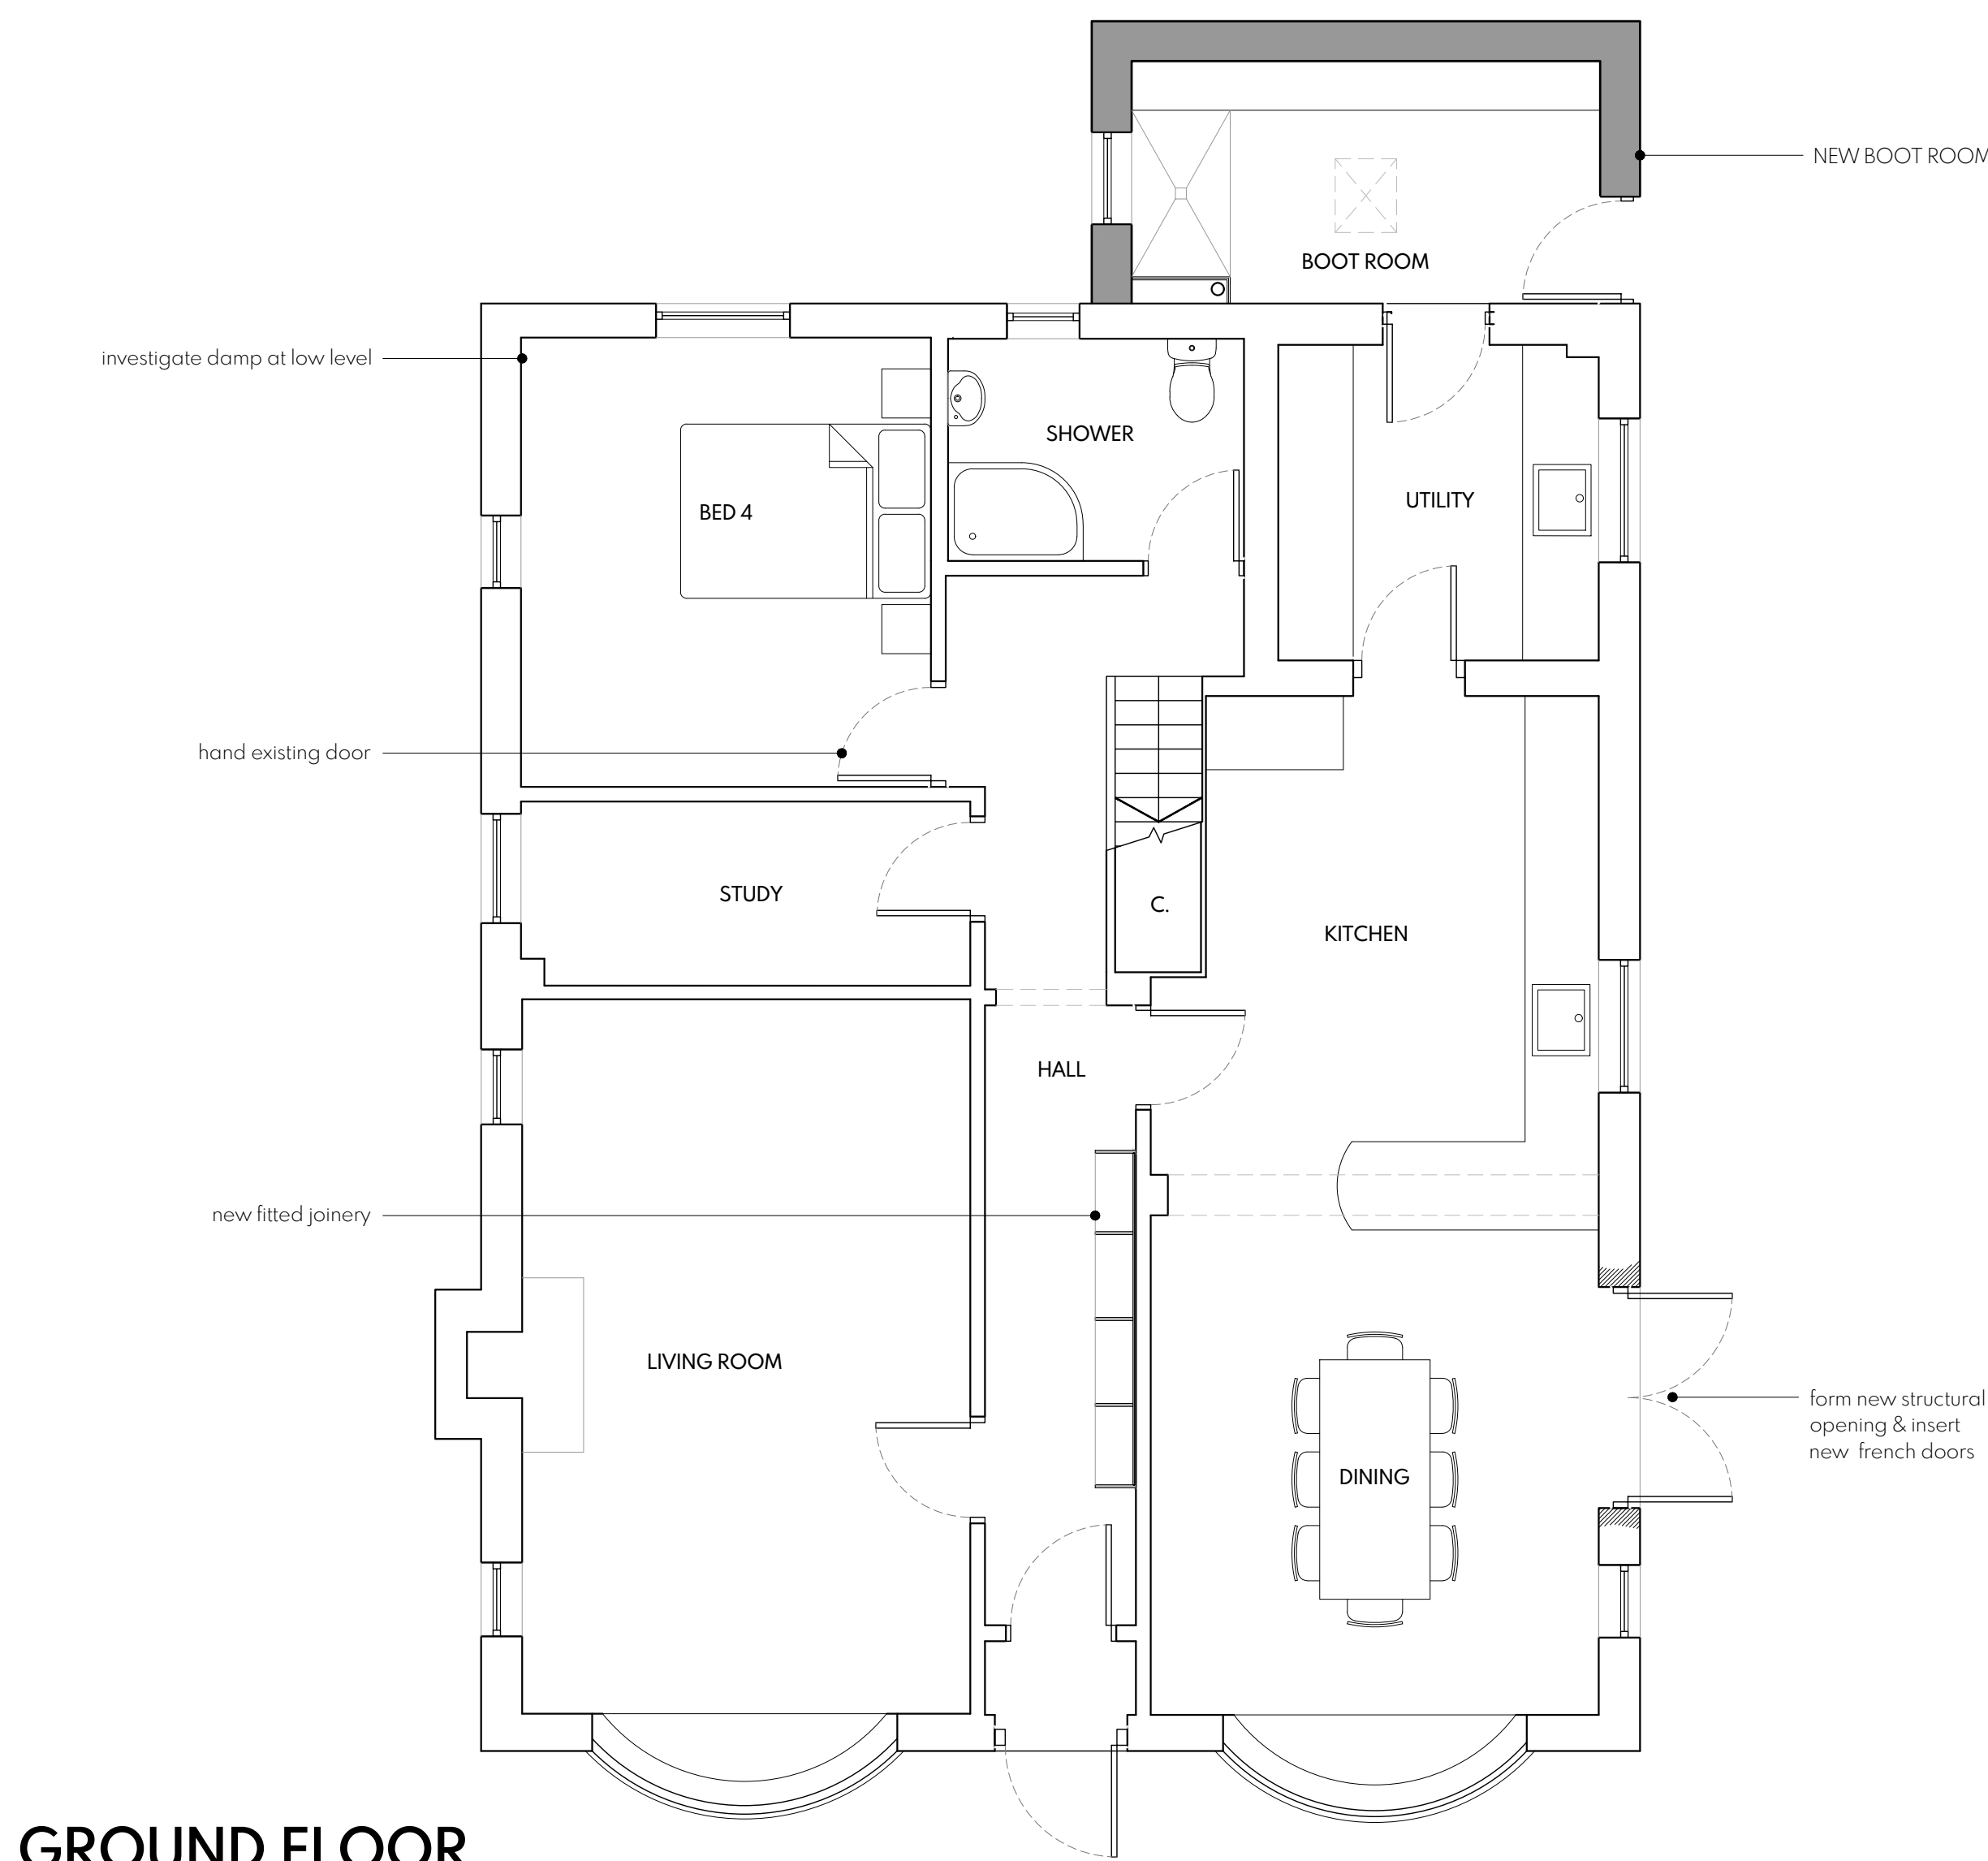

GROUND FLOOR


1:50
0 1:50 2m

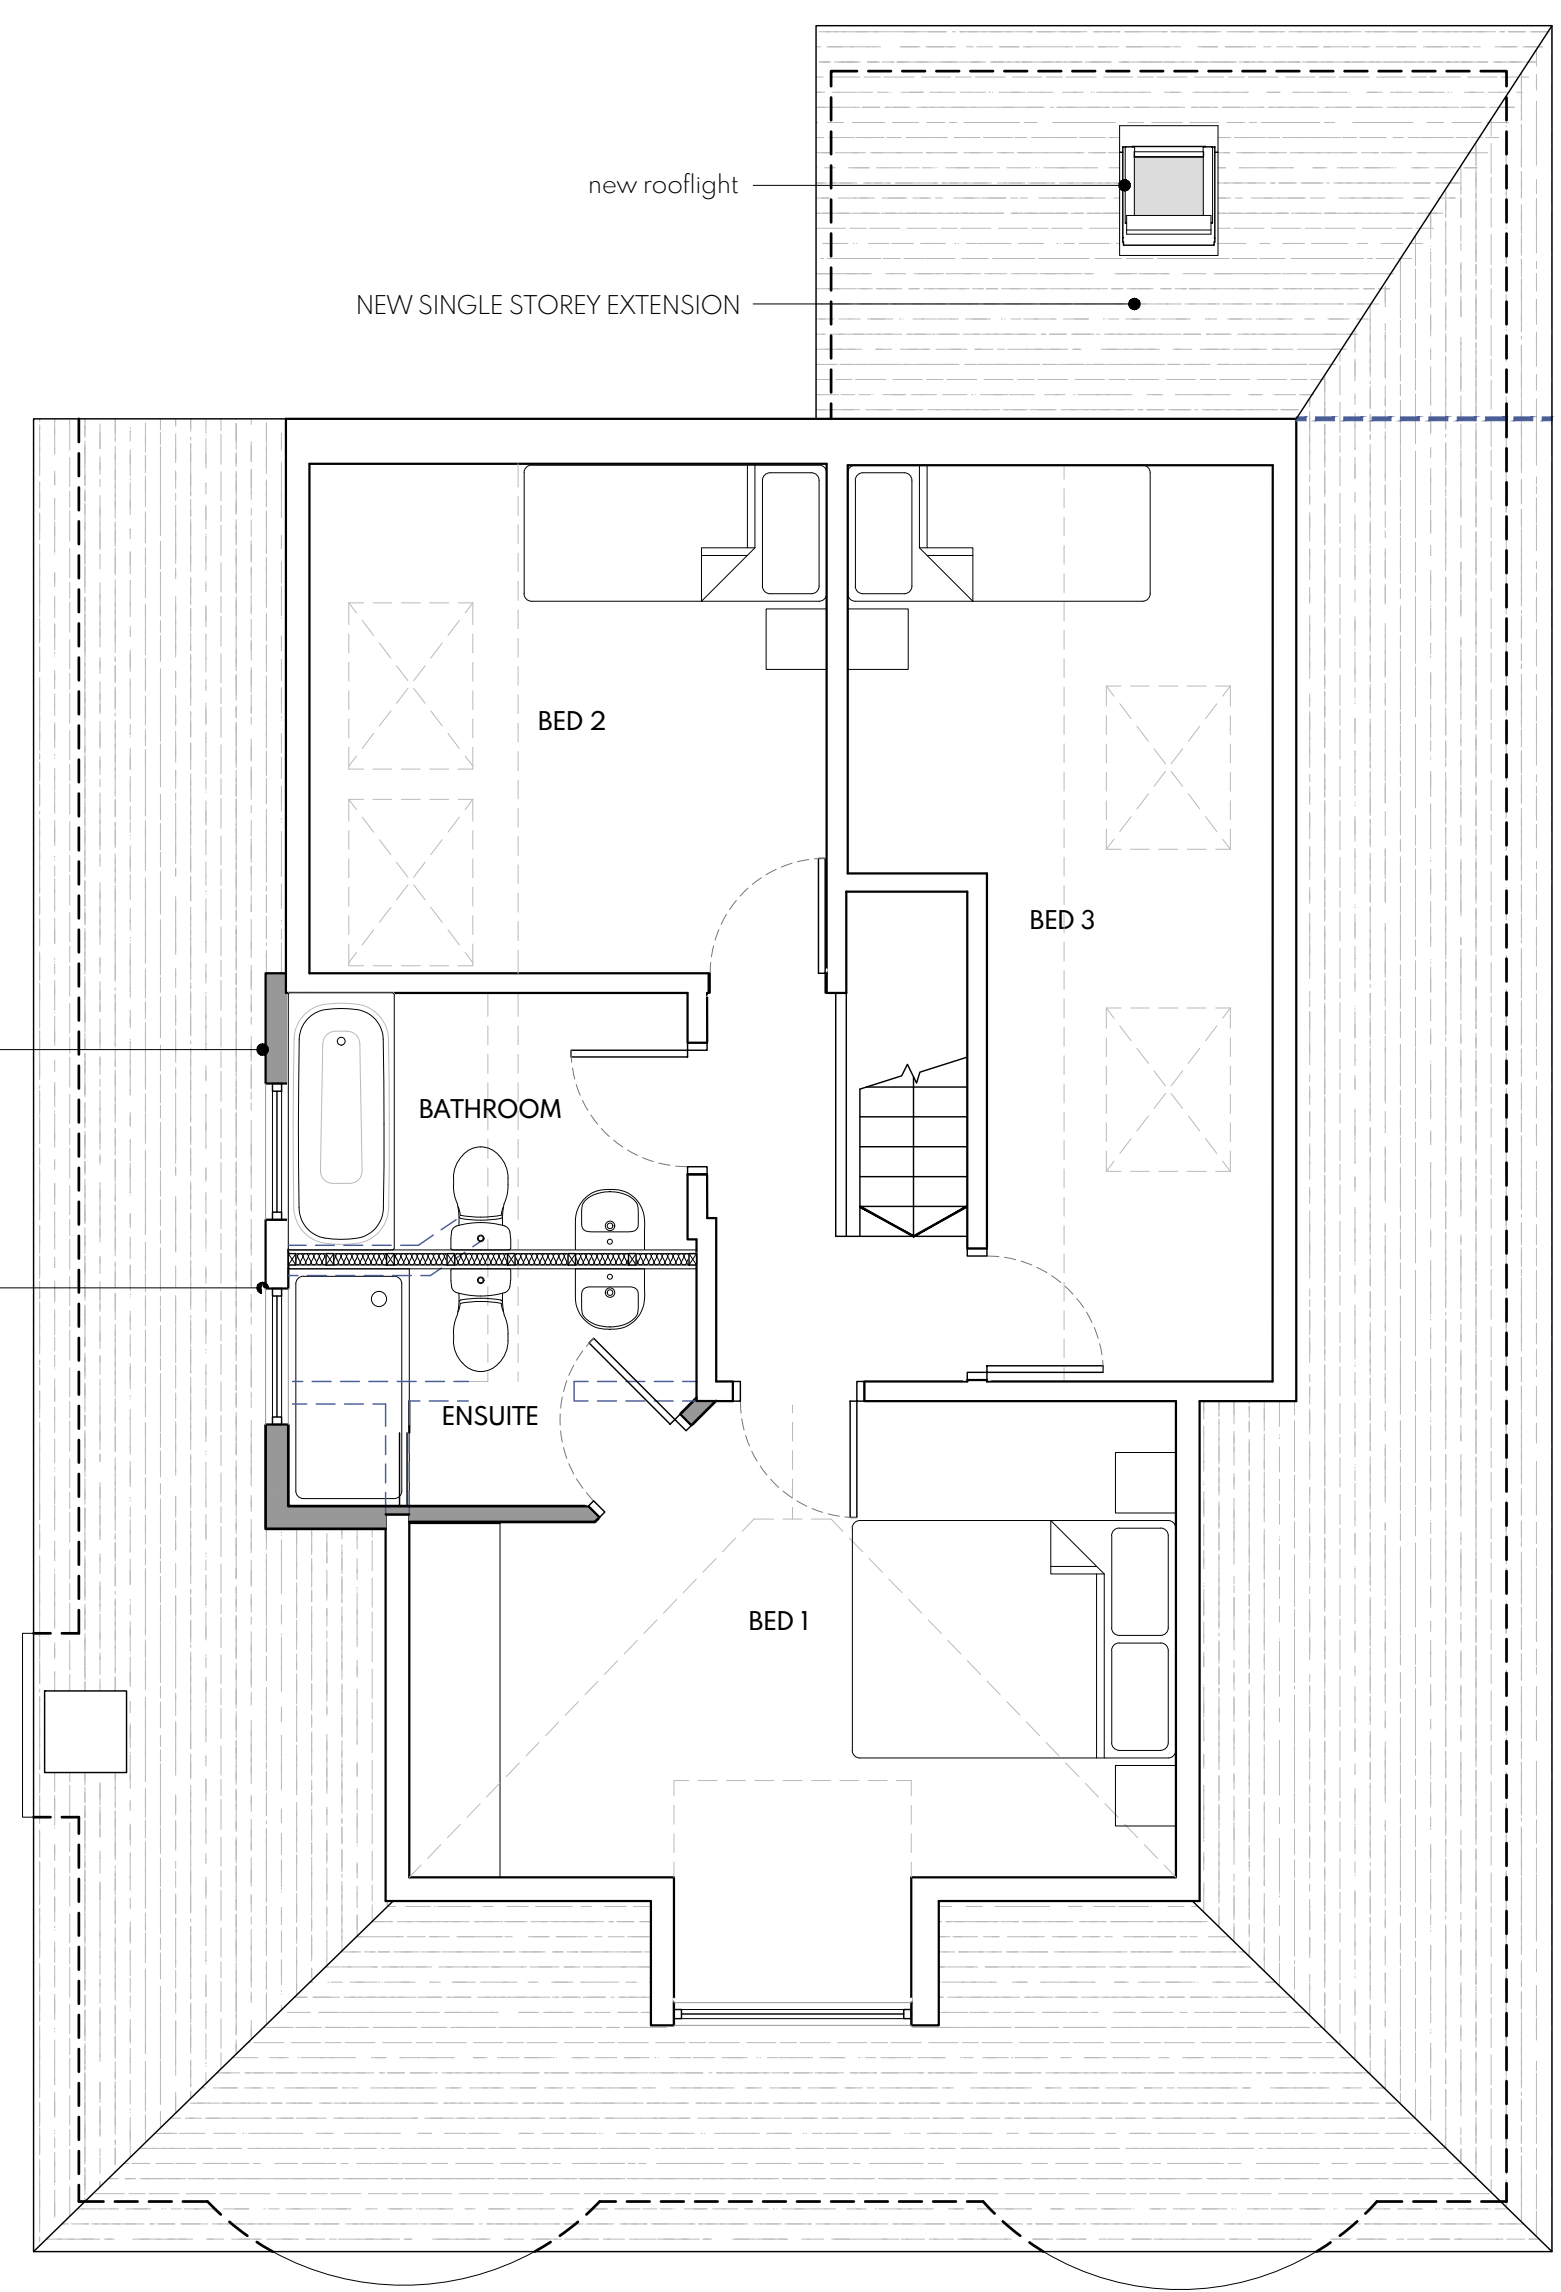

FIRST FLOOR


1:50

KEY	
	Existing wall
	New wall
	New or adjusted opening in existing wall
	Wall to be demolished
	Rooflight/ ceiling feature
	Head height line (1.9m)
	Structural elements (to S.Eng design)

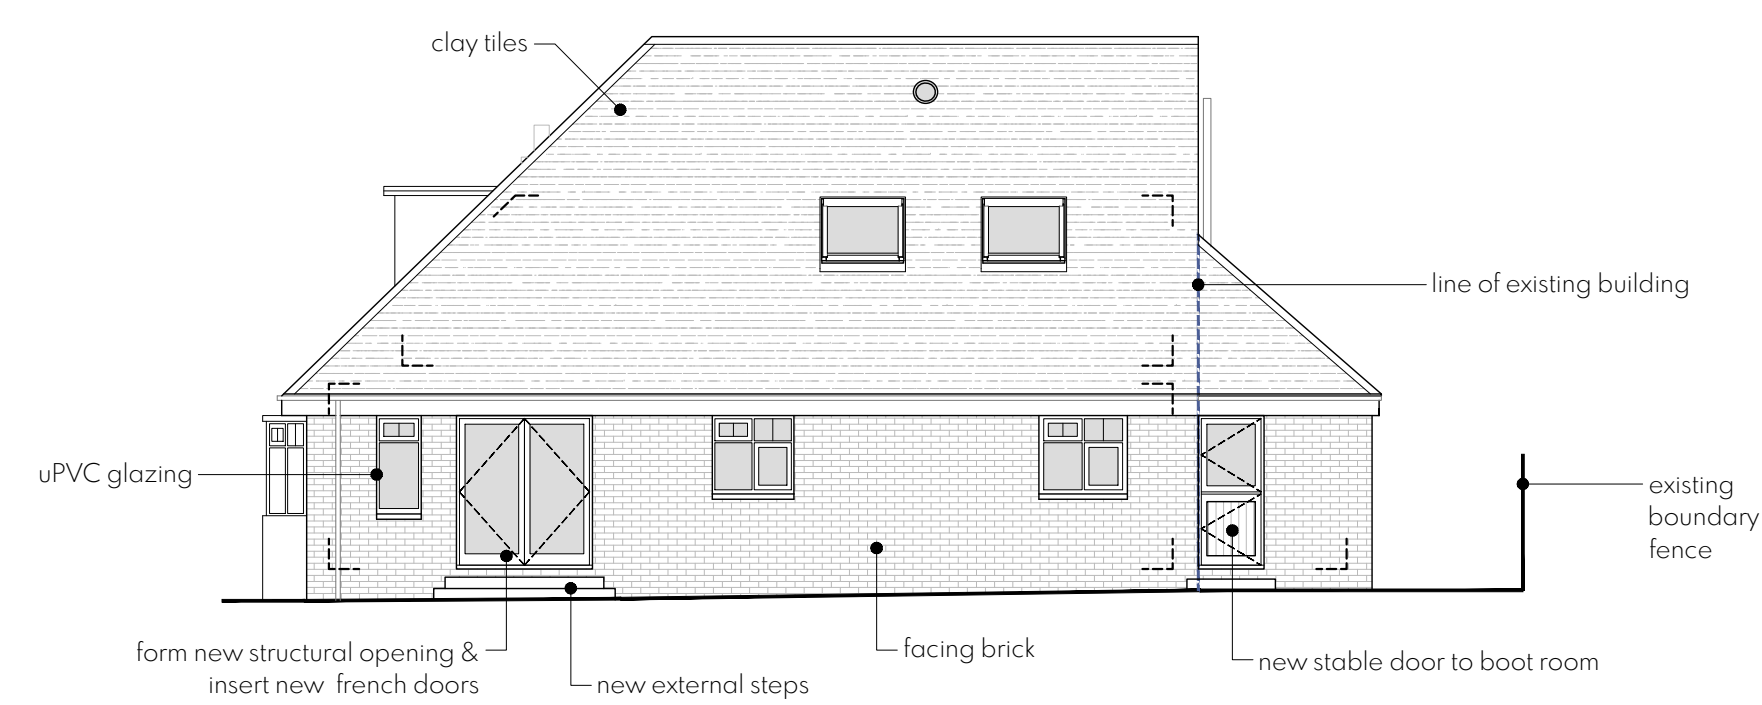


SE ELEVATION

1:100
0 1:100 5m

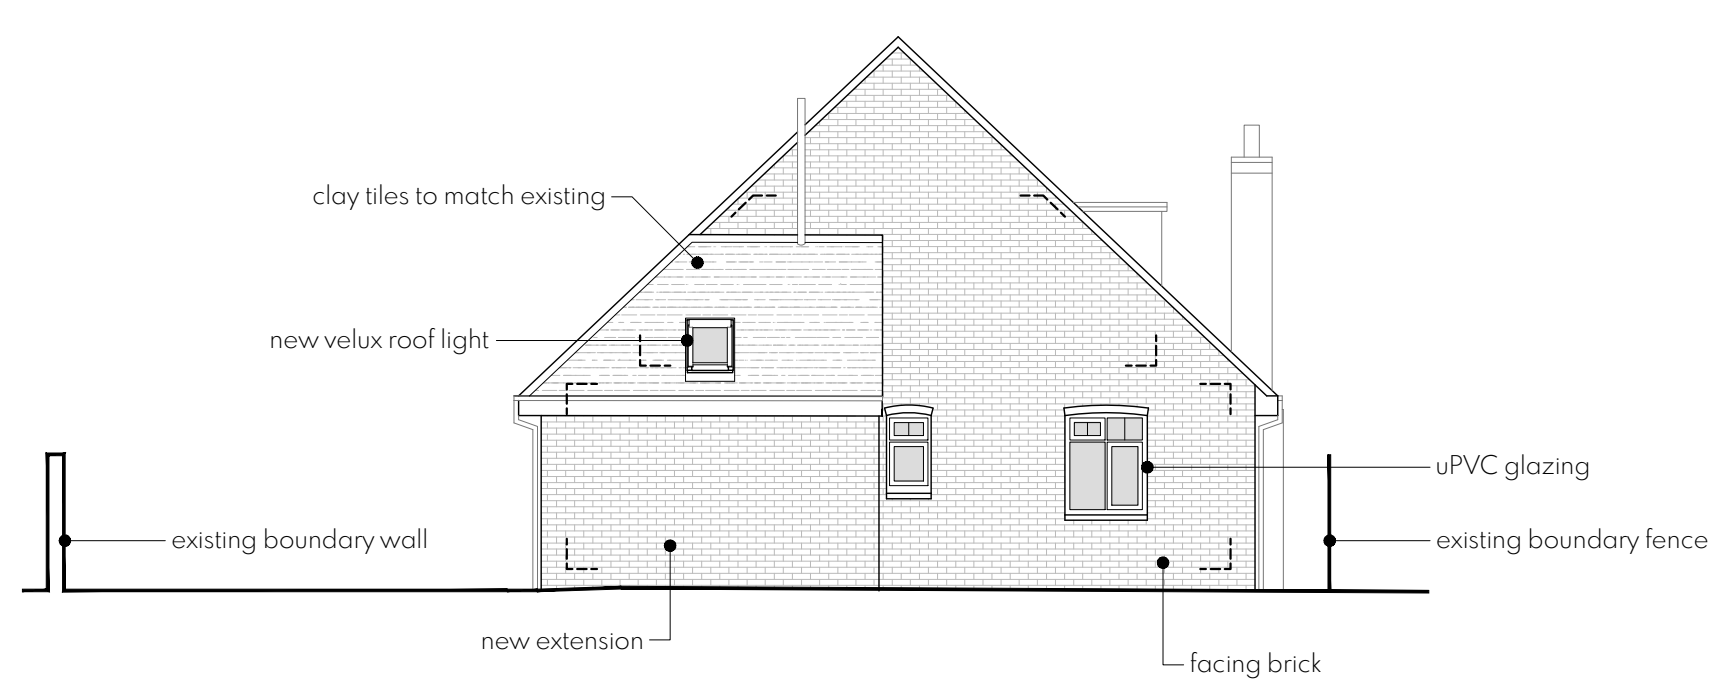


NE ELEVATION

1:100

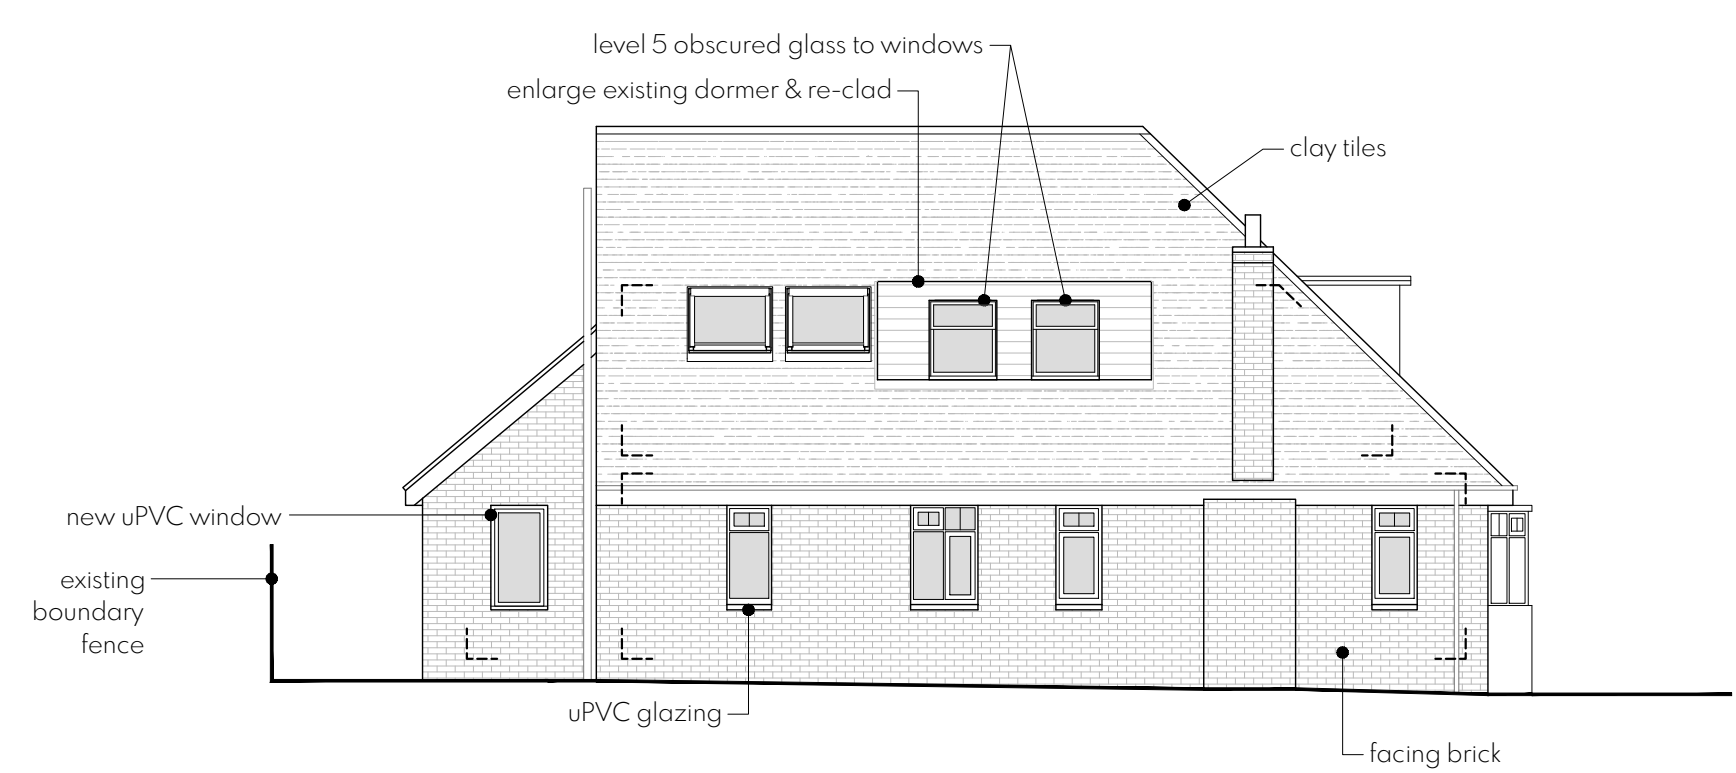

NW ELEVATION

1:100

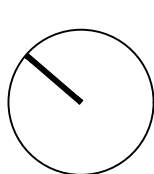

Client	Mr & Mrs Healey	Revision	A
Drawing	Design Scheme	Date	June 2026
Project	Clovelly, Fittleton	Project Stage	Planning
		Scale	1:50,100 @ A1
		Drawing Number	26.001-02