



REVISION
a- design - 06-06-2026
b- amend proposed FFL ; 08-06-2026
c- design reset ; 11-08-2026
d- levels reset @ 124mAOD ; 23-08-2026
- colours ; 24-09-2026

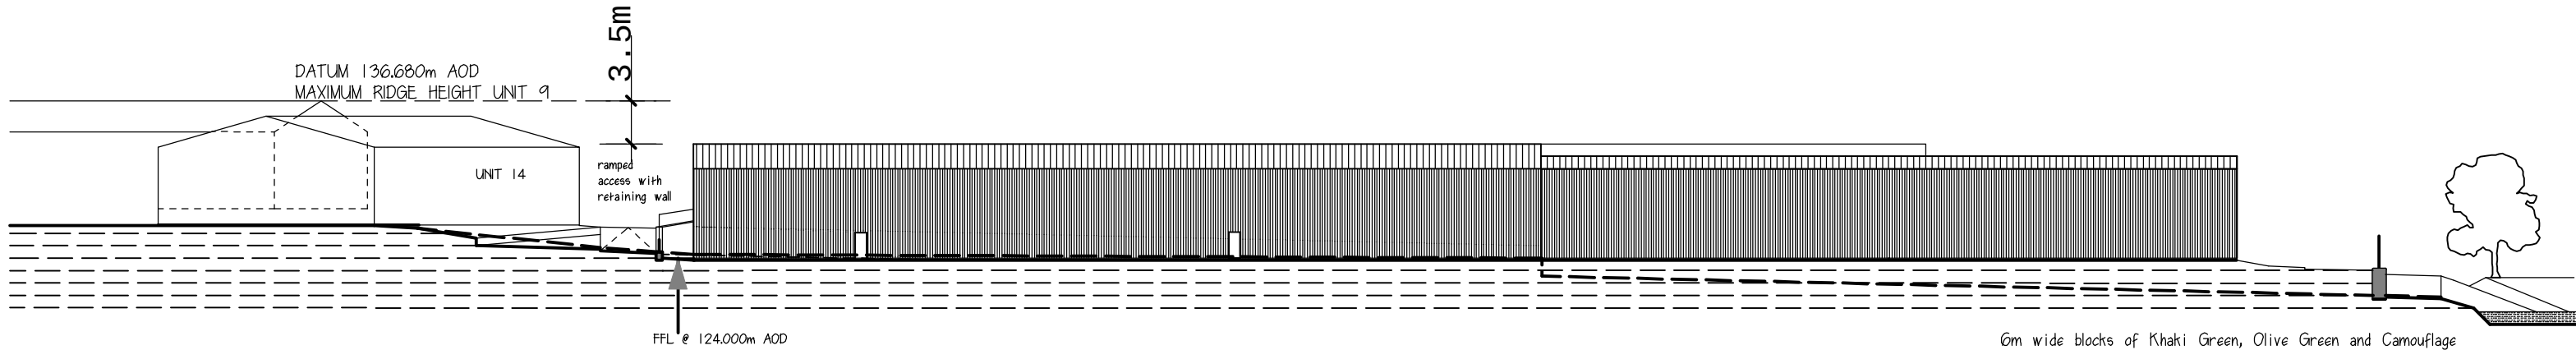

EAST ELEVATION OF PRODUCTION BLOCK


EAST ELEVATION OF STORAGE + R&D BLOCK

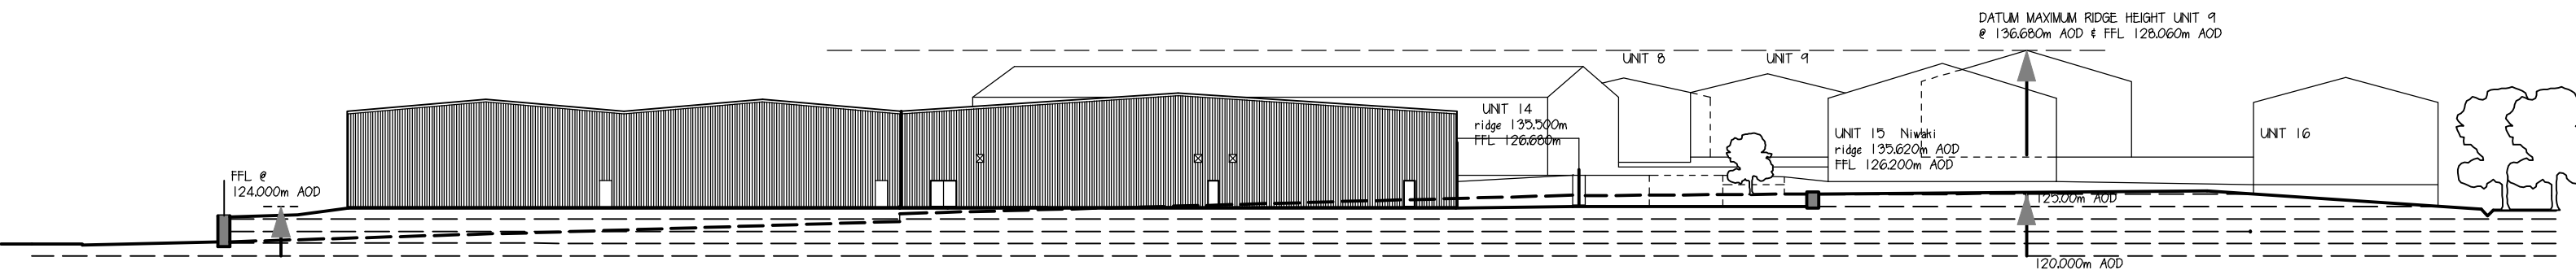

NORTH ELEVATION
OF STORAGE BLOCK
relative to existing Contours

NORTH ELEVATION OF TESTING FACILITY
relative to existing units beyond
all in previously approved Merlin Grey finish

Merlin Grey matt grained finish to
Kingspan Composite Insulated Wall Sheeting
to sill rails overlapping block plinth walls, matching previous phases

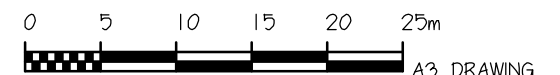

GROUP ELEVATIONS -
Chaldicott Barns,
SEMLEY, SP7 9AW

1-500
MAY 2026
1624-907d

ARCHITECT ANTHONY
CHARTERED CHARLES
SERVICES SOUTHEY



Chartered Architect
Dip. Arch (Leics)

1 Bluebell Road,
TEWKESBURY, Gloucs, GL20 7FE
07399-530192 --- info@acsarchitect.co.uk