




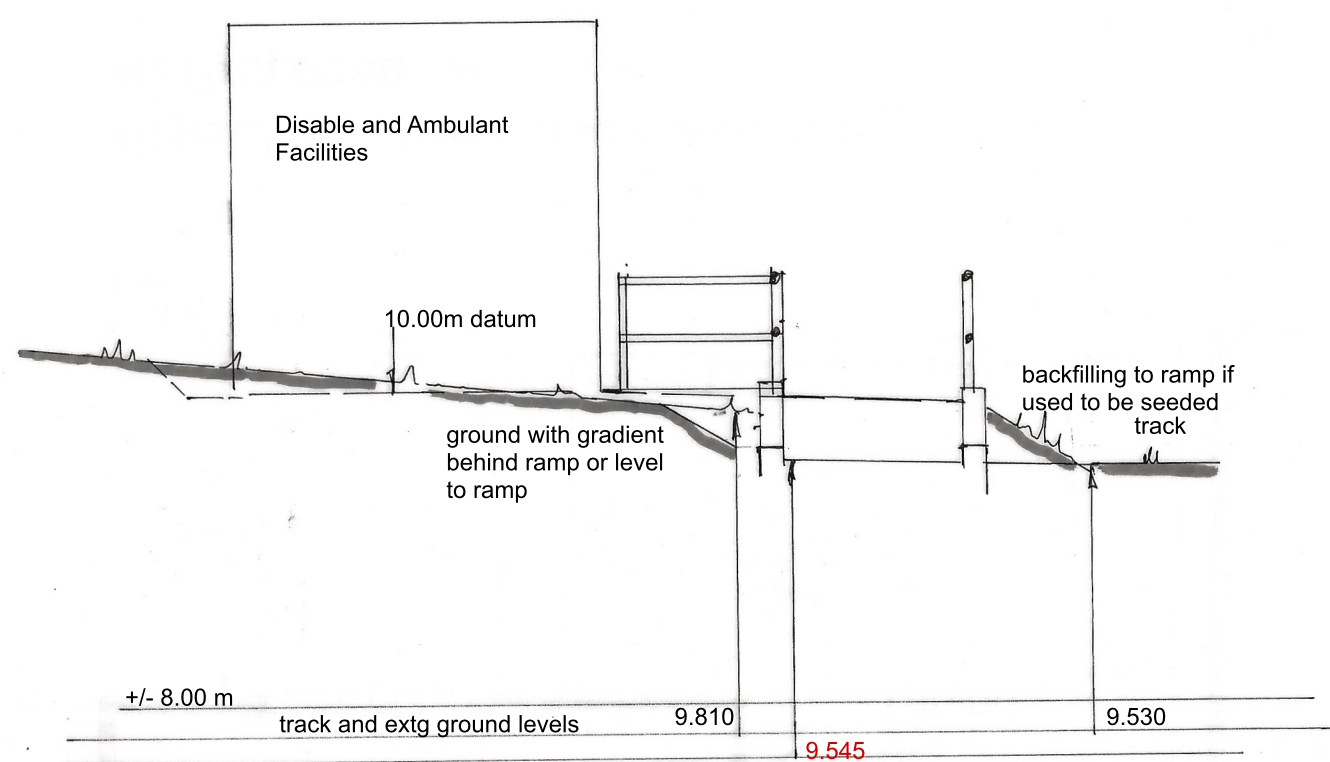


Section and Elevation B-B

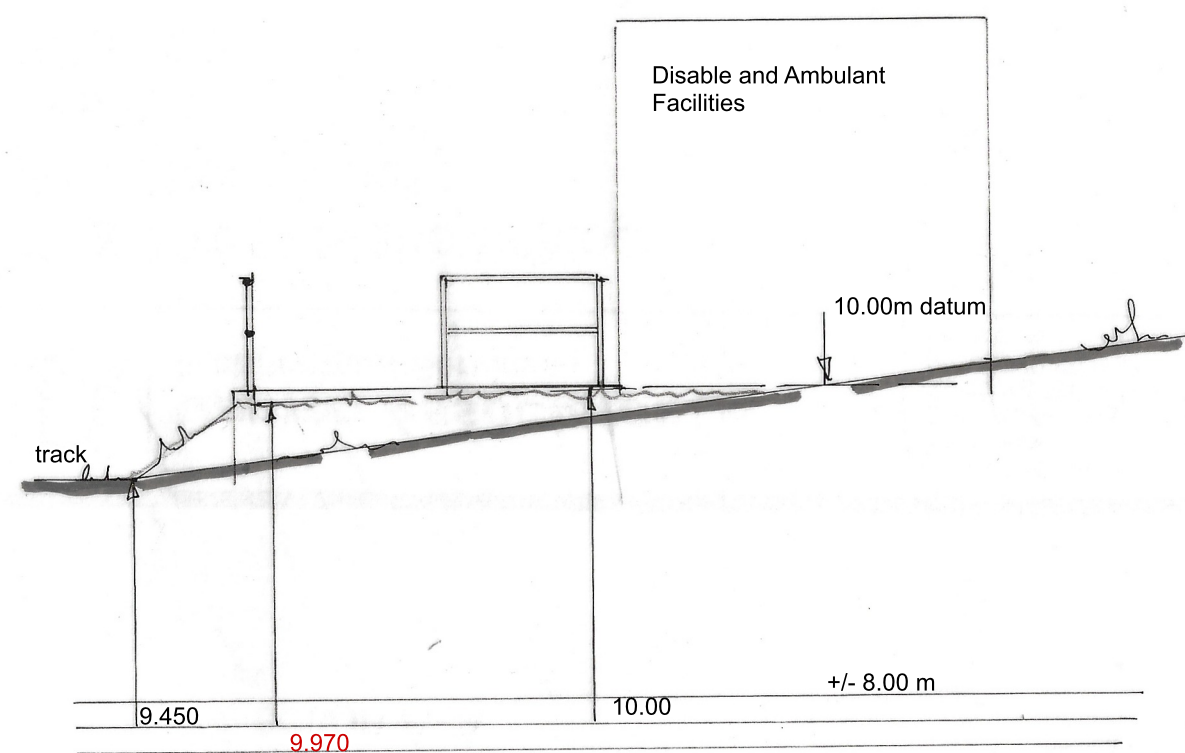

Section and Elevation S.E. Side

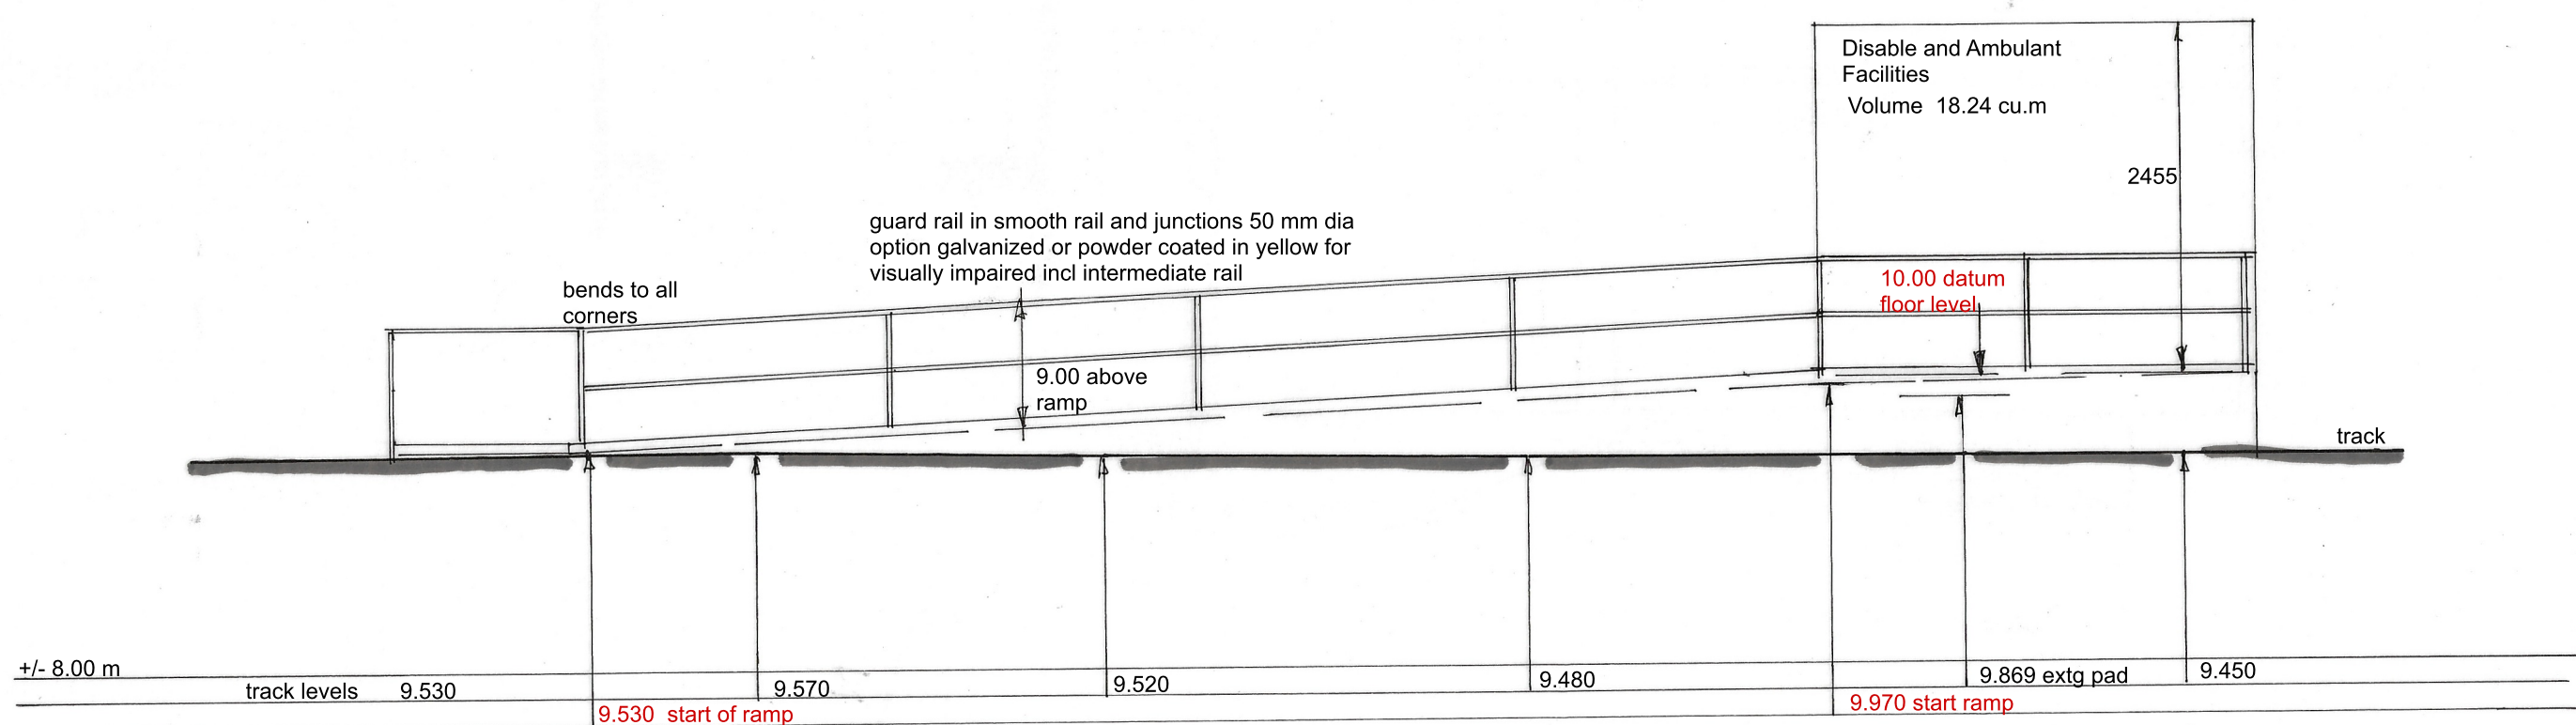

Section and Elevation A-A

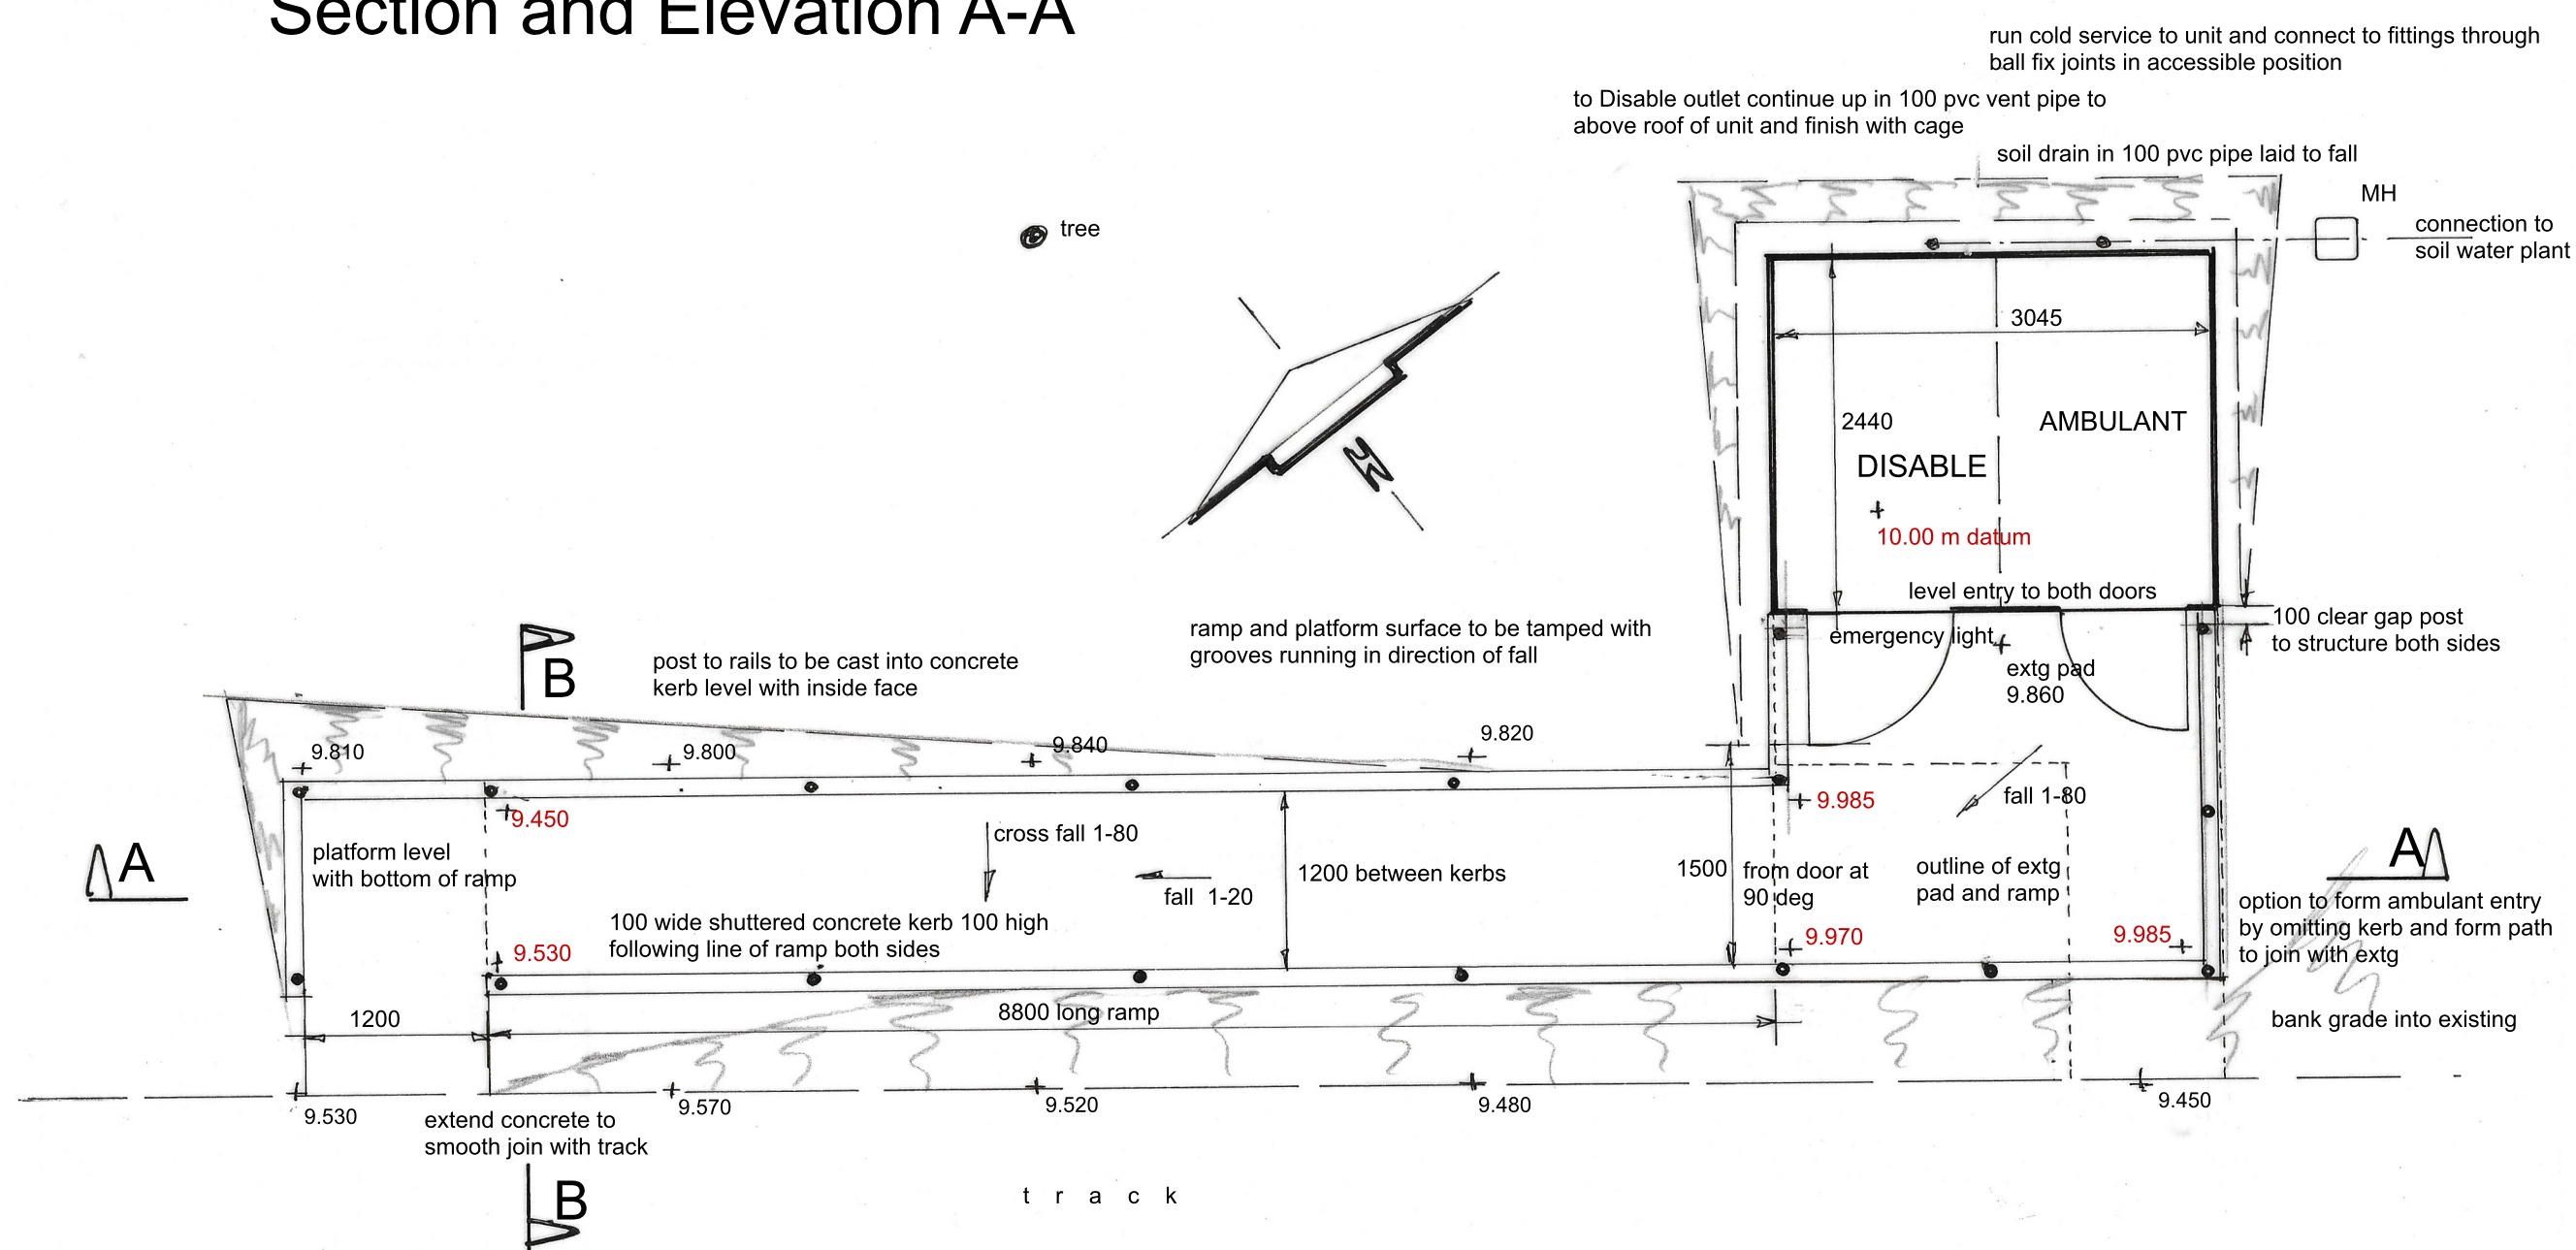

Plan of ramp to Disable Facilities

Dimension and levels to be checked before start and fabrication

Calculation for ramp gradient
 $9.970 - 9.530 = 0.440$ fall

Calculation for ramp length
 For 1-20 gradient $20 \times 0.44 = 8.8$ ramp length

Damen Associates Ltd
 Architectural Services

Kingsdown Studio
 Back Drove
 West Winterslow
 Salisbury, Wilts SP5 1SX
 Tel: 01980 863191
 E-mail: burrows.damen@btconnect.com

Amesbury Town Council
 Bonnymead Park Recreation Ground
 Recreation Road
 Amesbury SP4 7BE

Plan and Elevations

Scale 1-50

Date September 26

Drwg. no. 04426

2

Rev.

This plan is the Surveyors
 COPYRIGHT

PN