



5 degree Roofing comprising -
 Khaki Green matt grained finish insulated steel sheeting,
 with matching ridge, eaves and verge flashings -
 including bands of Matt Black Solar PV panels

REVISION
 a- design ; 9-06-2026
 b- reset design ; 7-08-2026
 c- roof lines ; 11-08-2026
 d- levels reset @ 124m AOD ; 23-08-2026
 -colours ; 24-09-2026

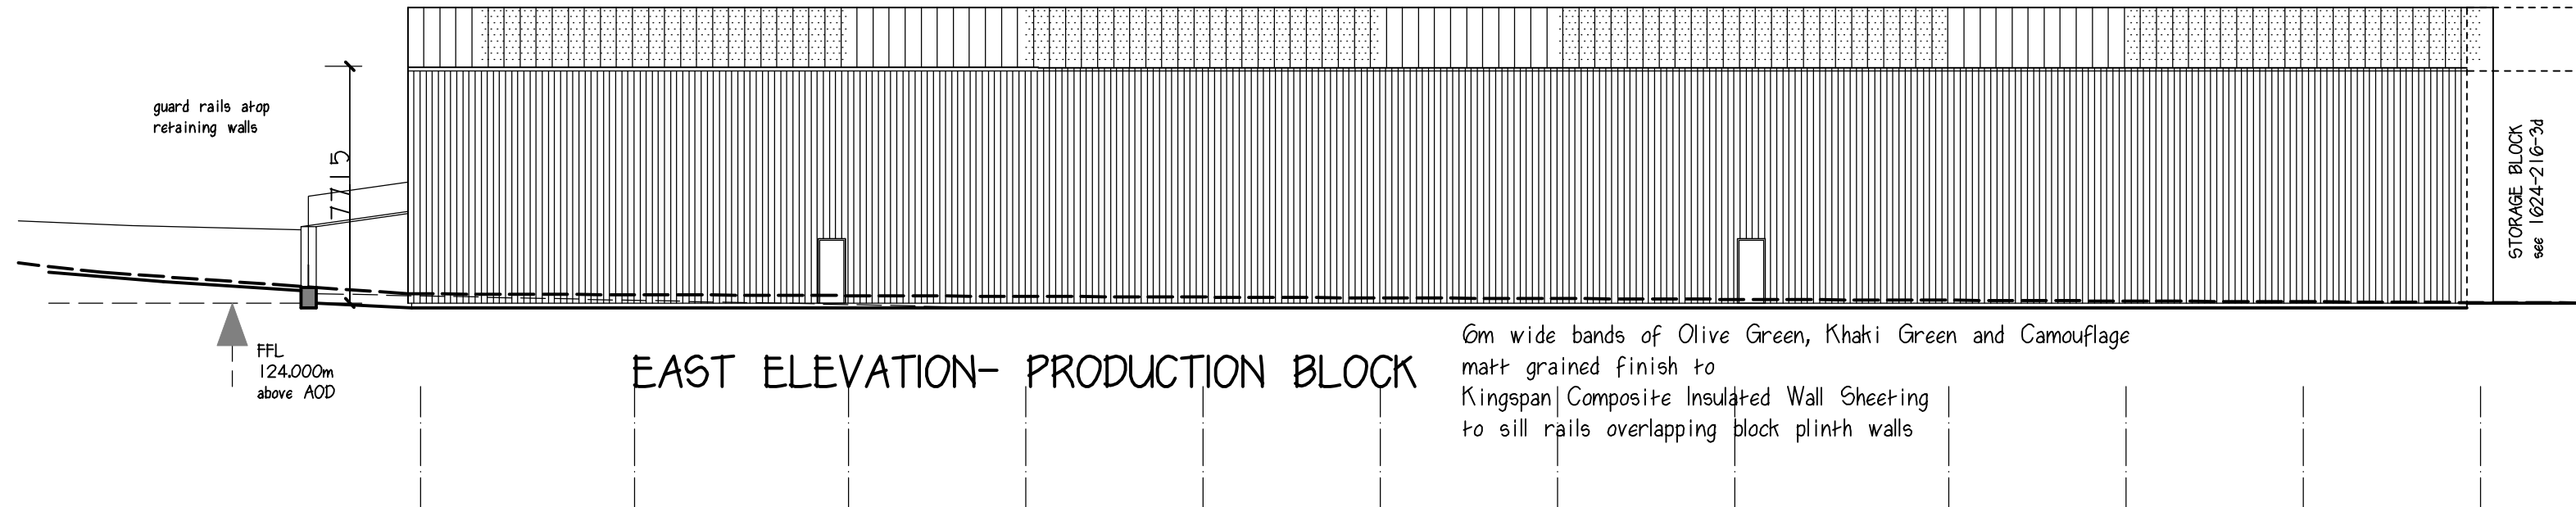

5 degree Roofing comprising -
 Khaki Green matt grained finish insulated steel sheeting,
 with matching ridge, eaves and verge flashings -
 including Matt Black Solar PV panels

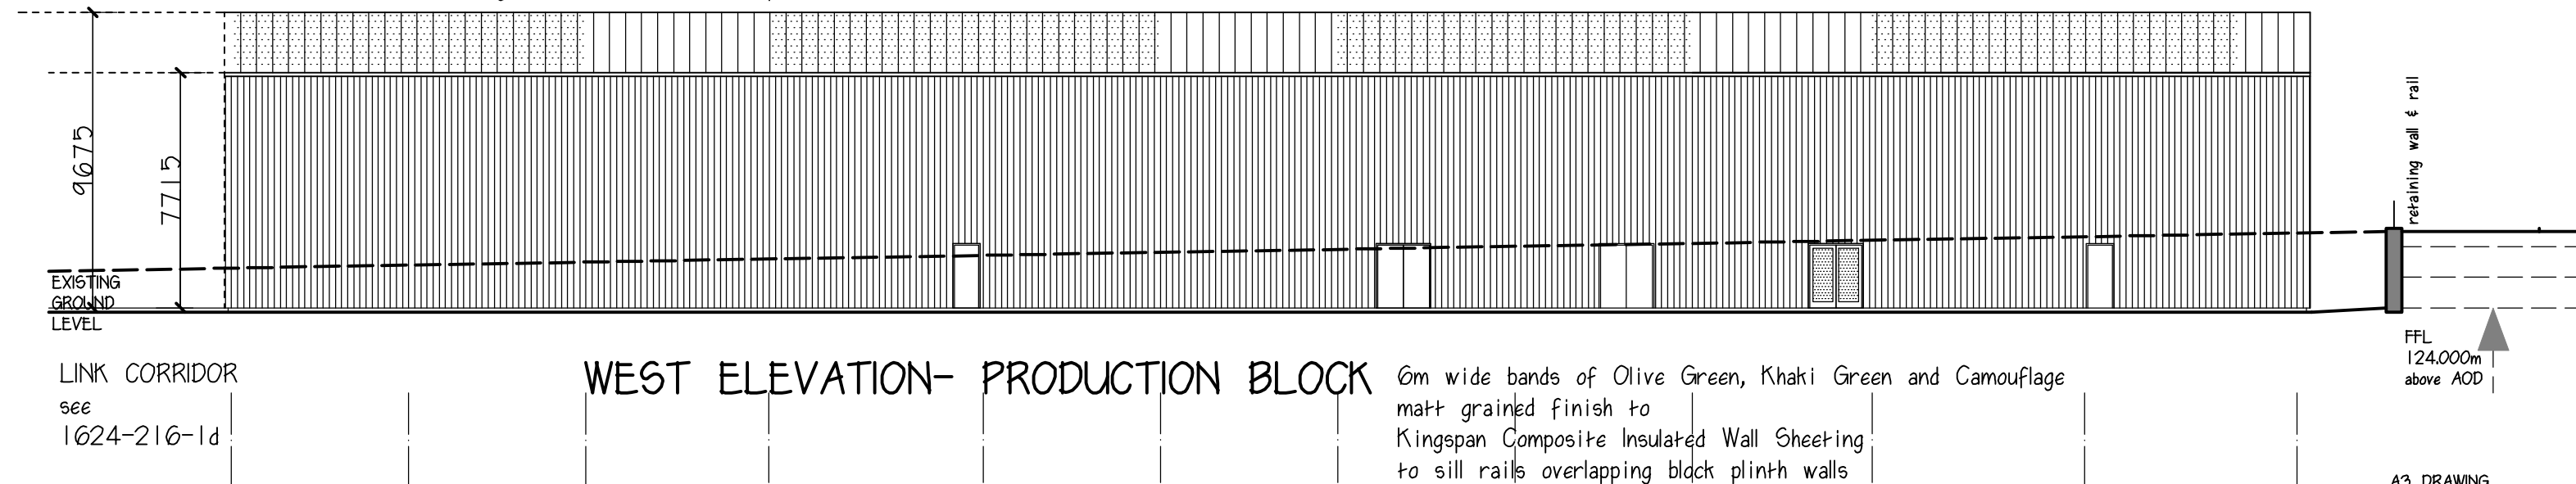

ARCHITECT ANTHONY
 CHARTERED CHARLES
 SERVICES SOUTHEY



Chartered Architect
 Dip. Arch (Leics)

1 Bluebell Road,
 TEWKESBURY, Gloucs, GL20 7FE
 07399-530192 --- info@acsarchitect.co.uk

0 1 2 3 4 5m

A3 DRAWING
 ELEVATIONS - Production Block
 Chaldicott Barns,
 SEMLEY, SP7 9AW

1-200
 MAY 2026
 1624-216-2d