




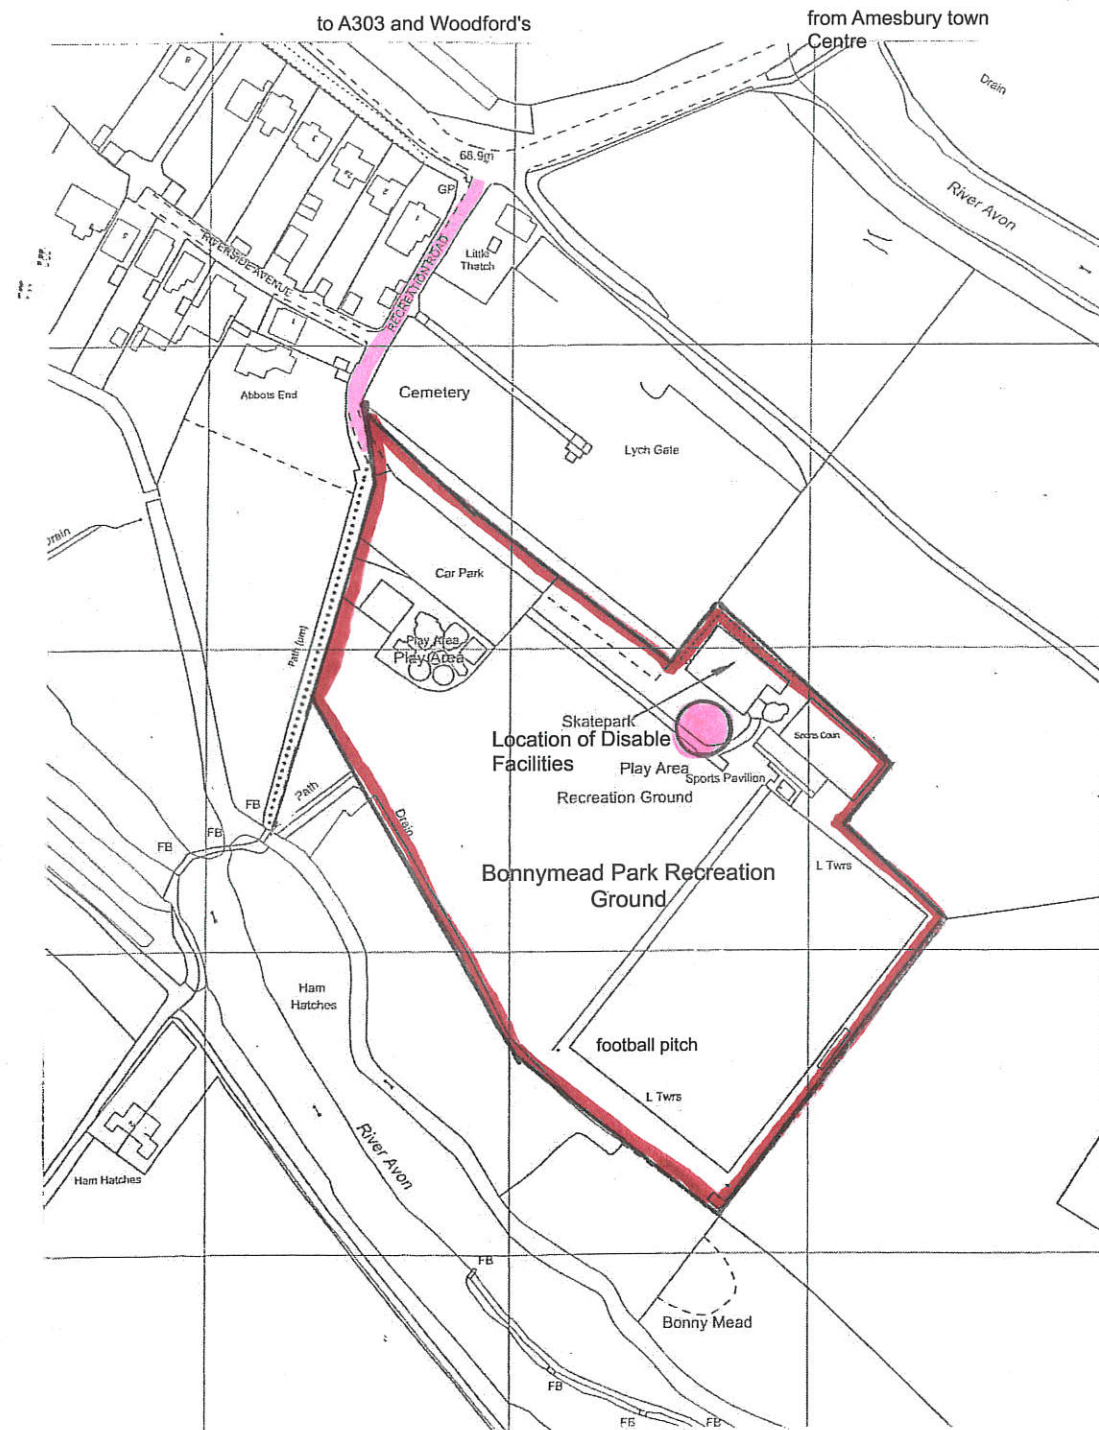

Location Plan 1-2500
Crown Copyright Reserved
Licence No 100007045

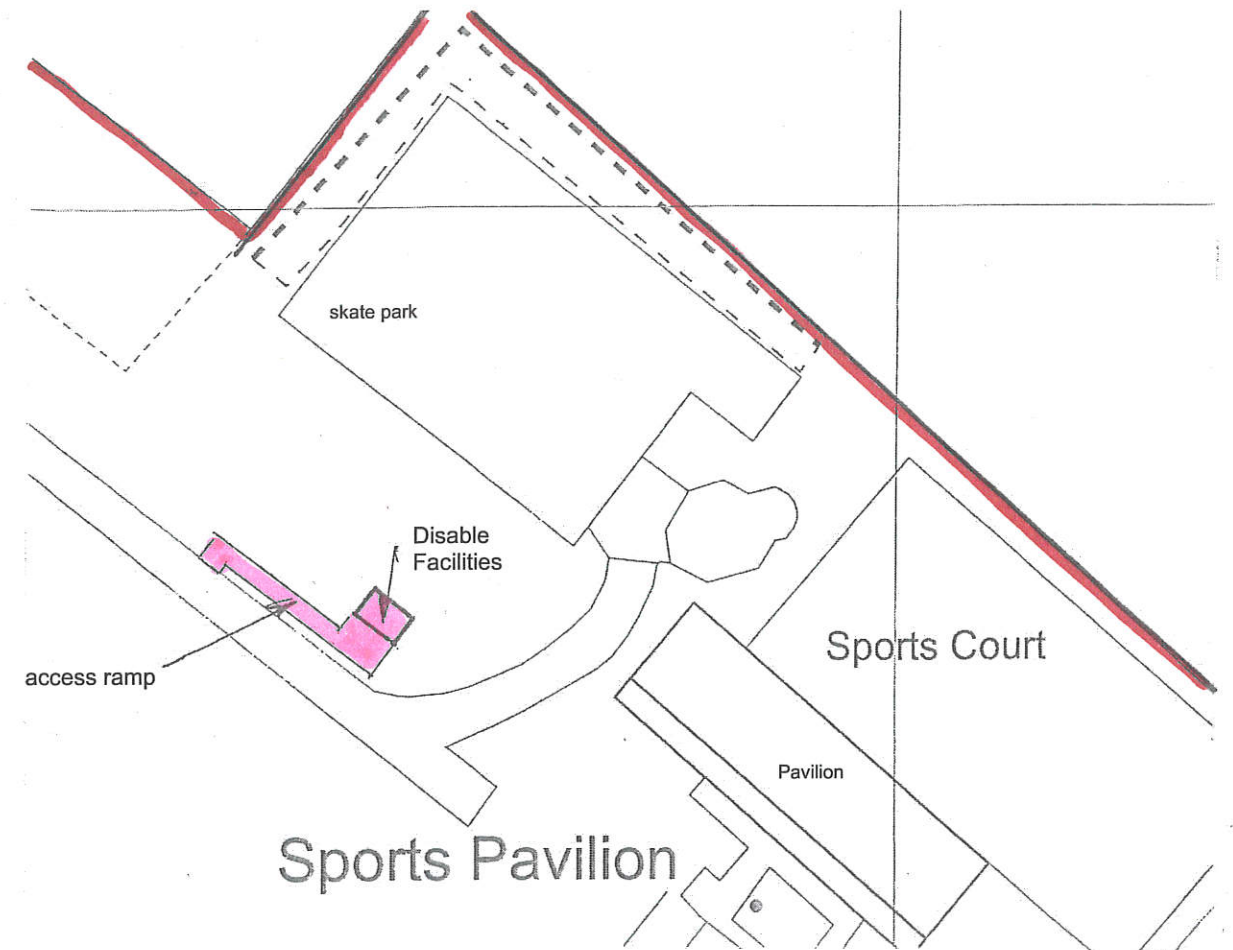

Block Plan
1-500

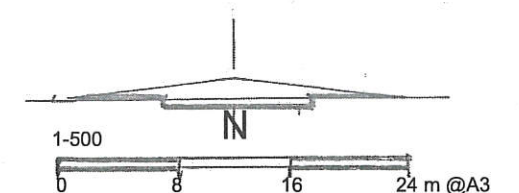

Damen Associates Ltd
Architectural Services

Kingsdown Studio
Back Drove
West Winterslow
Salisbury, Wilts SP5 1SX
Tel: 01980 863191
E-mail: burrows.damen@btconnect.com

Amesbury Town Council
Bonnymead Park Recreation Ground
Recreation Road
Amesbury SP4 7BE

Proposed Disable Facilities

Scale as stated

Date September 2026

Drwg. no. **04426**

1

Rev.

This plan is the Surveyors
COPYRIGHT

PN