




South Elevation of Security Kiosk

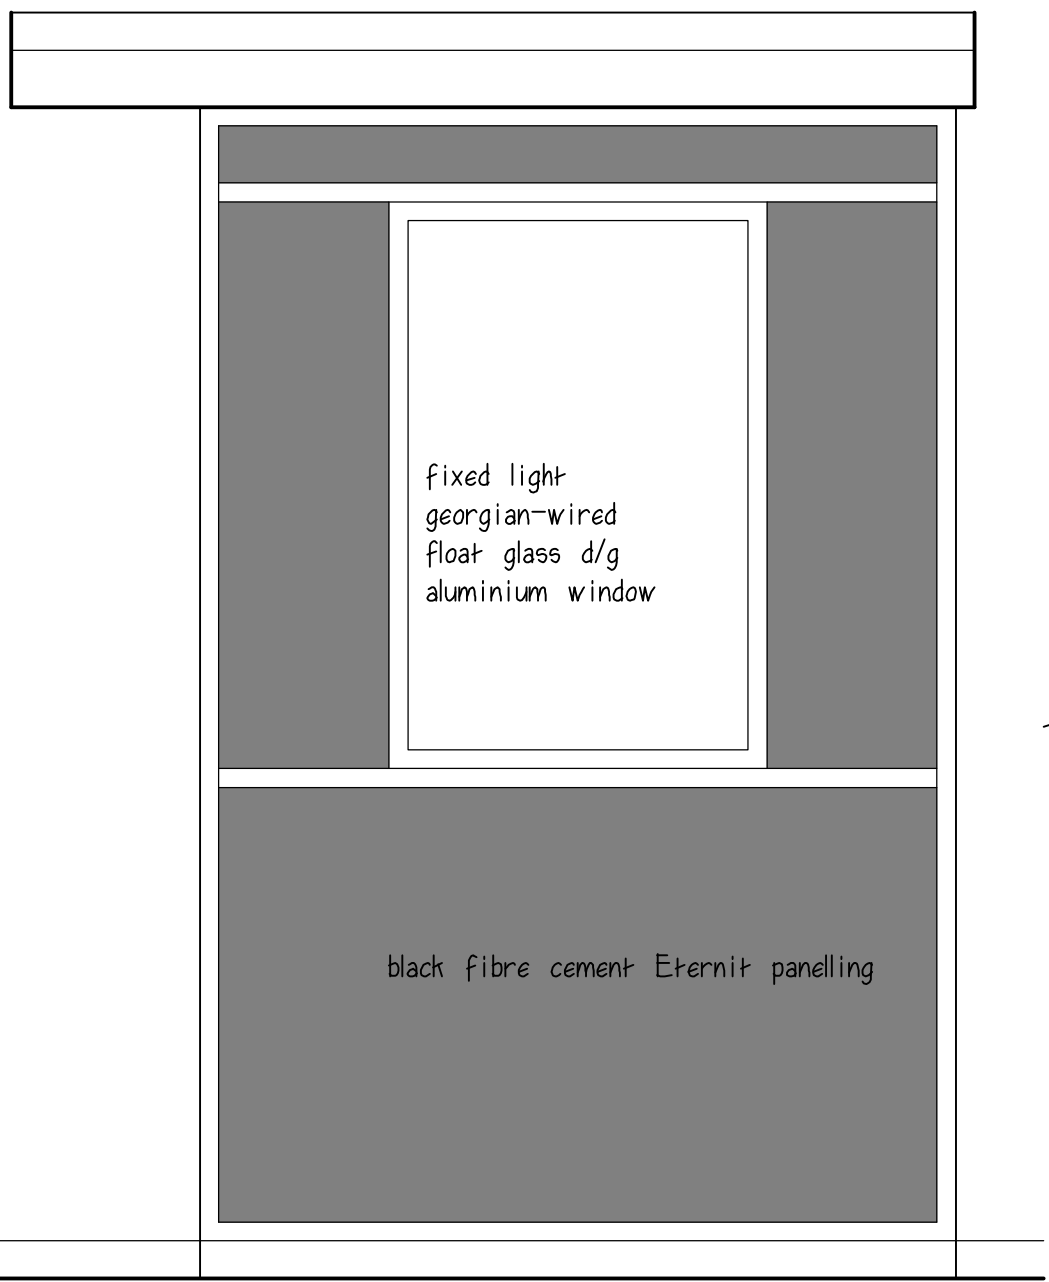

North Elevation of Security Kiosk

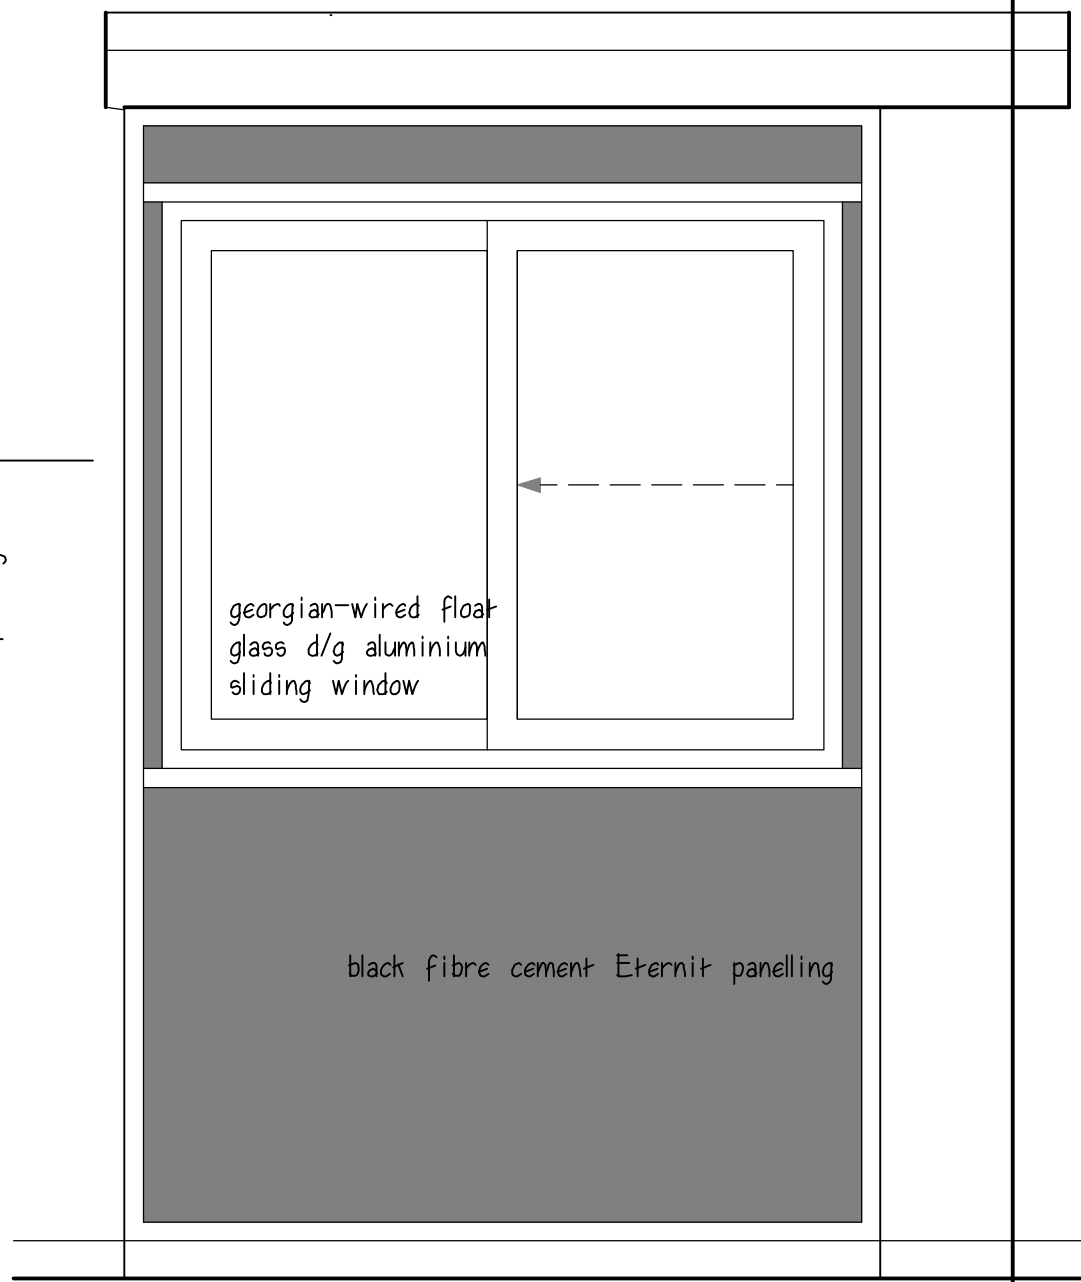

PLAN

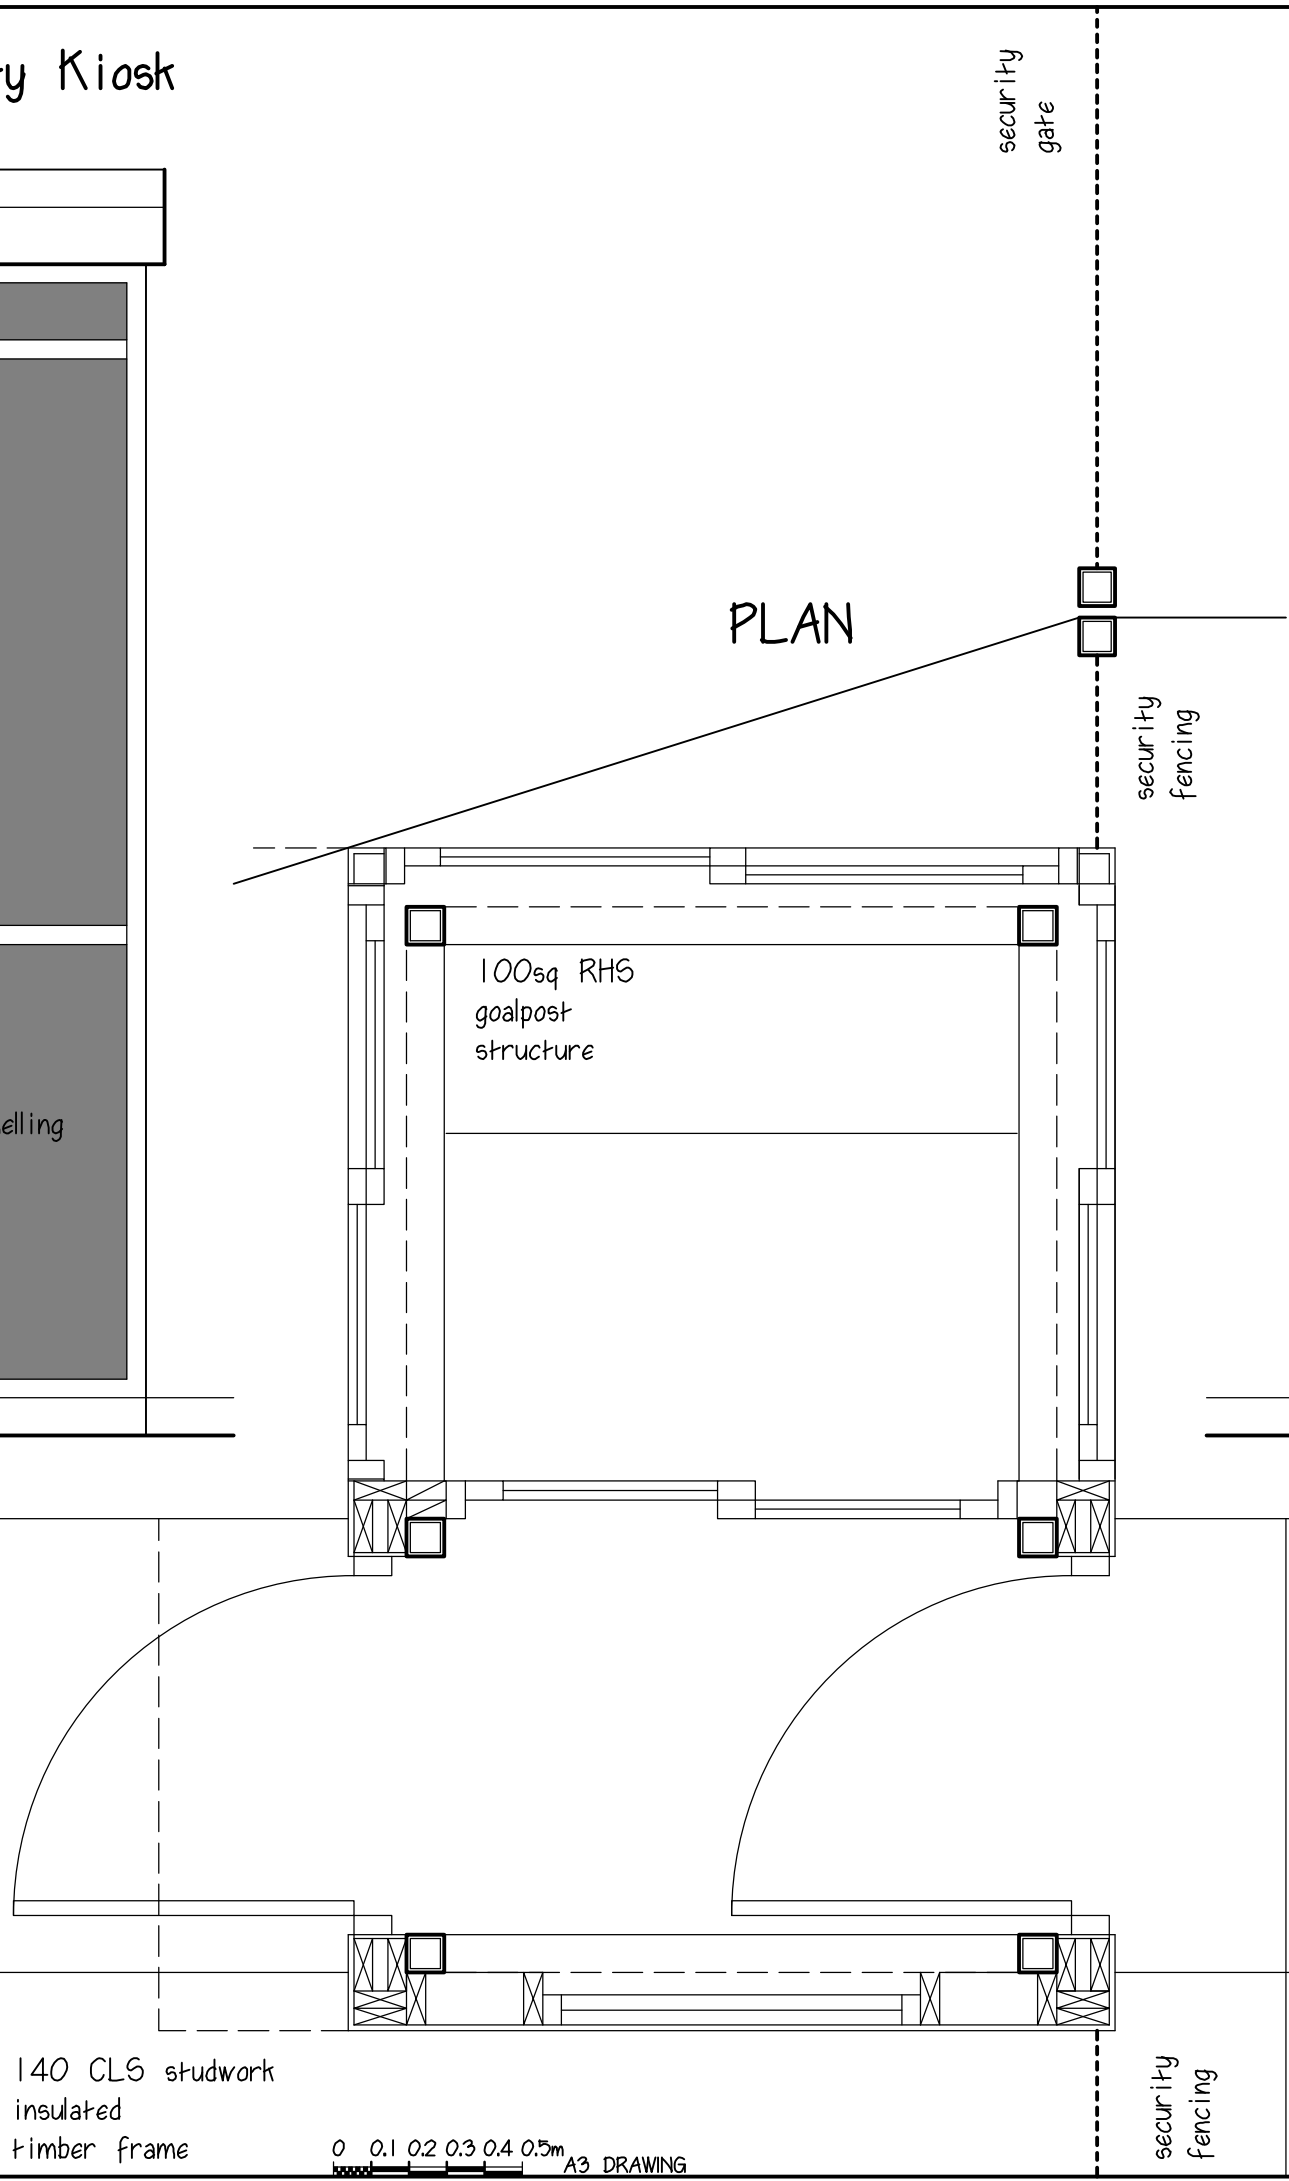

ARCHITECT **CHARTERED** **SERVICES**
ANTHONY **CHARLES** **SOUTHEY**

 Chartered Architect
Dip. Arch (Leics)

1 Bluebell Road,
TEWKESBURY, Gloucs, GL20 7FE
07399-530192 --- info@acsarchitect.co.uk

Security Kiosk, Expansion site,
Chaldicotts Barns,
SEMLEY, SP7 9AW

1-20
AUG 2026

1624-918-1