



REVISION
a- design ; 10-06-2026
b- reset design ; 7-08-2026
c- rooflines ; 11-08-2026
d- levels reset to 124m AOD ; 23-08-2026
colours ; 24-09-2026

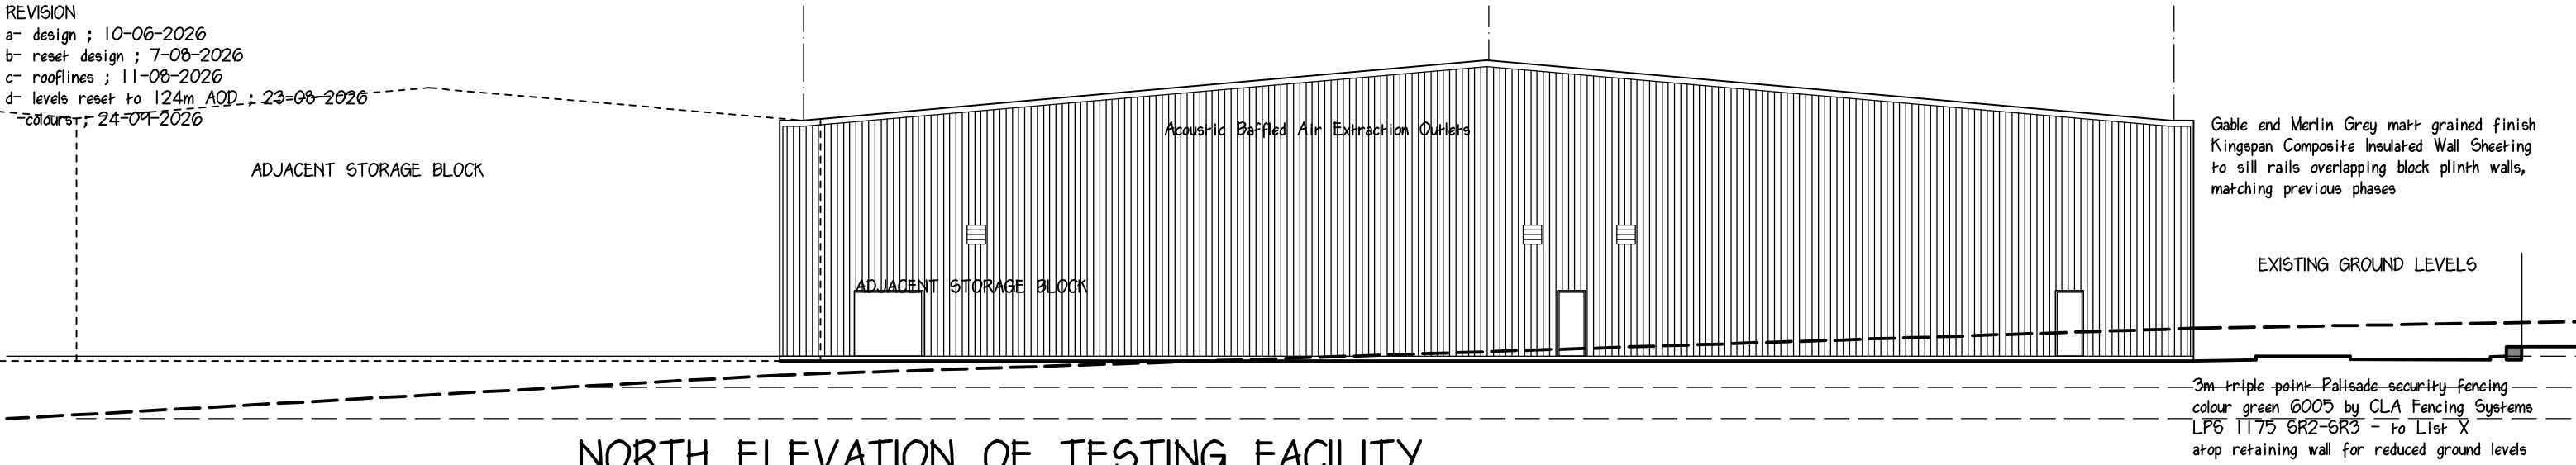


NORTH ELEVATION OF TESTING FACILITY

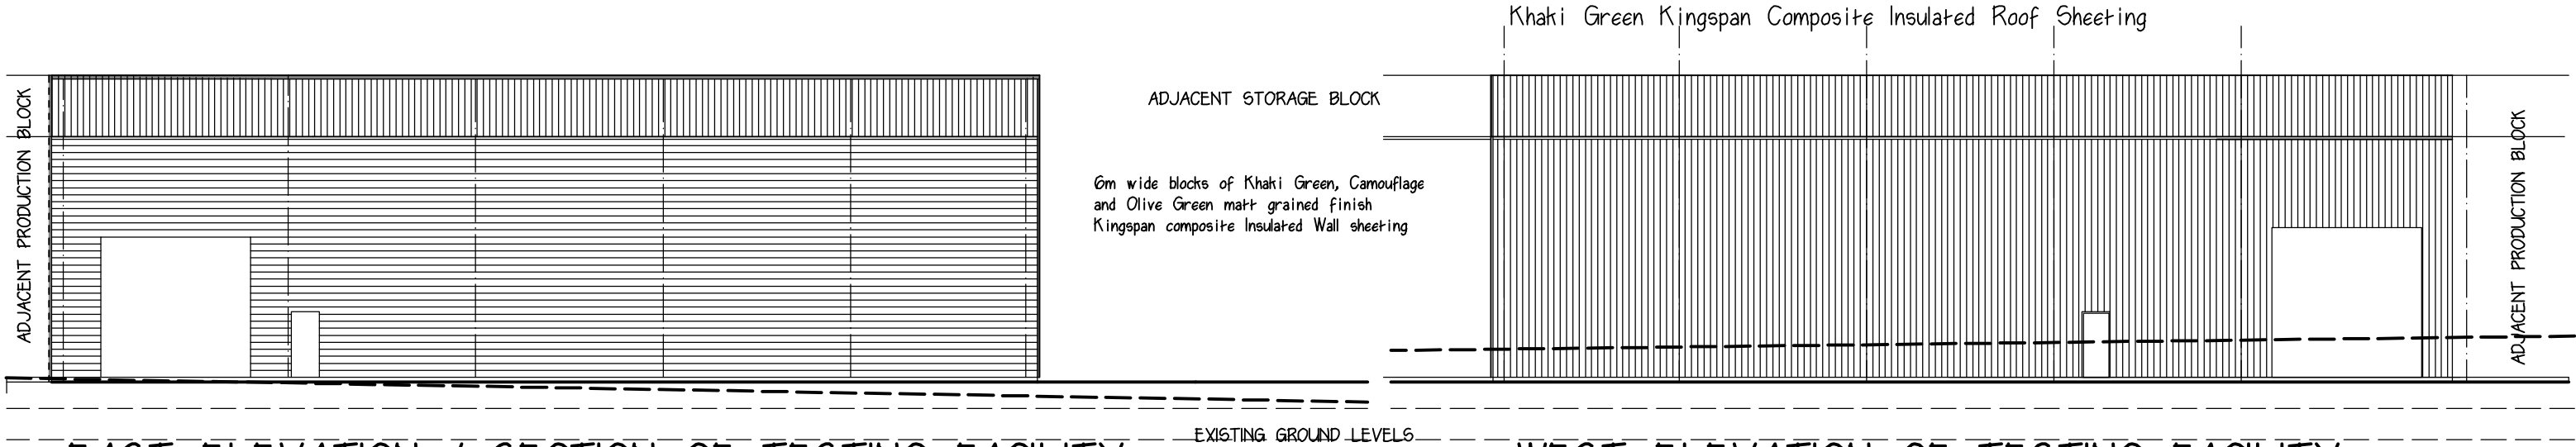

EAST ELEVATION / SECTION OF TESTING FACILITY

WEST ELEVATION OF TESTING FACILITY

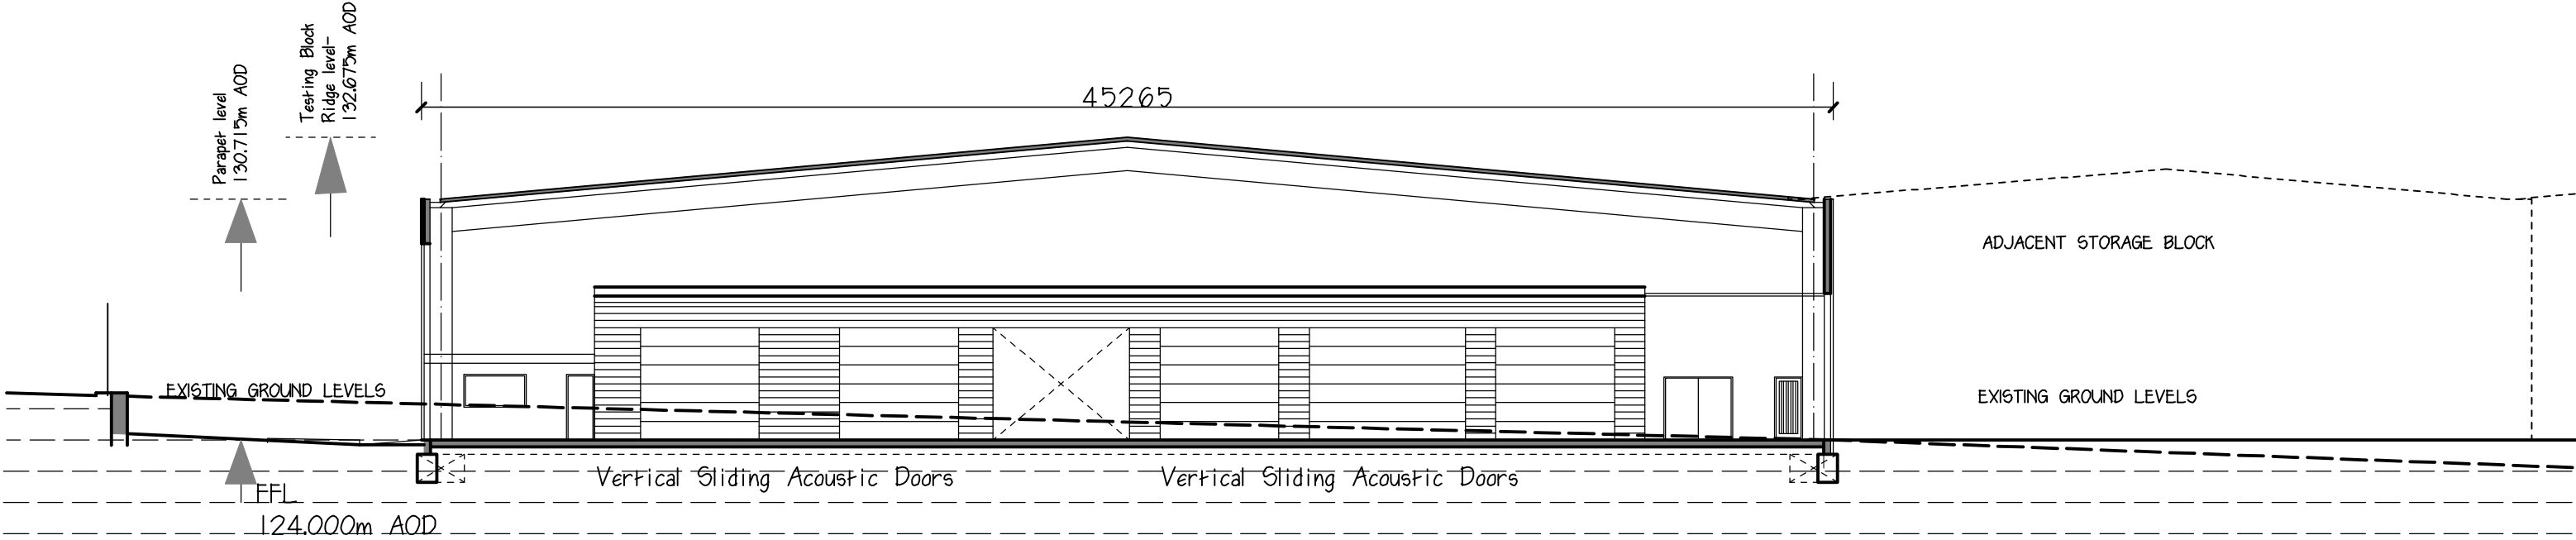

SECTION OF TESTING FACILITY

ARCHITECT ANTHONY **CHARTERED CHARLES** **SERVICES SOUTHEY**

Chartered Architect
Dip. Arch (Leics)

1 Bluebell Road,
TEWKESBURY, Gloucs, GL20 7FE
07399-530192 --- info@acsarchitect.co.uk

ELEVATIONS - Testing Facility
Chaldicott Barns,
SEMLEY, SP7 9AW

1-200
MAY 2026
1624-216-1d

