


MASTERPLAN SITE SP7 9AW
CHALDICOTTS BARNs
Date: 14/09/2026

REVISION




ARCHITECT ANTHONY CHARTERED SERVICES CHARLES SOUTHEY

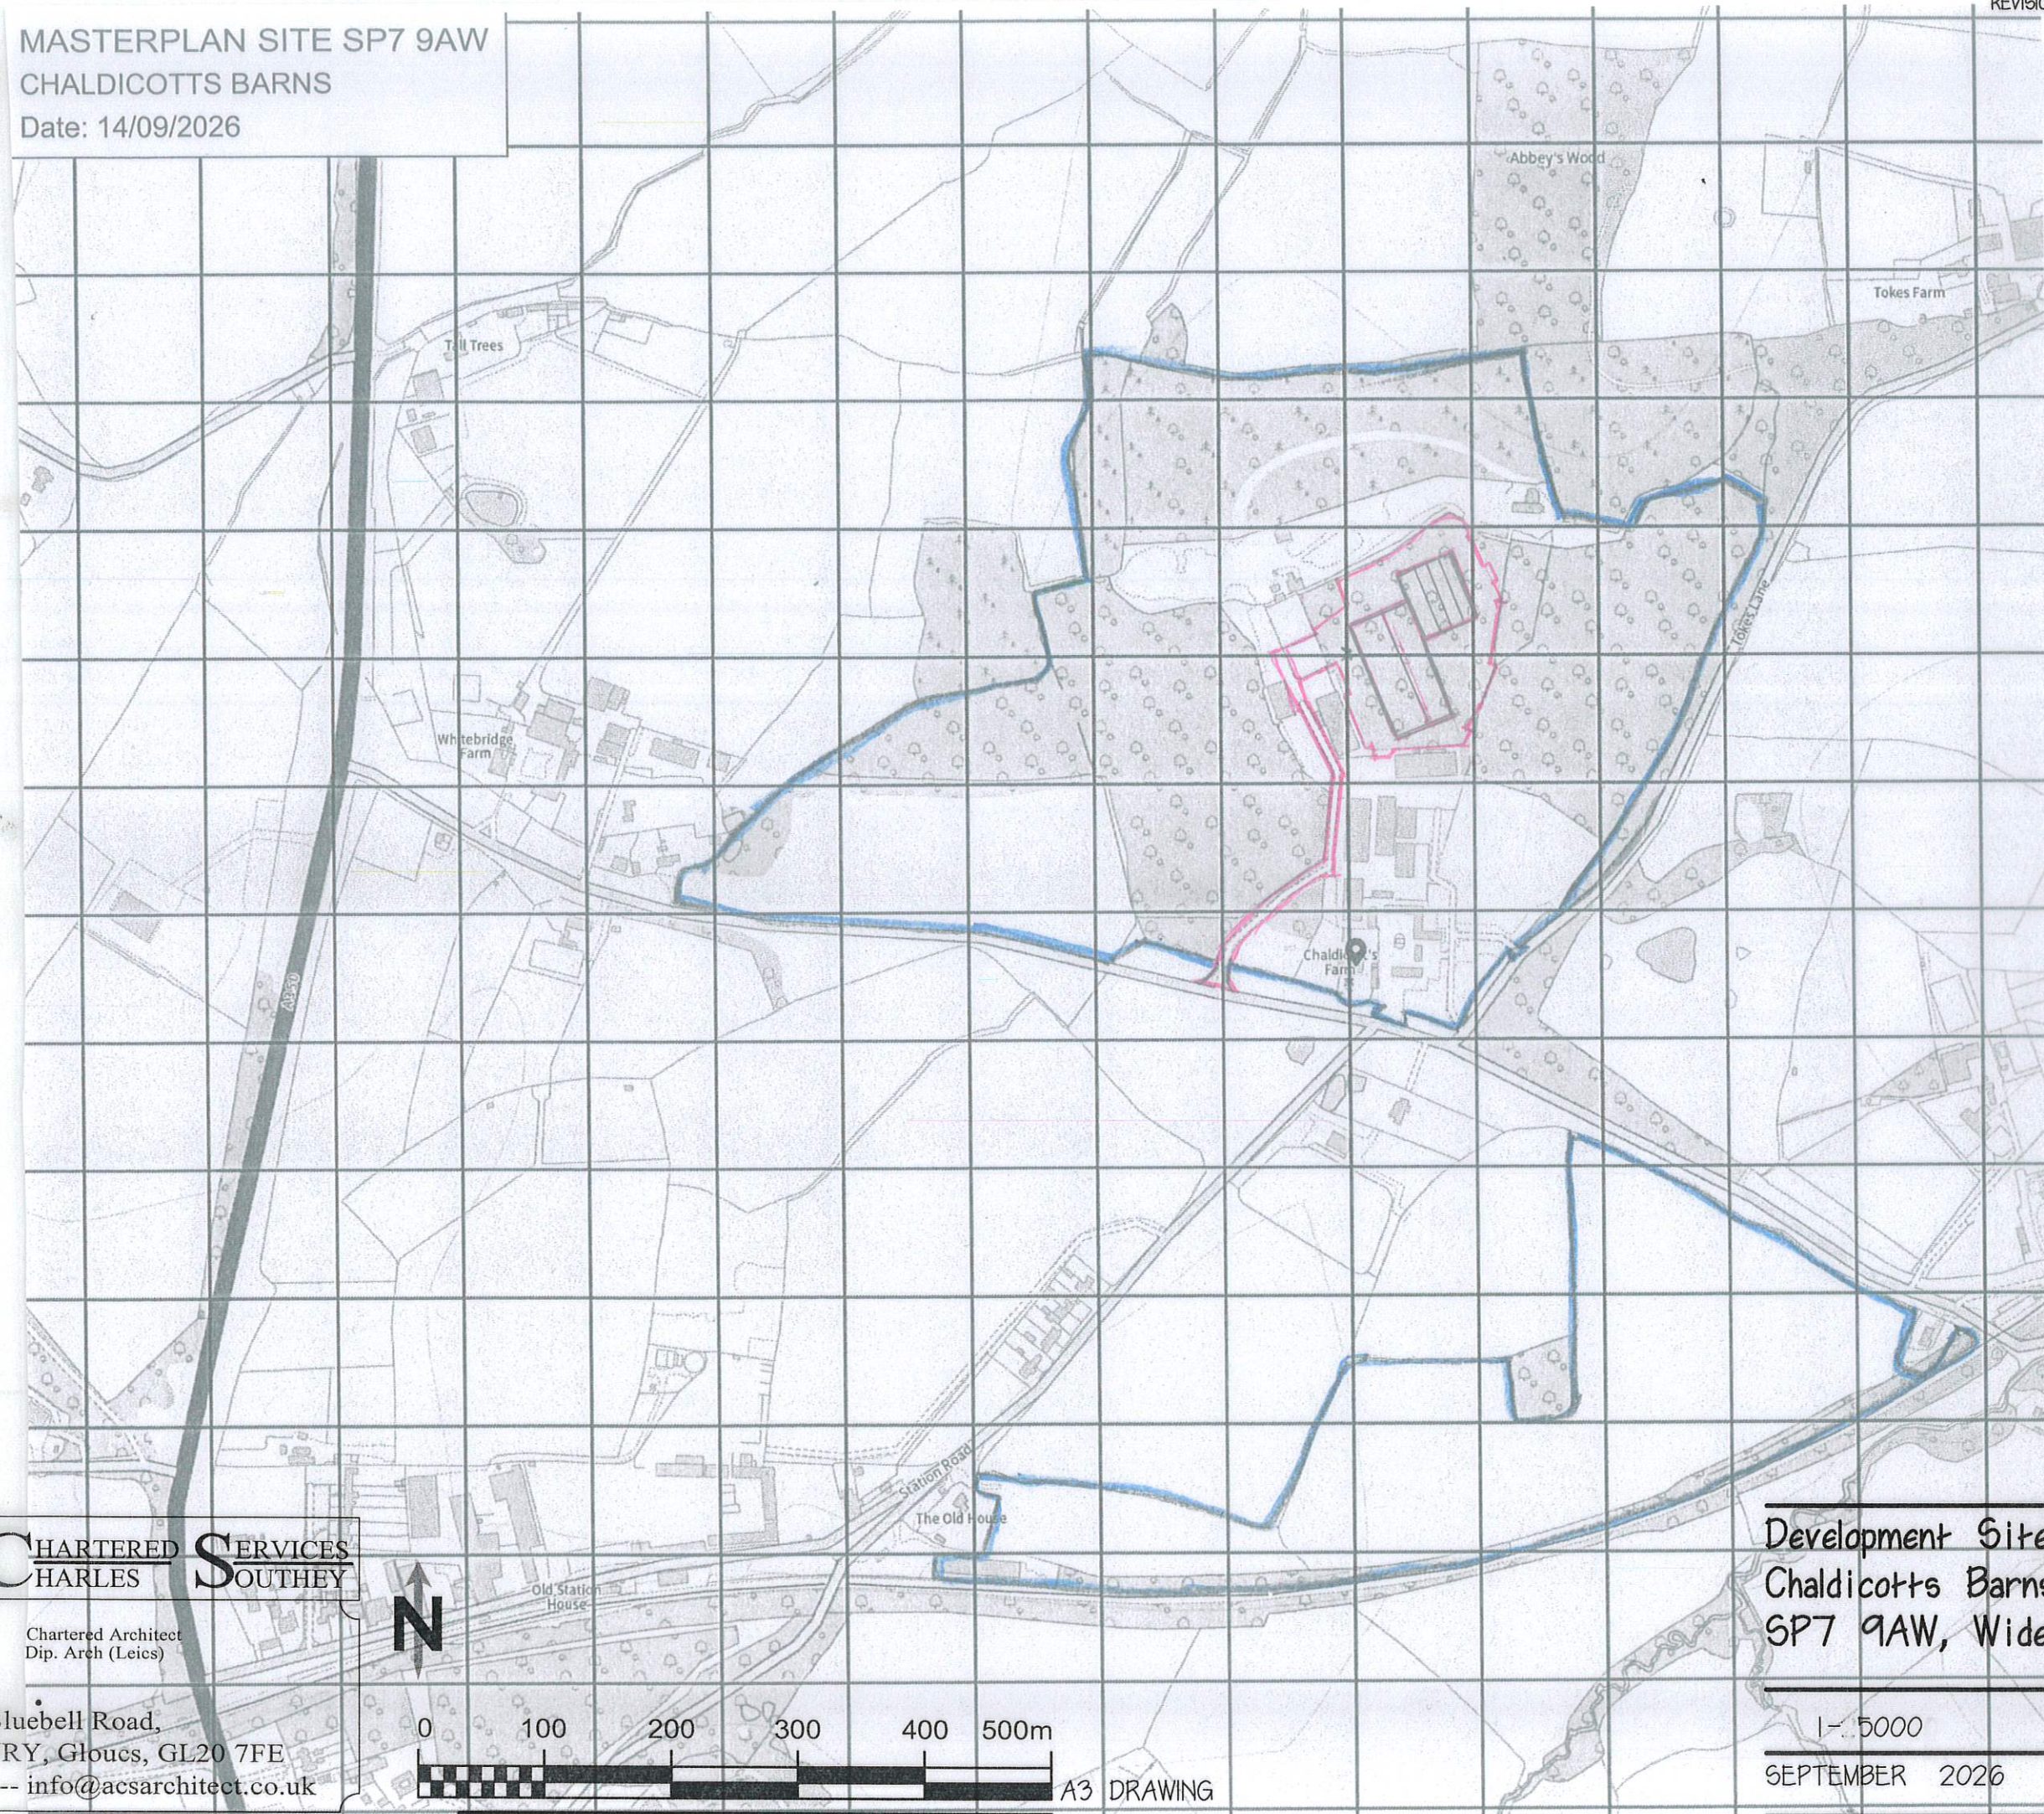

Chartered Architect
Dip. Arch (Leics)



1 Bluebell Road,
TEWKESBURY, Gloucs, GL20 7FE
07399-530192 --- info@acsarchitect.co.uk

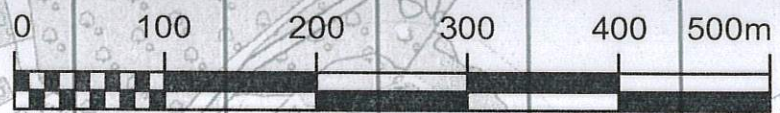

A3 DRAWING

Development Site
Chaldicotts Barns, SEMLEY
SP7 9AW, Wider Location Plan

1:5000
SEPTEMBER 2026

1624-2

01300-230105 ---

LEWKE2B0K

I B17



V ILLINOIS C
BCHIEFL

1054-5

LOCATION PLAN

SEMPLE

