

REVISION
a- design ; 7-06-2026
b- design ; 9-06-2026
c- reset design- constant roof lines ; 11-08-2026
d- reset levels @ 124mAOD ; 23-08-2026
- colours ; 24-09-2026

ARCHITECT
ANTHONY

CHARTERED
CHARLES




SERVICES
SOUTHEY



Chartered Architect
Dip. Arch (Leics)

1 Bluebell Road,
TEWKESBURY, Gloucs, GL20 7FE
07399-530192 --- info@acsarchitect.co.uk

NORTH ELEVATION OF PRODUCTION BLOCK
/ SECTION ADJACENT TO LINK CORRIDOR

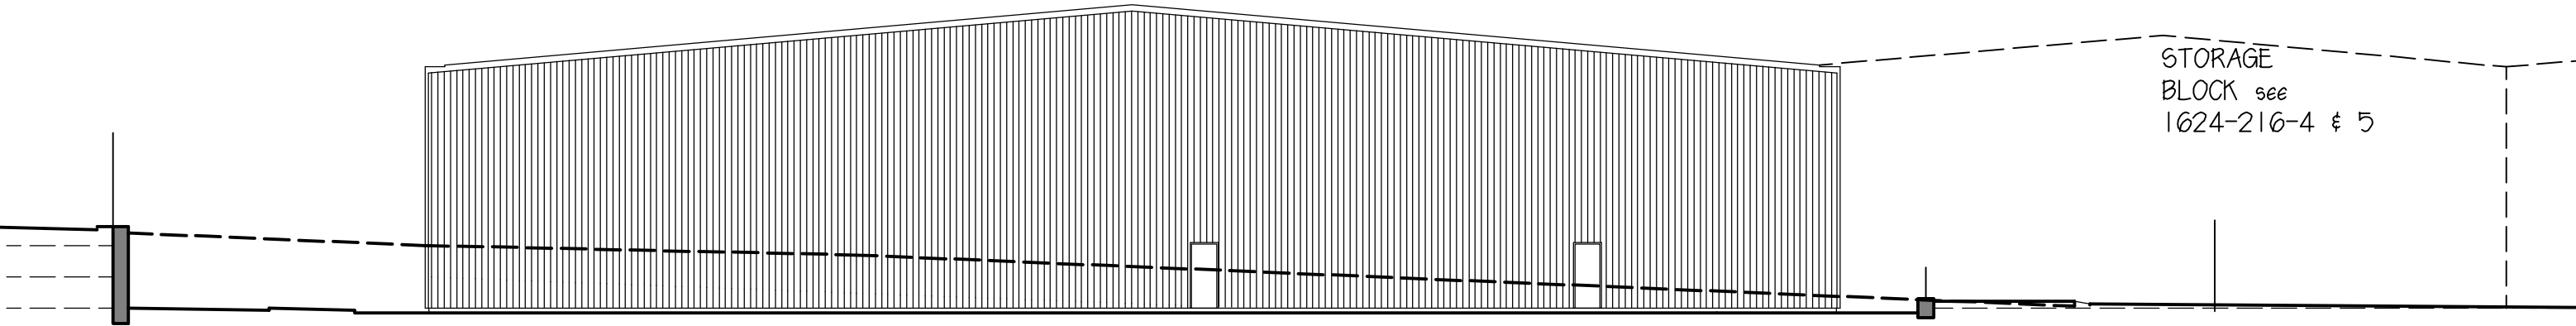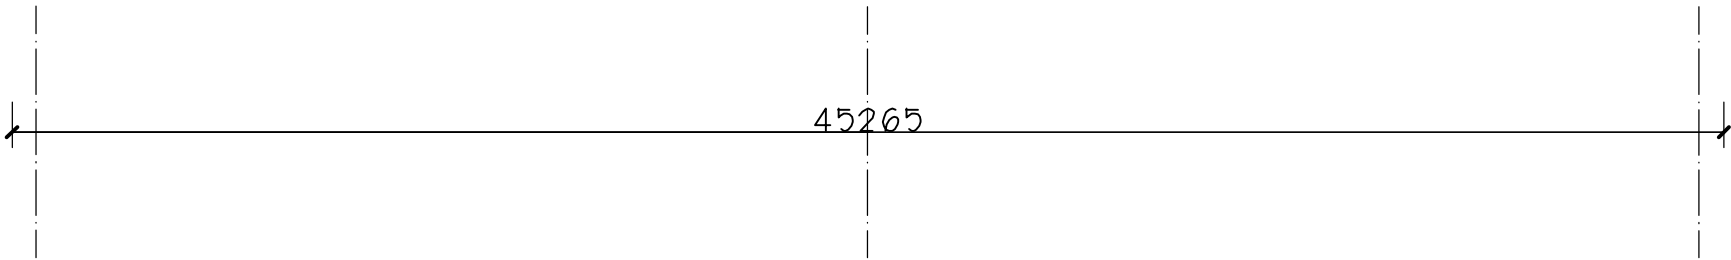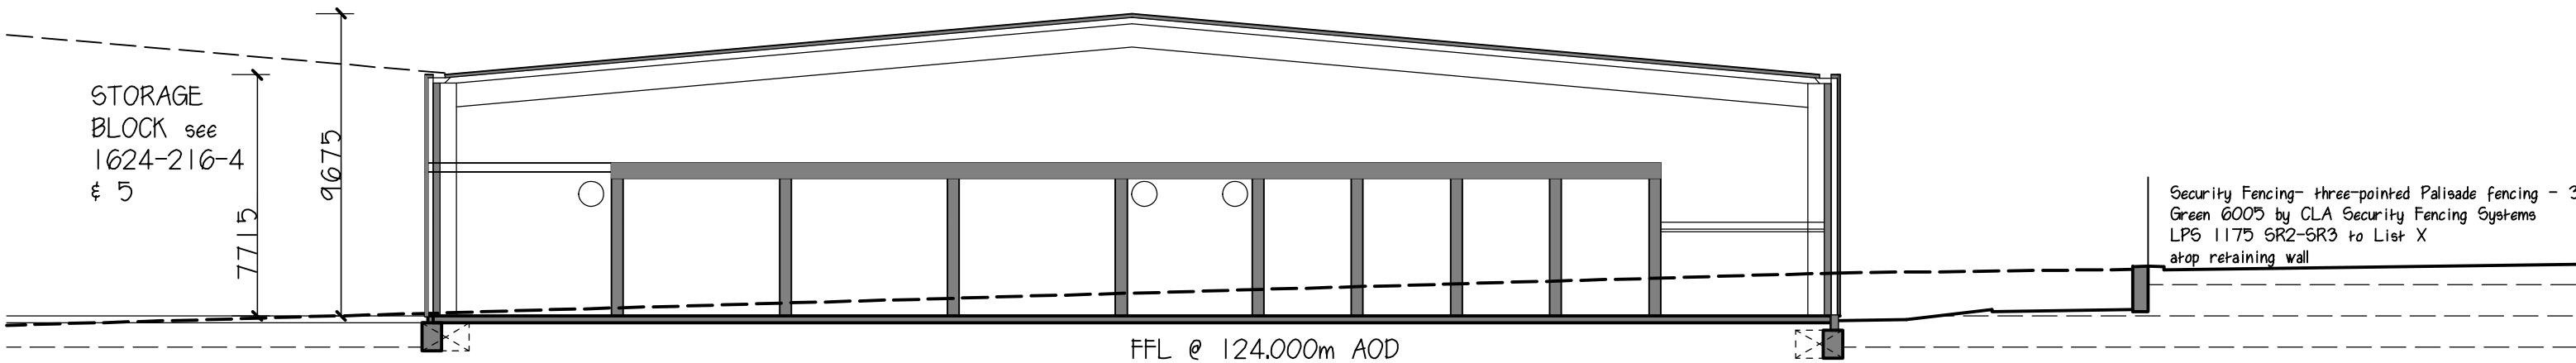

Security Fencing- three-pointed Palisade fencing - 3m ht.
Green 6005 by CLA Security Fencing Systems
LPS 1175 SR2-SR3 to List X
atop retaining wall

6m wide blocks of Khaki Green, Olive Green and Camouflage
matt grained finish Kingspan Composite Insulated Wall Sheeting
to sill rails overlapping block plinth walls, matching previous phases

Guard Rail over
retaining wall

SOUTH ELEVATION
PRODUCTION BLOCK

ELEVATIONS - Production Block
Chaldicott Barns,
SEMLEY, SP7 9AW

1-200
MAY 2026
1624-216-3d