



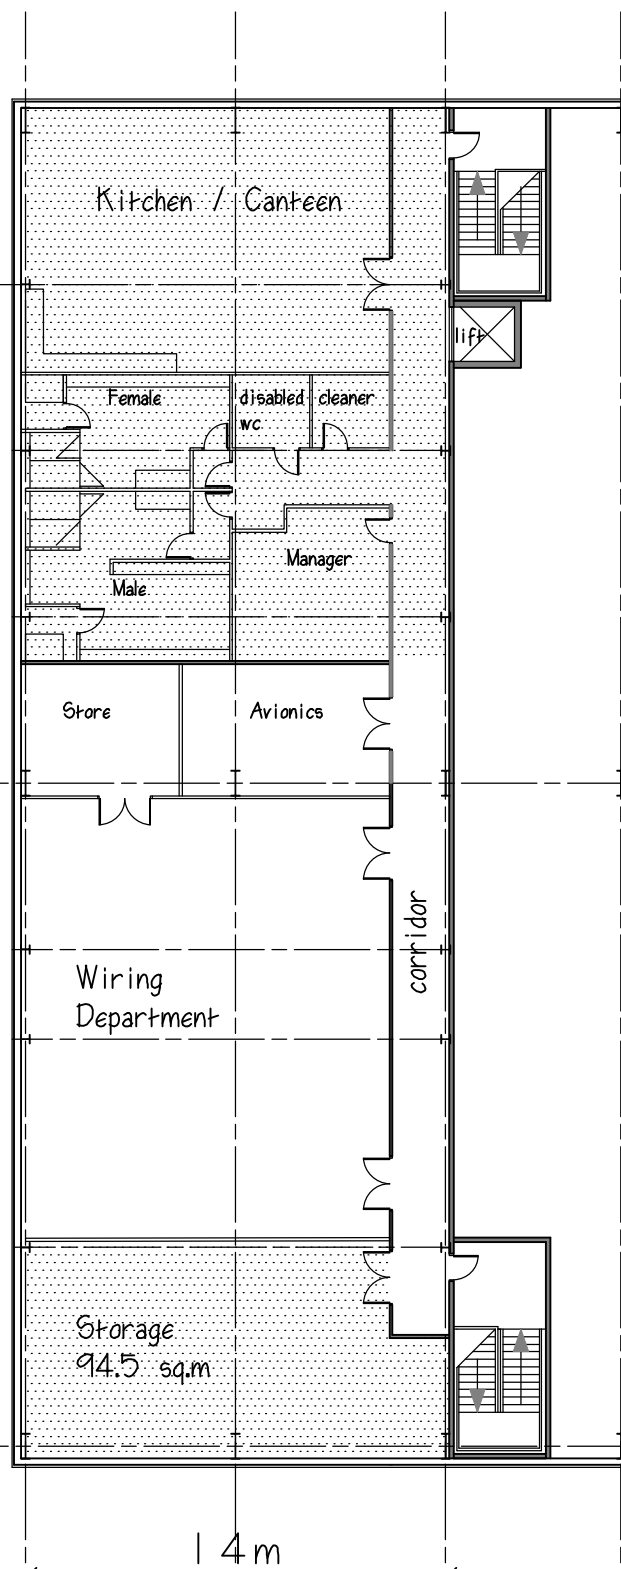

MEZZANINE PLAN

OFFICES= 255 sq.m o/a
 B2- ASSEMBLY= 270 sq.m
 B8- Storage = 94.5 sq.m

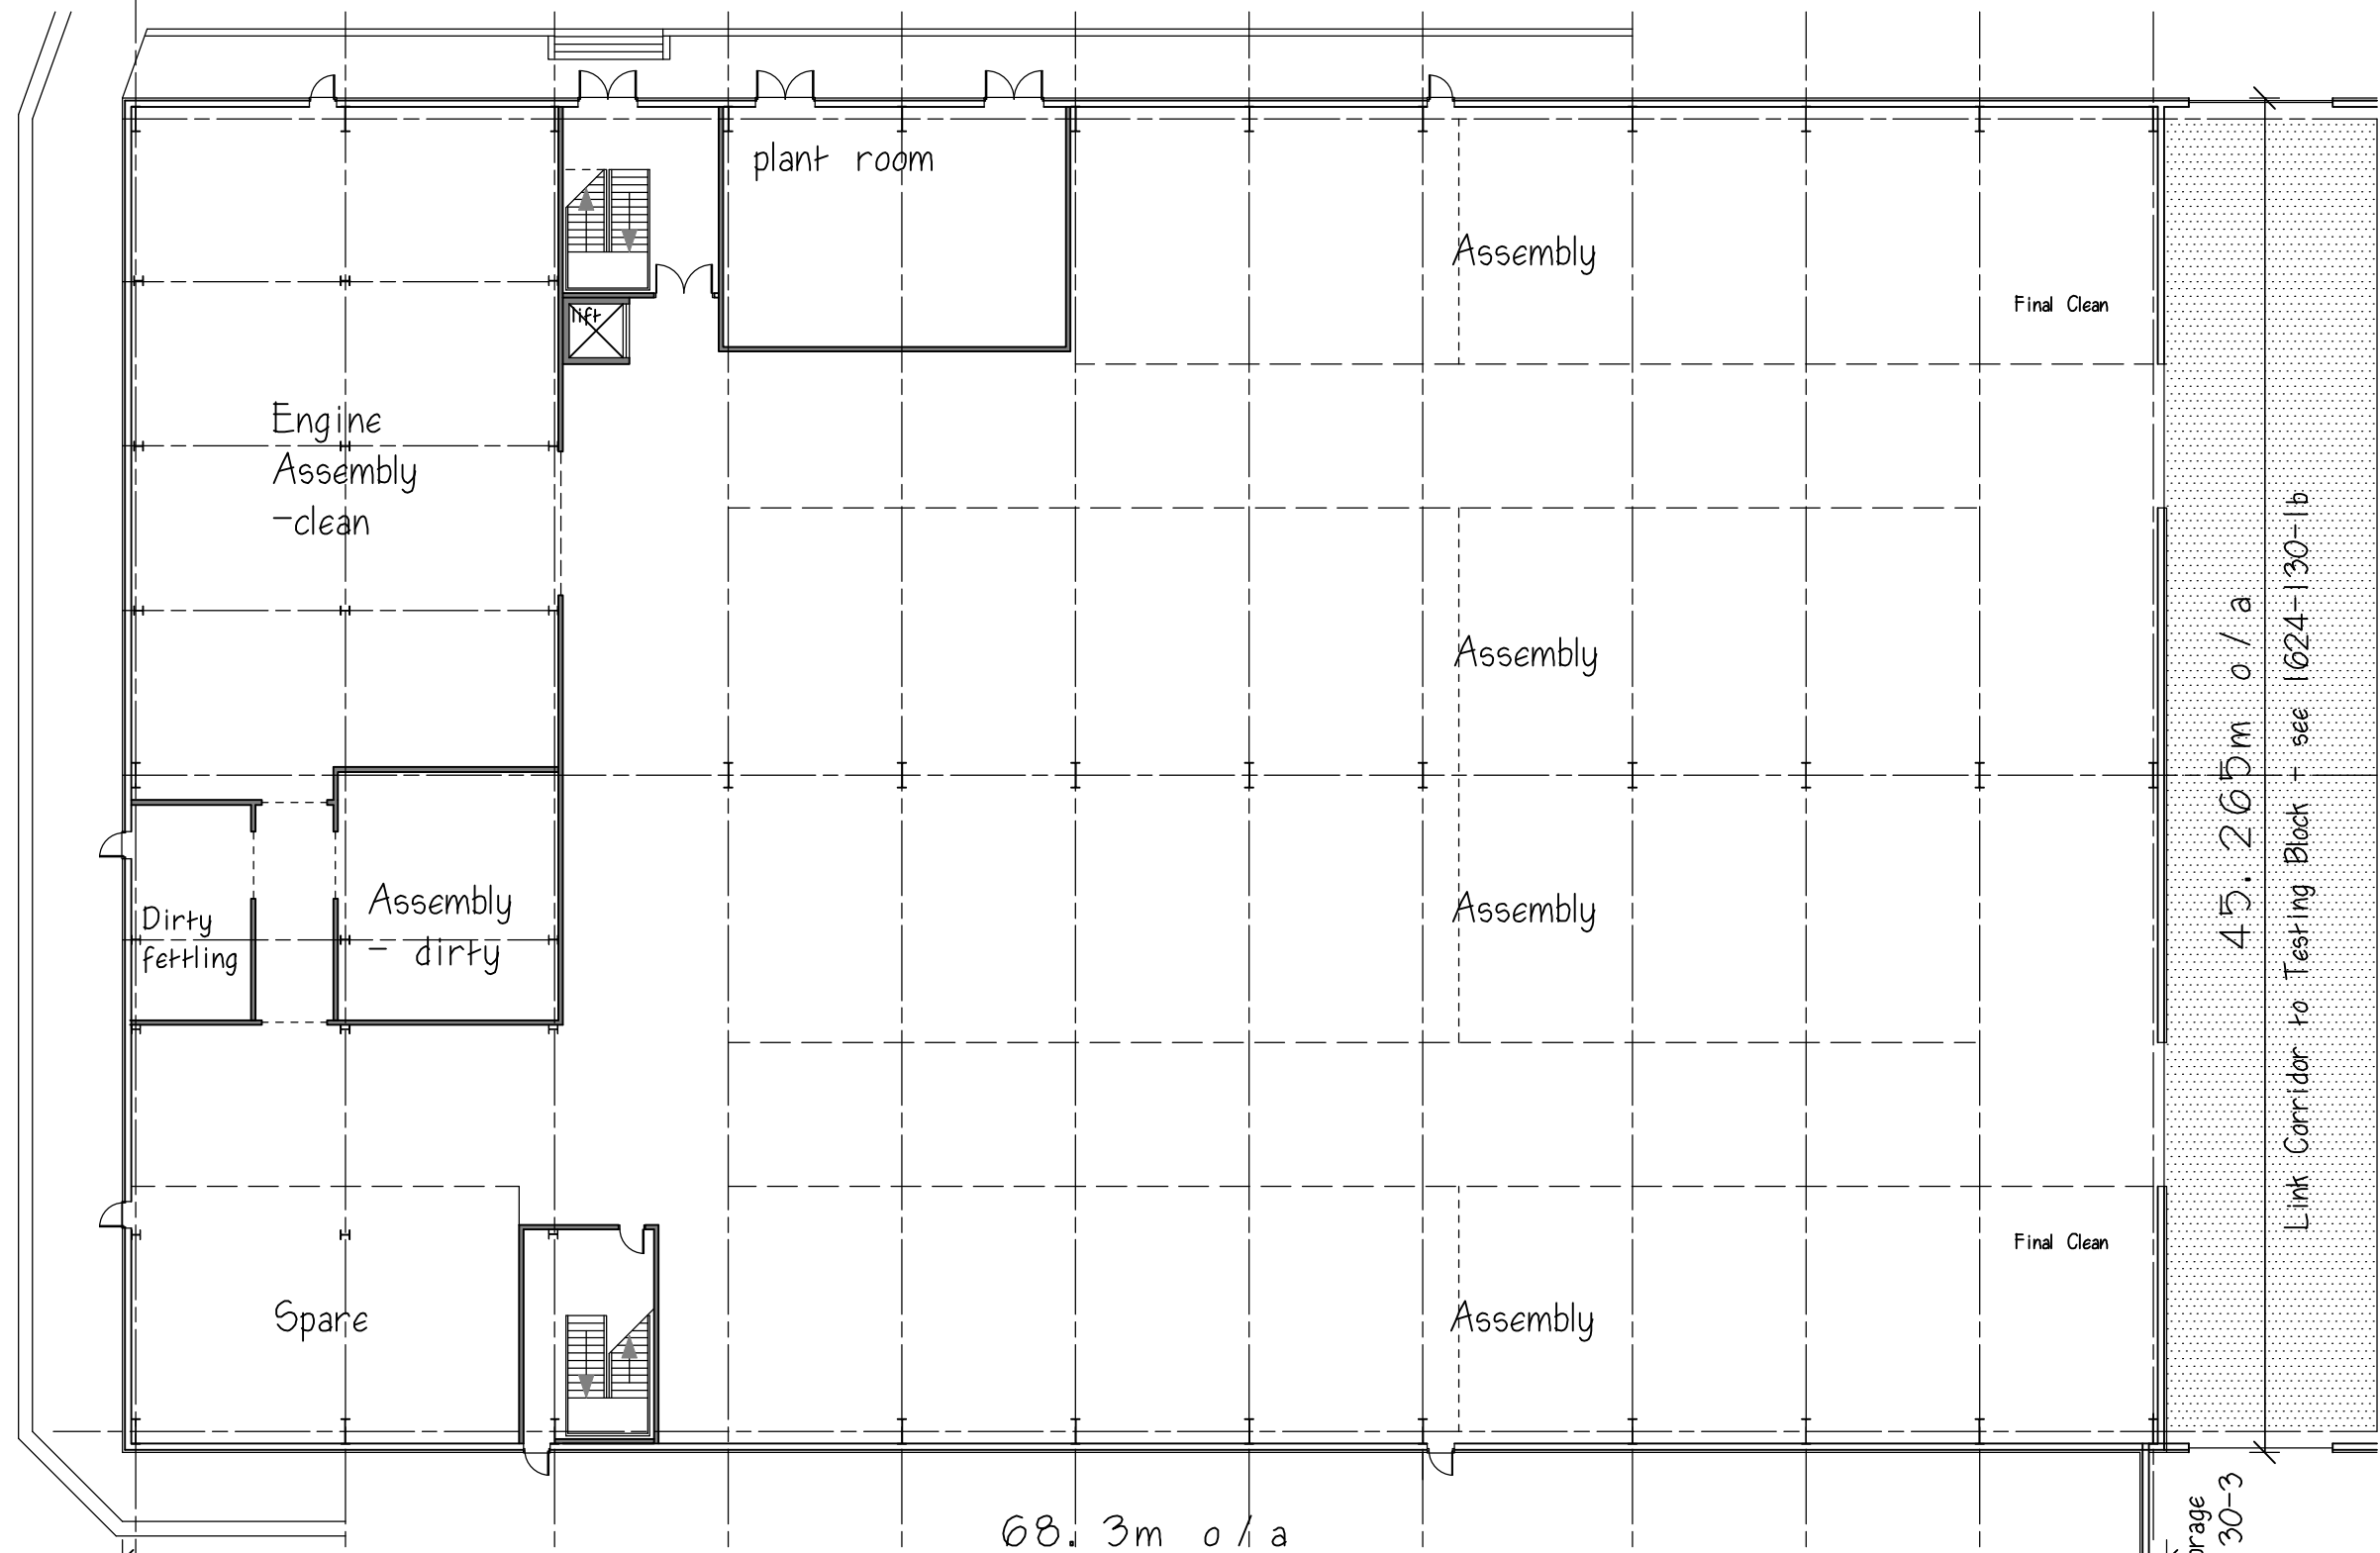

GROUND FLOOR PLAN

B2- ASSEMBLY= 3024 sq.m

ARCHITECT ANTHONY
 CHARTERED SERVICES
 CHARLES SOUTHEY



Chartered Architect
 Dip. Arch (Leics)

REVISION
 a- design ; 6-06-2026
 b- reset design ; 7-08-2026

1 Bluebell Road,
 TEWKESBURY, Gloucs, GL20 7FE
 07399-530192 --- info@acsarchitect.co.uk

0 2 4 6 8 10m
 A3 DRAWING

PLANS - Production Block
 Chaldicott Barns,
 SEMLEY, SP7 9AW

1-250
 MAY 2026
 1624-130-2b