

REVISION -
a- levels reset @ 124m AOD ; 23-08-2026
- colours ; 24-09-2026

A

RCHITECT

ANTHONY

C

HARTERED

CHARLES

S

ERVICES

SOUTHEY





Chartered Architect
Dip. Arch (Leics)

1 Bluebell Road,
TEWKESBURY, Gloucs, GL20 7FE
07399-530192 --- info@acsarchitect.co.uk

WEST ELEVATION OF STORAGE BLOCK
AND R & D BLOCK

Khaki Green matt grained finish
Kingspan Composite Insulated Roof Sheeting at 5 degrees

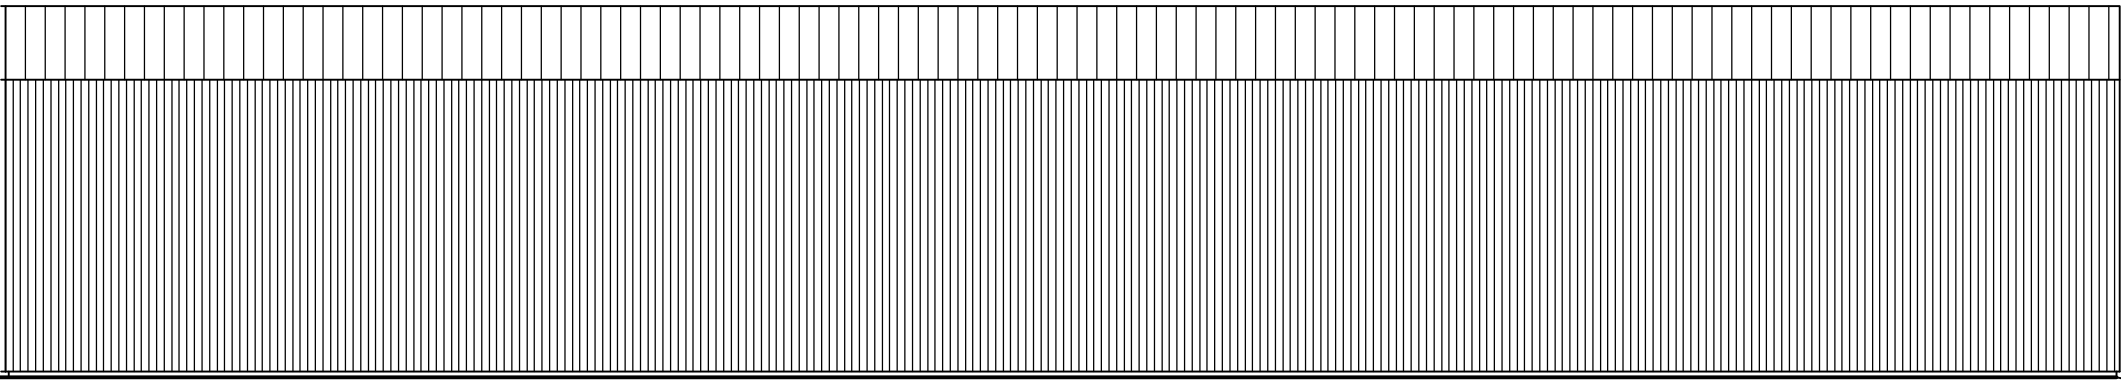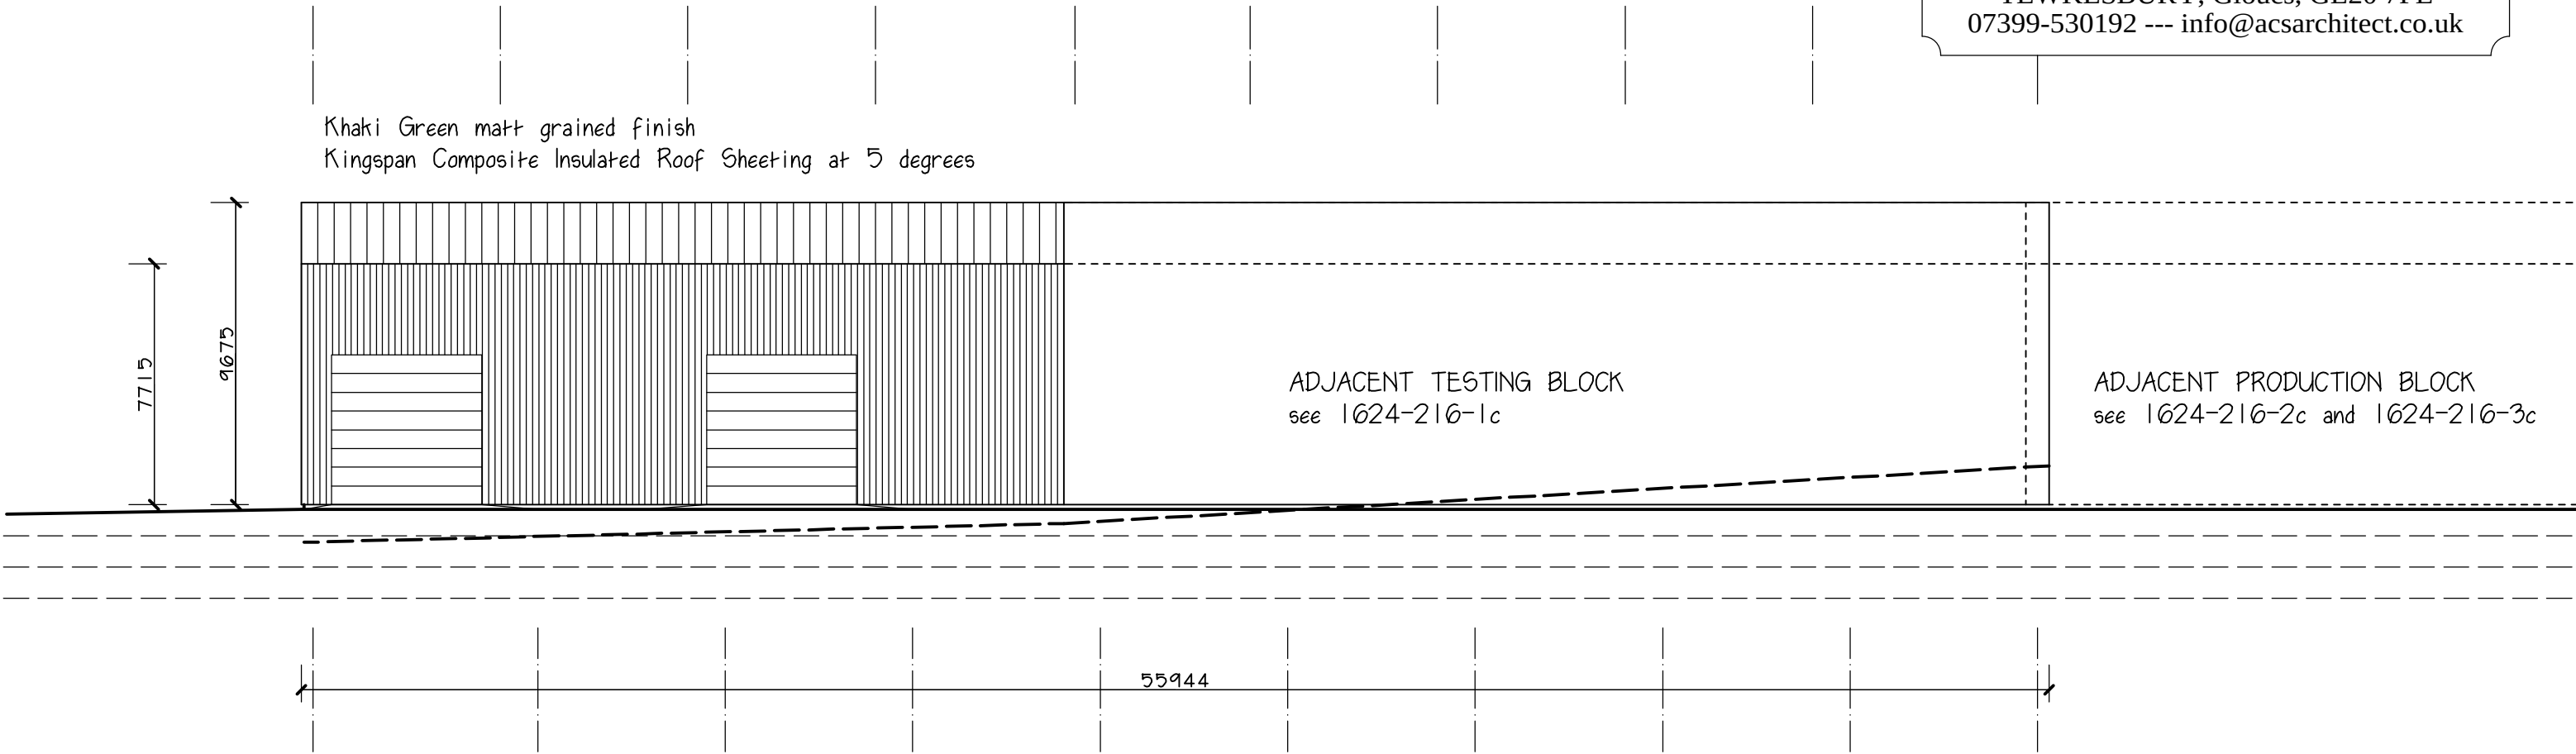

EAST ELEVATION OF
STORAGE AND R & D BLOCK

6m wide blocks of Khaki Green, Olive Green and Camouflage
matt grained finish to Kingspan Composite Insulated Wall Sheeting
to sill rails overlapping block plinth walls, matching previous phases

0 1 2 3 4 5m A3 DRAWING

ELEVATIONS Storage/R&D Block
Chaldicott Barns,
SEMLEY, SP7 9AW

1-200
AUG 2026 1624-216-5a