

REVISION -
a- levels reset @ 124mAOD ; 23-08-2026
- colours ; 24-09-2026

A

RCHITECT

NTHONY

C

HARTERED

CHARLES

S

ERVICES

SOUTHEY




Chartered Architect
Dip. Arch (Leics)


1 Bluebell Road,
TEWKESBURY, Gloucs, GL20 7FE
07399-530192 --- info@acsarchitect.co.uk

NORTH ELEVATION OF STORAGE BLOCK
AND R & D BLOCK

Merlin Grey Kingspan Composite Insulated Wall Sheeting
to sill rails overlapping block plinth walls, matching previous phases

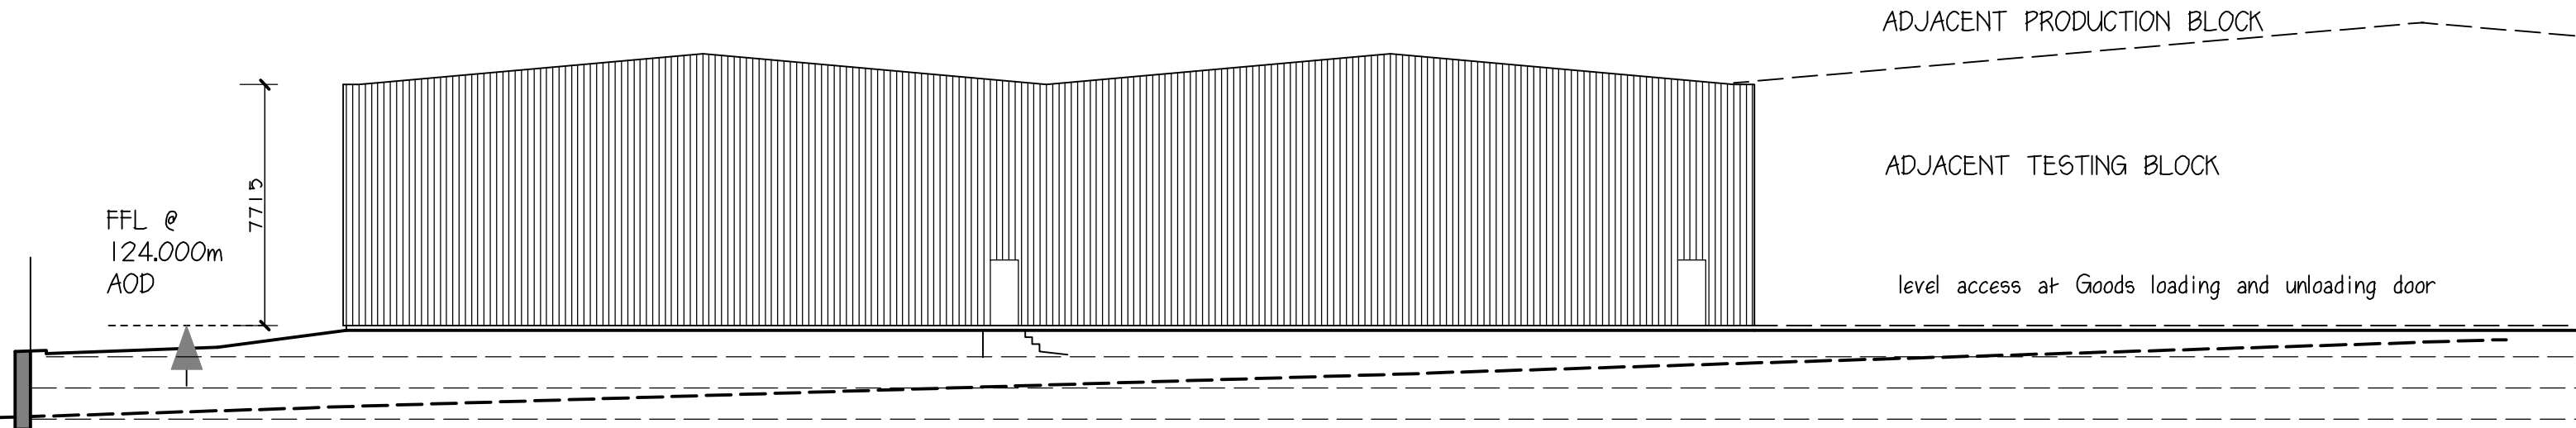

Security Fencing- three-pointed Palisade fencing - 3m ht.
Green 6005 by CLA Security Fencing Systems
LPS 1175 SR2-SR3 to List X

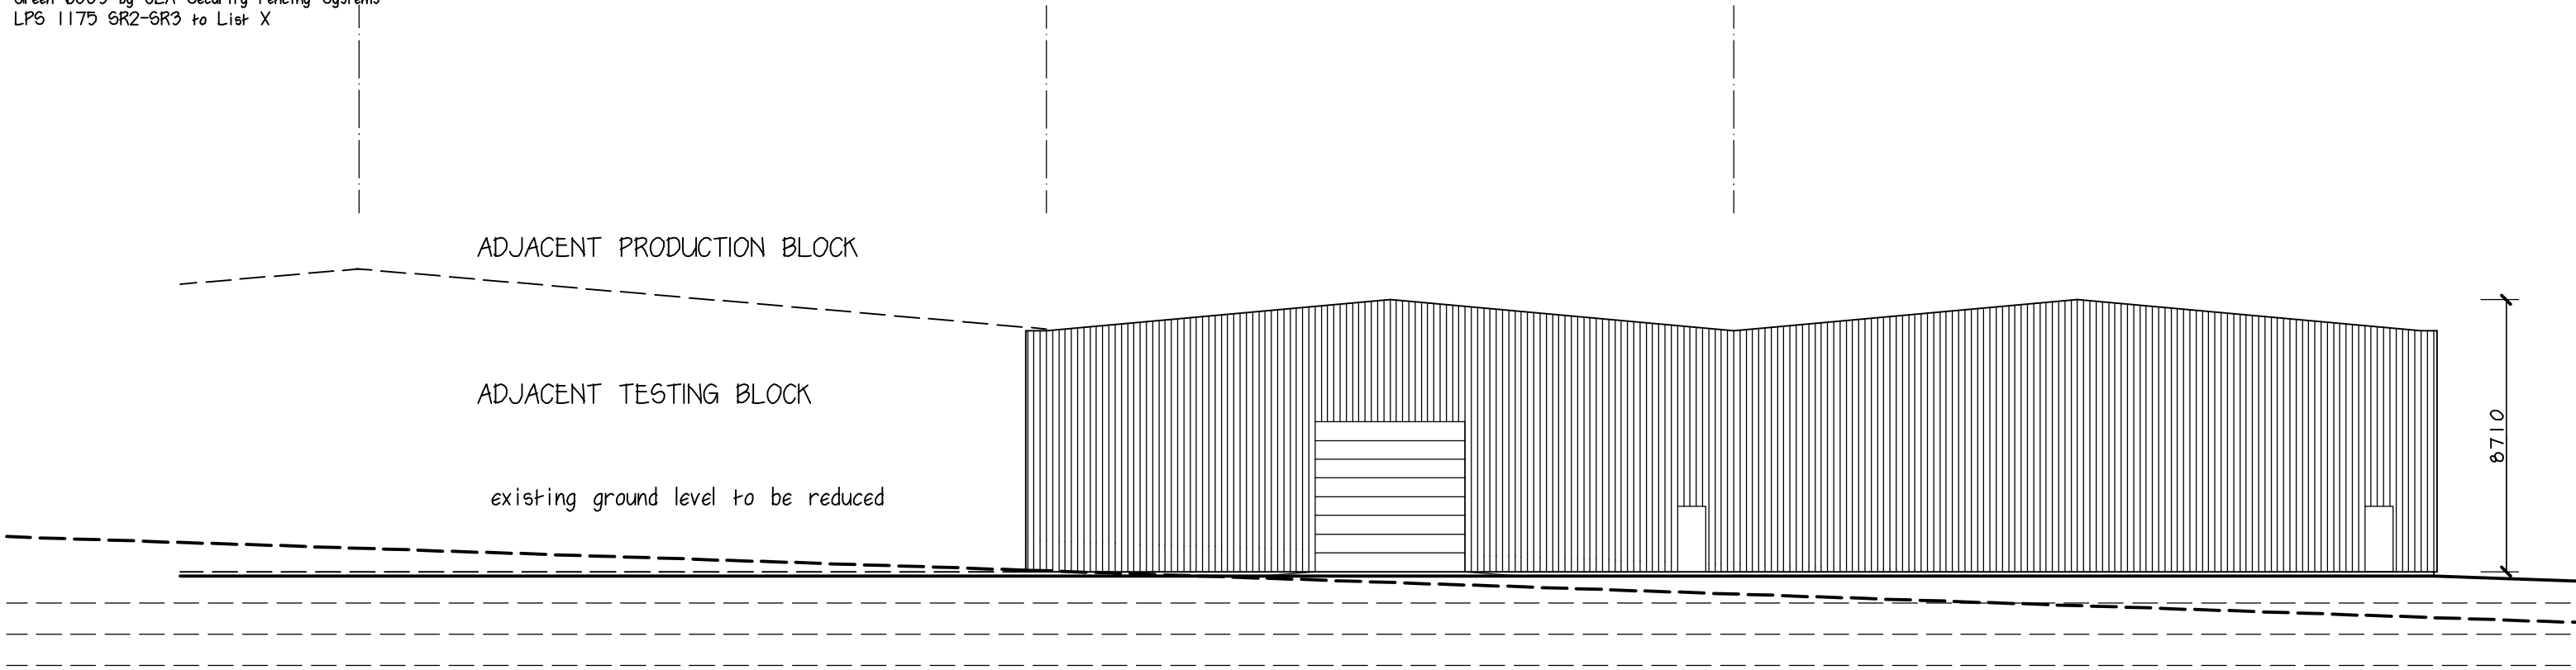

SOUTH ELEVATION OF
STORAGE AND R & D BLOCK

6m wide blocks of Khkai Green, Olive Green and Camouflage
matt grained finish Kingspan Composite Insulated Wall Sheeting
to sill rails overlapping block plinth walls, matching previous phases

ELEVATIONS Storage/R&D Block
Chaldicott Barns,
SEMLEY, SP7 9AW

1-200
AUG 2026 1624-216-4a