



Garden Store Materials Key

- 1. Rubble Stone wall
- 2. Metal fascia. To match standing seam zinc.
- 3. Standing seam zinc as per extension.
- 5. Dark timber cladding, gate and door.
- 6. Hit and miss timber fencing
- 7. Green roof
- 9. Metal windows and skylight. Colour to match standing seem cladding

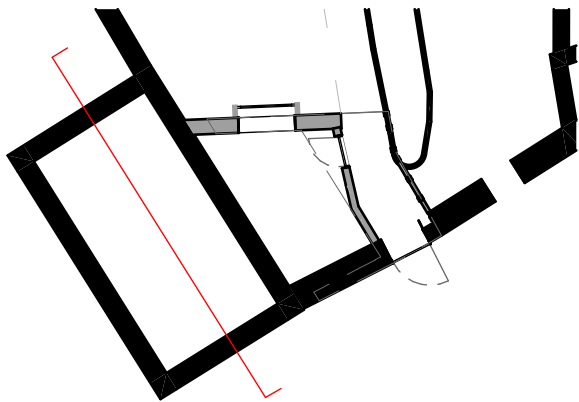


KEY @ 1:200

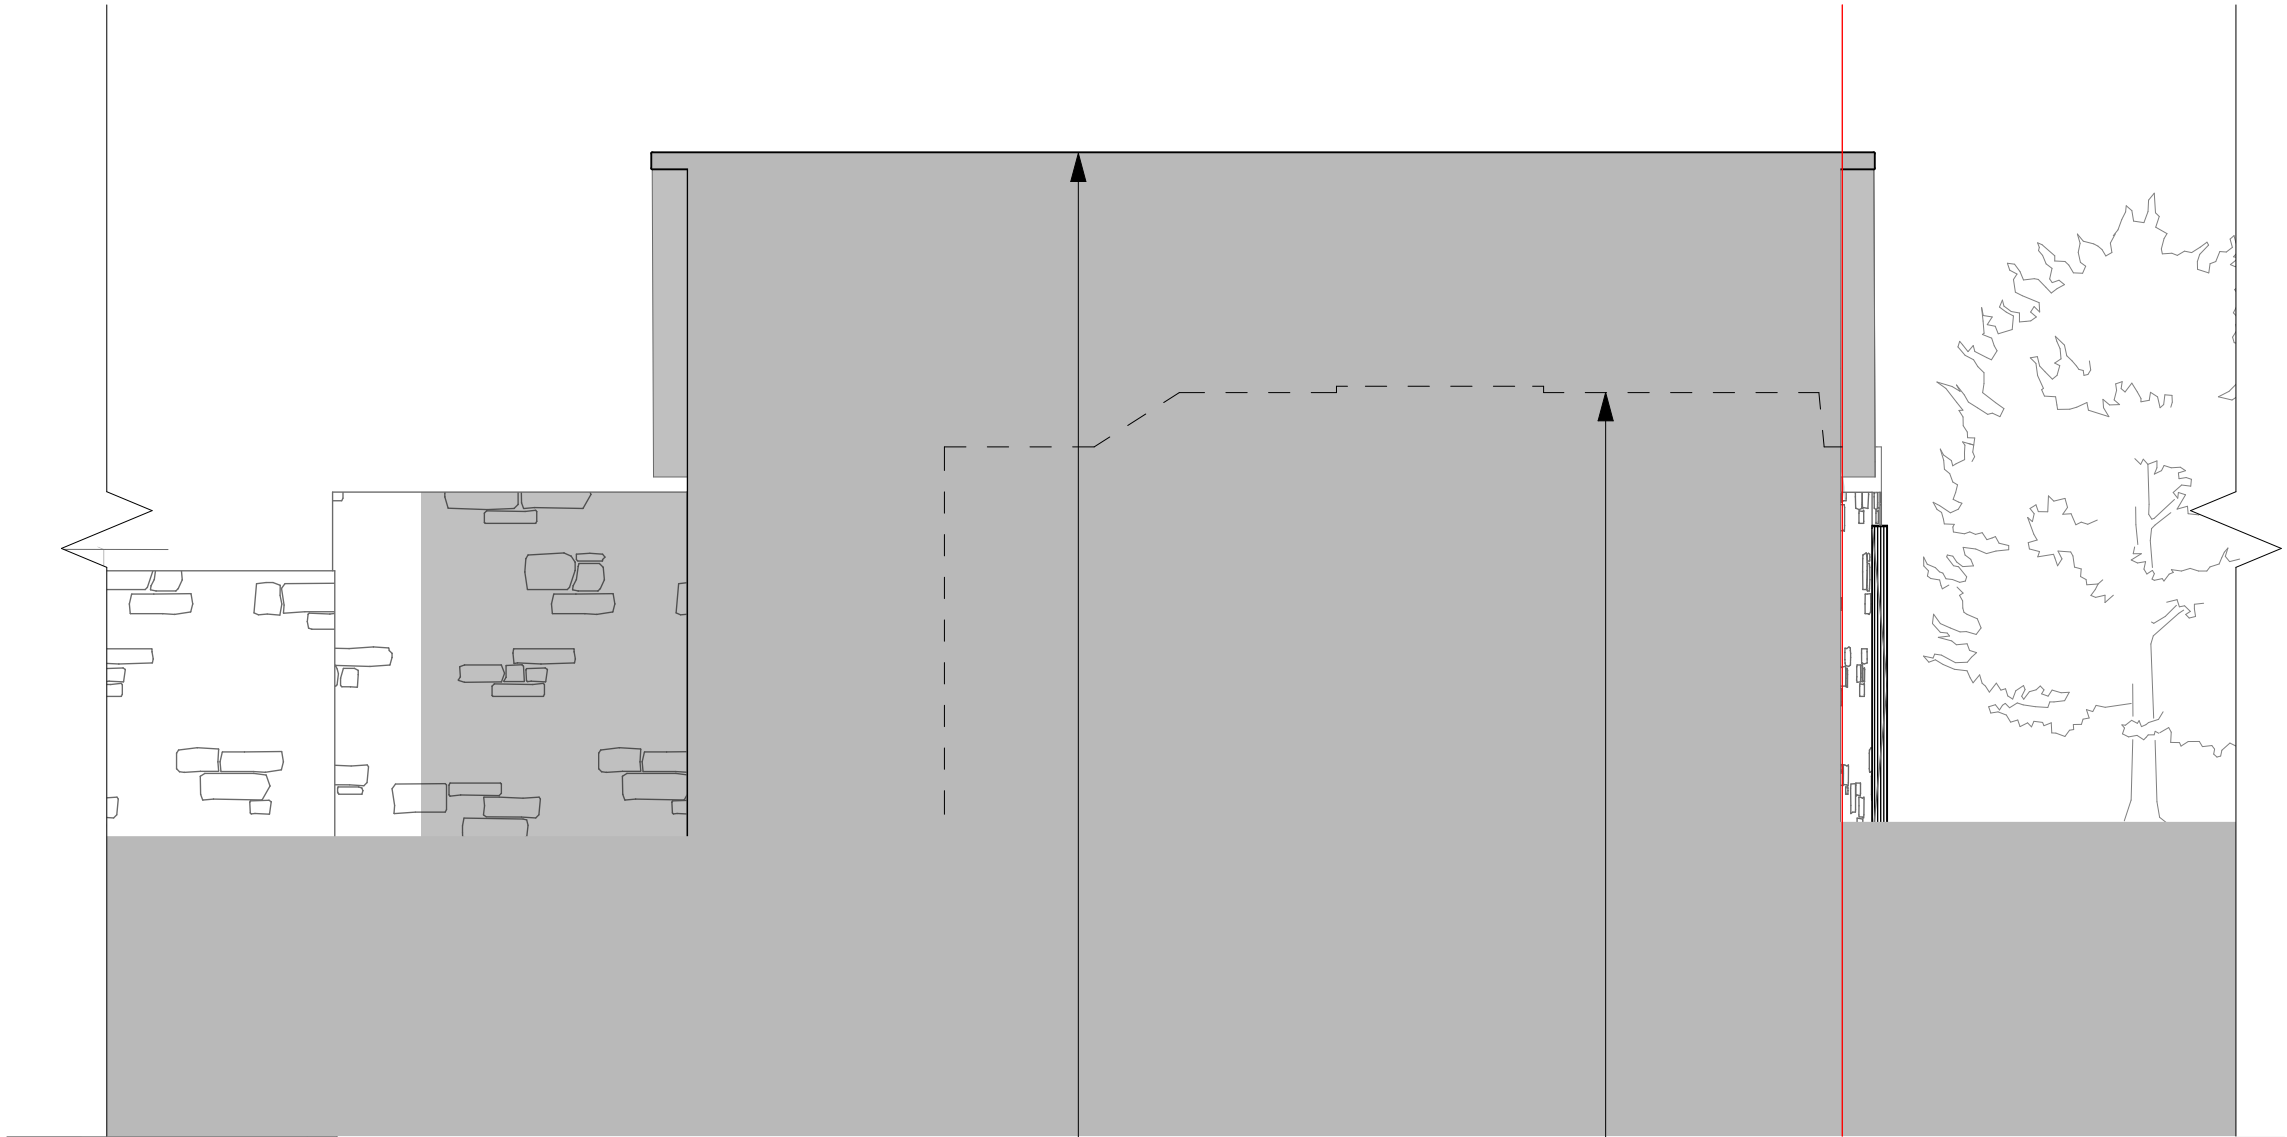

Outline of existing outbuilding on neighbouring property "The Malthouse"

Proposed extent of garden store behind neighbouring property

Notes:
Responsibility is not accepted for errors made by others scaling from this drawing.
All construction information should be taken from figured dimensions only. Dimensions are in millimeters unless otherwise stated.
All dimensions and conditions to be checked on site prior to preparing drawings or commencing any work.
Any variations or supplementary drawings are to be approved by The Architect.

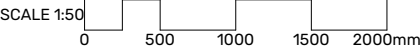

PRINTED
29/09/2026

P1	29/09/2026	PLANNING
Revision:	Date:	Description:
Status: PLANNING		
Project: Wickham Cottage Biddestone		
Title: GARDEN STORE - WEST ELEVATION as Proposed		
Reference:	Revision:	First issued:
524.P.314	P1	Scale @ A3: 1:50

20 Green Park Mews
Bath
BA1 1JD
T: 01225 858500
E: enquiries@dscope.co.uk
www.dscope.co.uk

Last issued by: /cm