



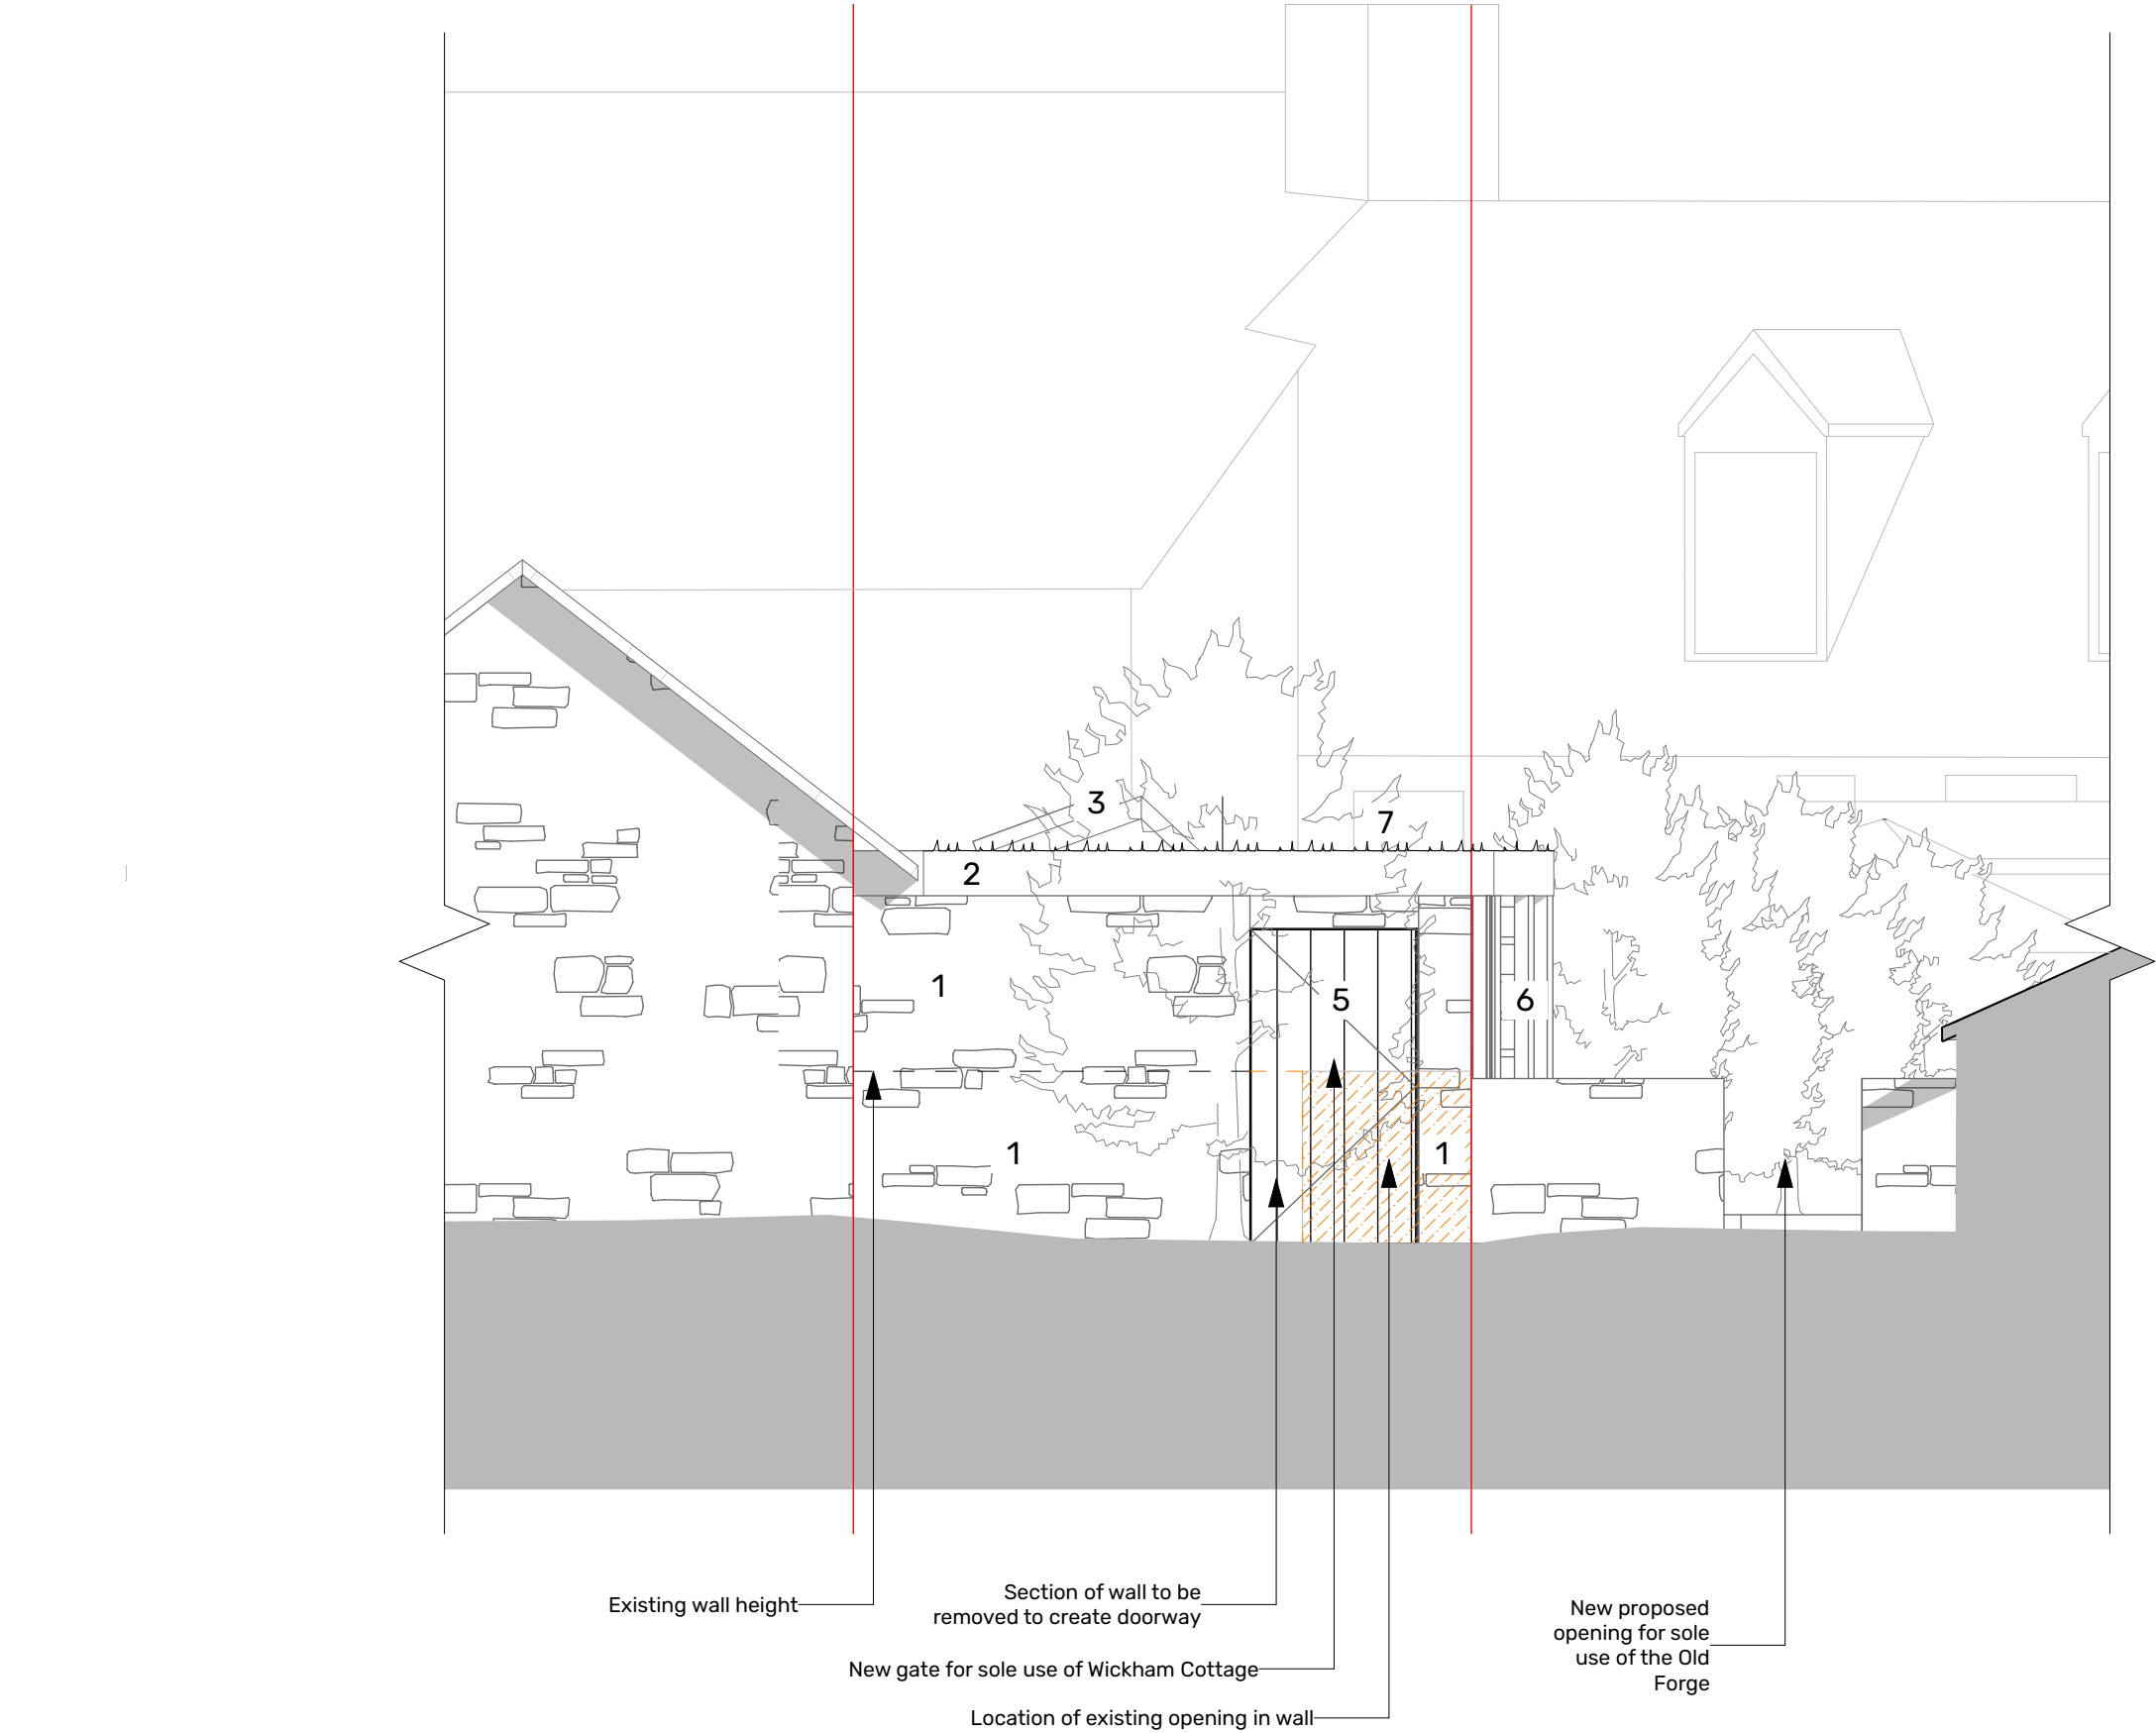

Garden Store Materials Key

- 1. Rubble Stone wall
- 2. Metal fascia. To match standing seam zinc.
- 3. Standing seam zinc as per extension.
- 5. Dark timber cladding, gate and door.
- 6. Hit and miss timber fencing
- 7. Green roof
- 9. Metal windows and skylight. Colour to match standing seem cladding

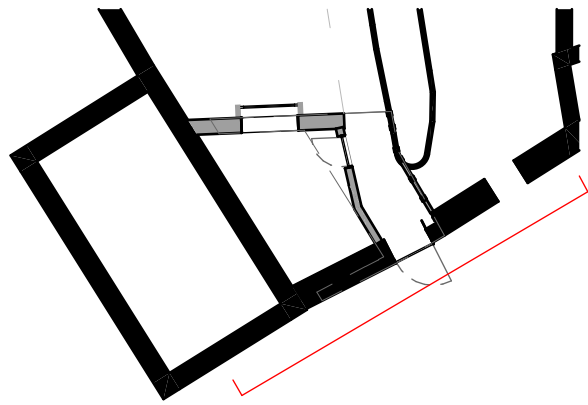

KEY @ 1:200


Notes:

Responsibility is not accepted for errors made by others scaling from this drawing.

All construction information should be taken from figured dimensions only. Dimensions are in millimeters unless otherwise stated.

All dimensions and conditions to be checked on site prior to preparing drawings or commencing any work.

Any variations or supplementary drawings are to be approved by The Architect.

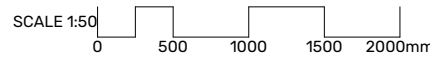

PRINTED
29/09/2026

P1	29/09/2026	PLANNING
Revision:	Date:	Description:
Status:	PLANNING	Designscape Architects
Project:	Wickham Cottage Biddestone	20 Green Park Mews Bath BA1 1JD T: 01225 858500 E: enquiries@dscope.co.uk www.dscope.co.uk
Title:	GARDEN STORE - SOUTH ELEVATION as Proposed	Last issued by: /cm
Reference:	524.P.313	First issued:
Revision:	P1	Scale @ A3: 1:50