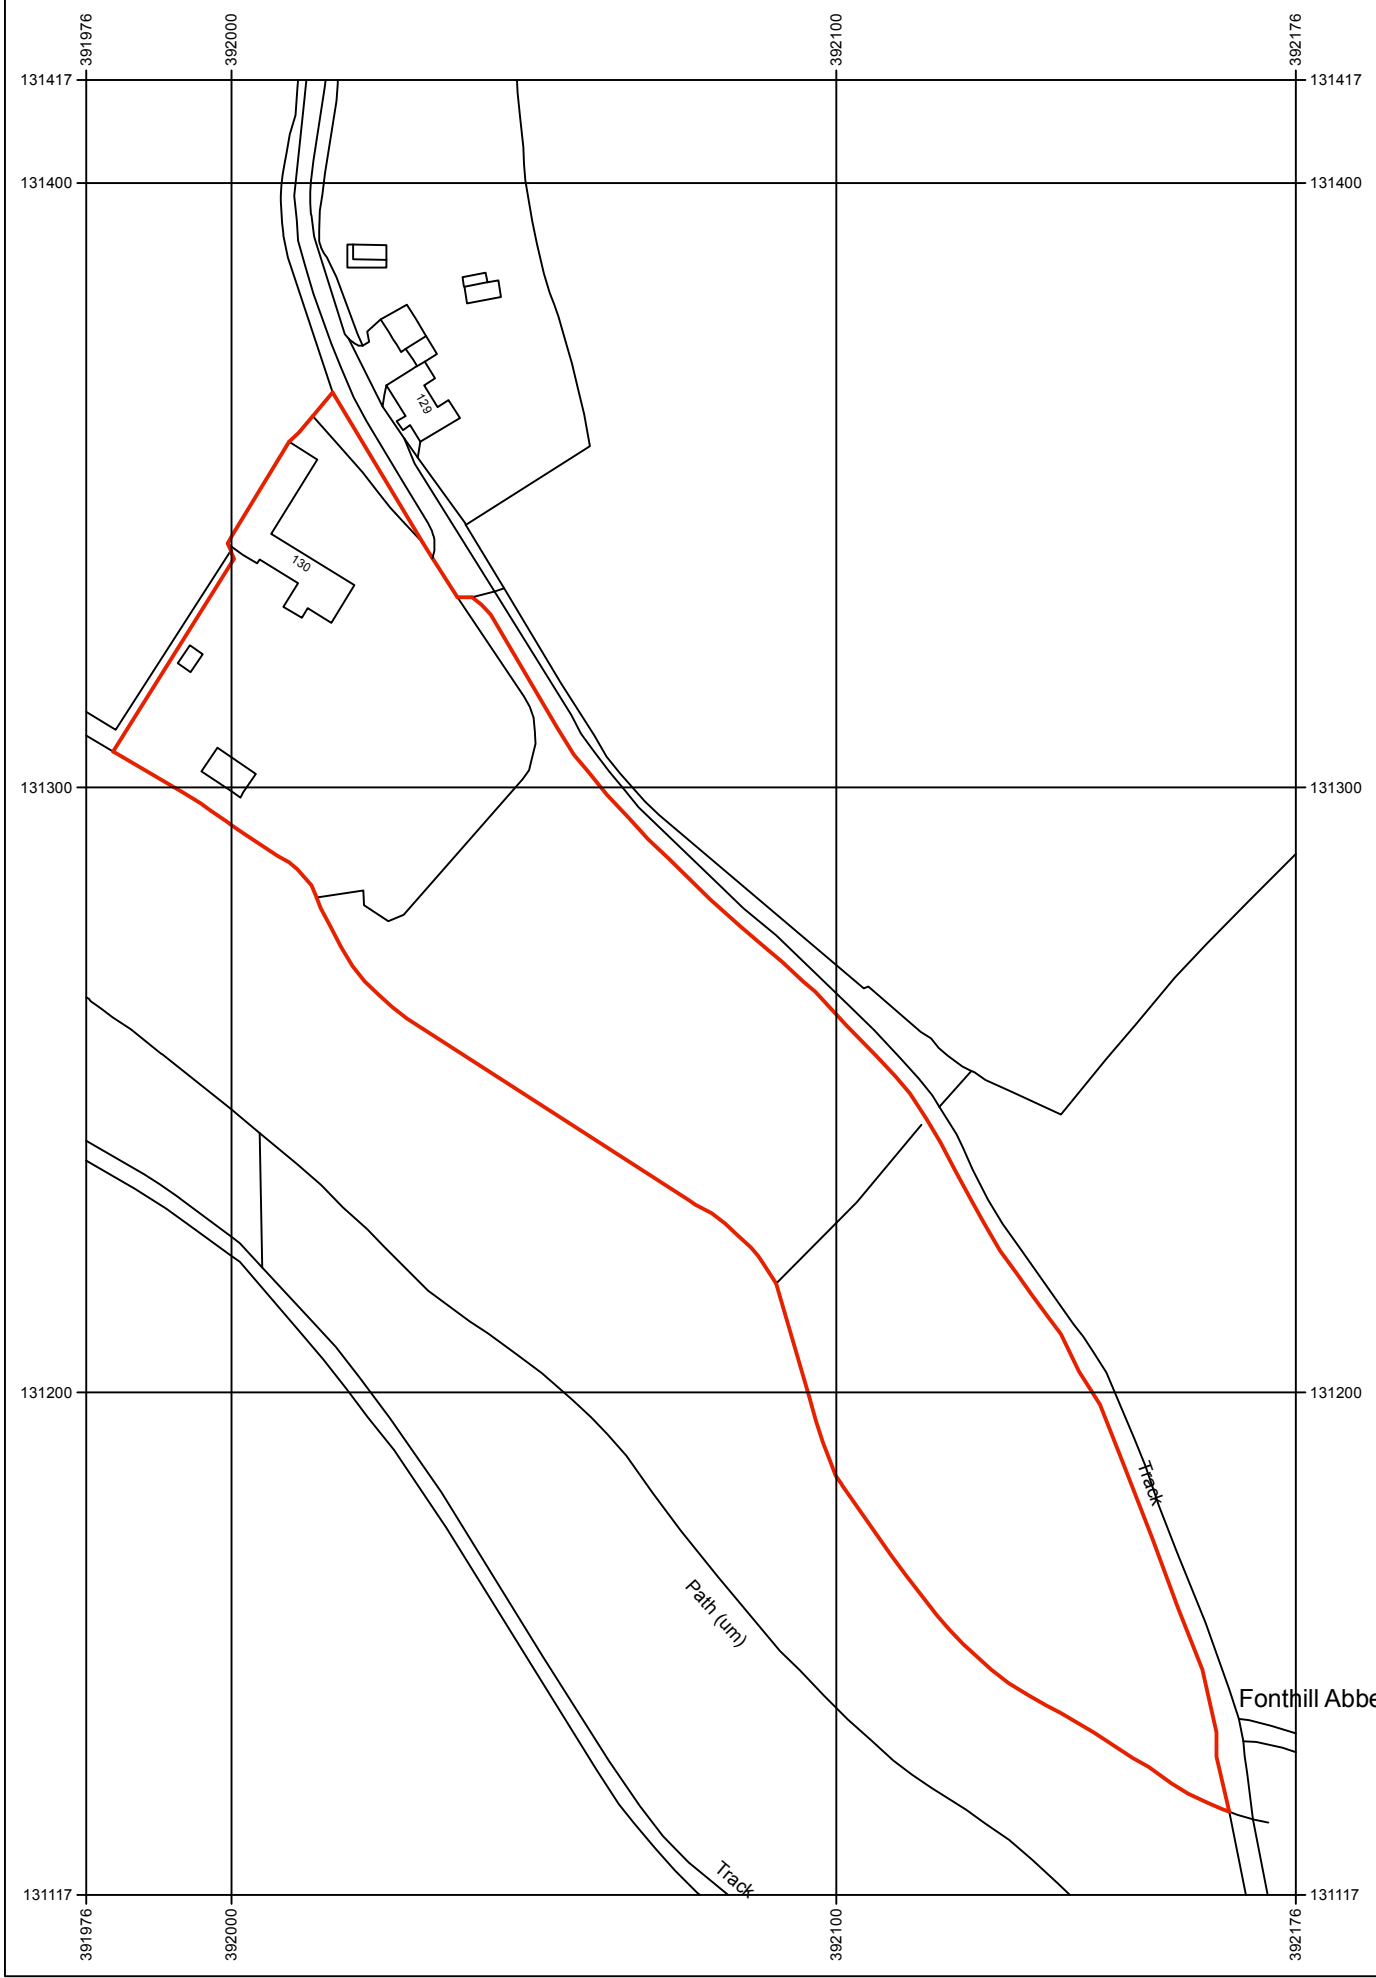


HUB ARCHITECTS & DESIGNERS LTD
Chartered Architects and Interior Designers

t : 020 7328 2576

Email: info@hubarchitects.co.uk

All dimensions are to be checked on site before commencement of works.
All sizes and dimensions to any structural elements are indicative only. See structural engineer's drawings for actual sizes/dimensions.
Sizes of and dimensions to any service elements are indicative only. See service engineer's drawings for actual sizes/dimensions.
This drawing to be read in conjunction with all relevant Architect's drawings, specifications and other consultants' information.
DO NOT SCALE FROM THIS DRAWING

Rev.
*

Date.
XXX

Description.
XXXX

Initial.
XX

SITE LOCATION PLAN

Project: Hill Cottage, Stop St. Fonthill Gifford SP3 6QW Drawing: Site Location Plan

Scale: 1:1250 @ A3 DWG: 1391-EX-000

Date: Mar 2026 Revision: *