


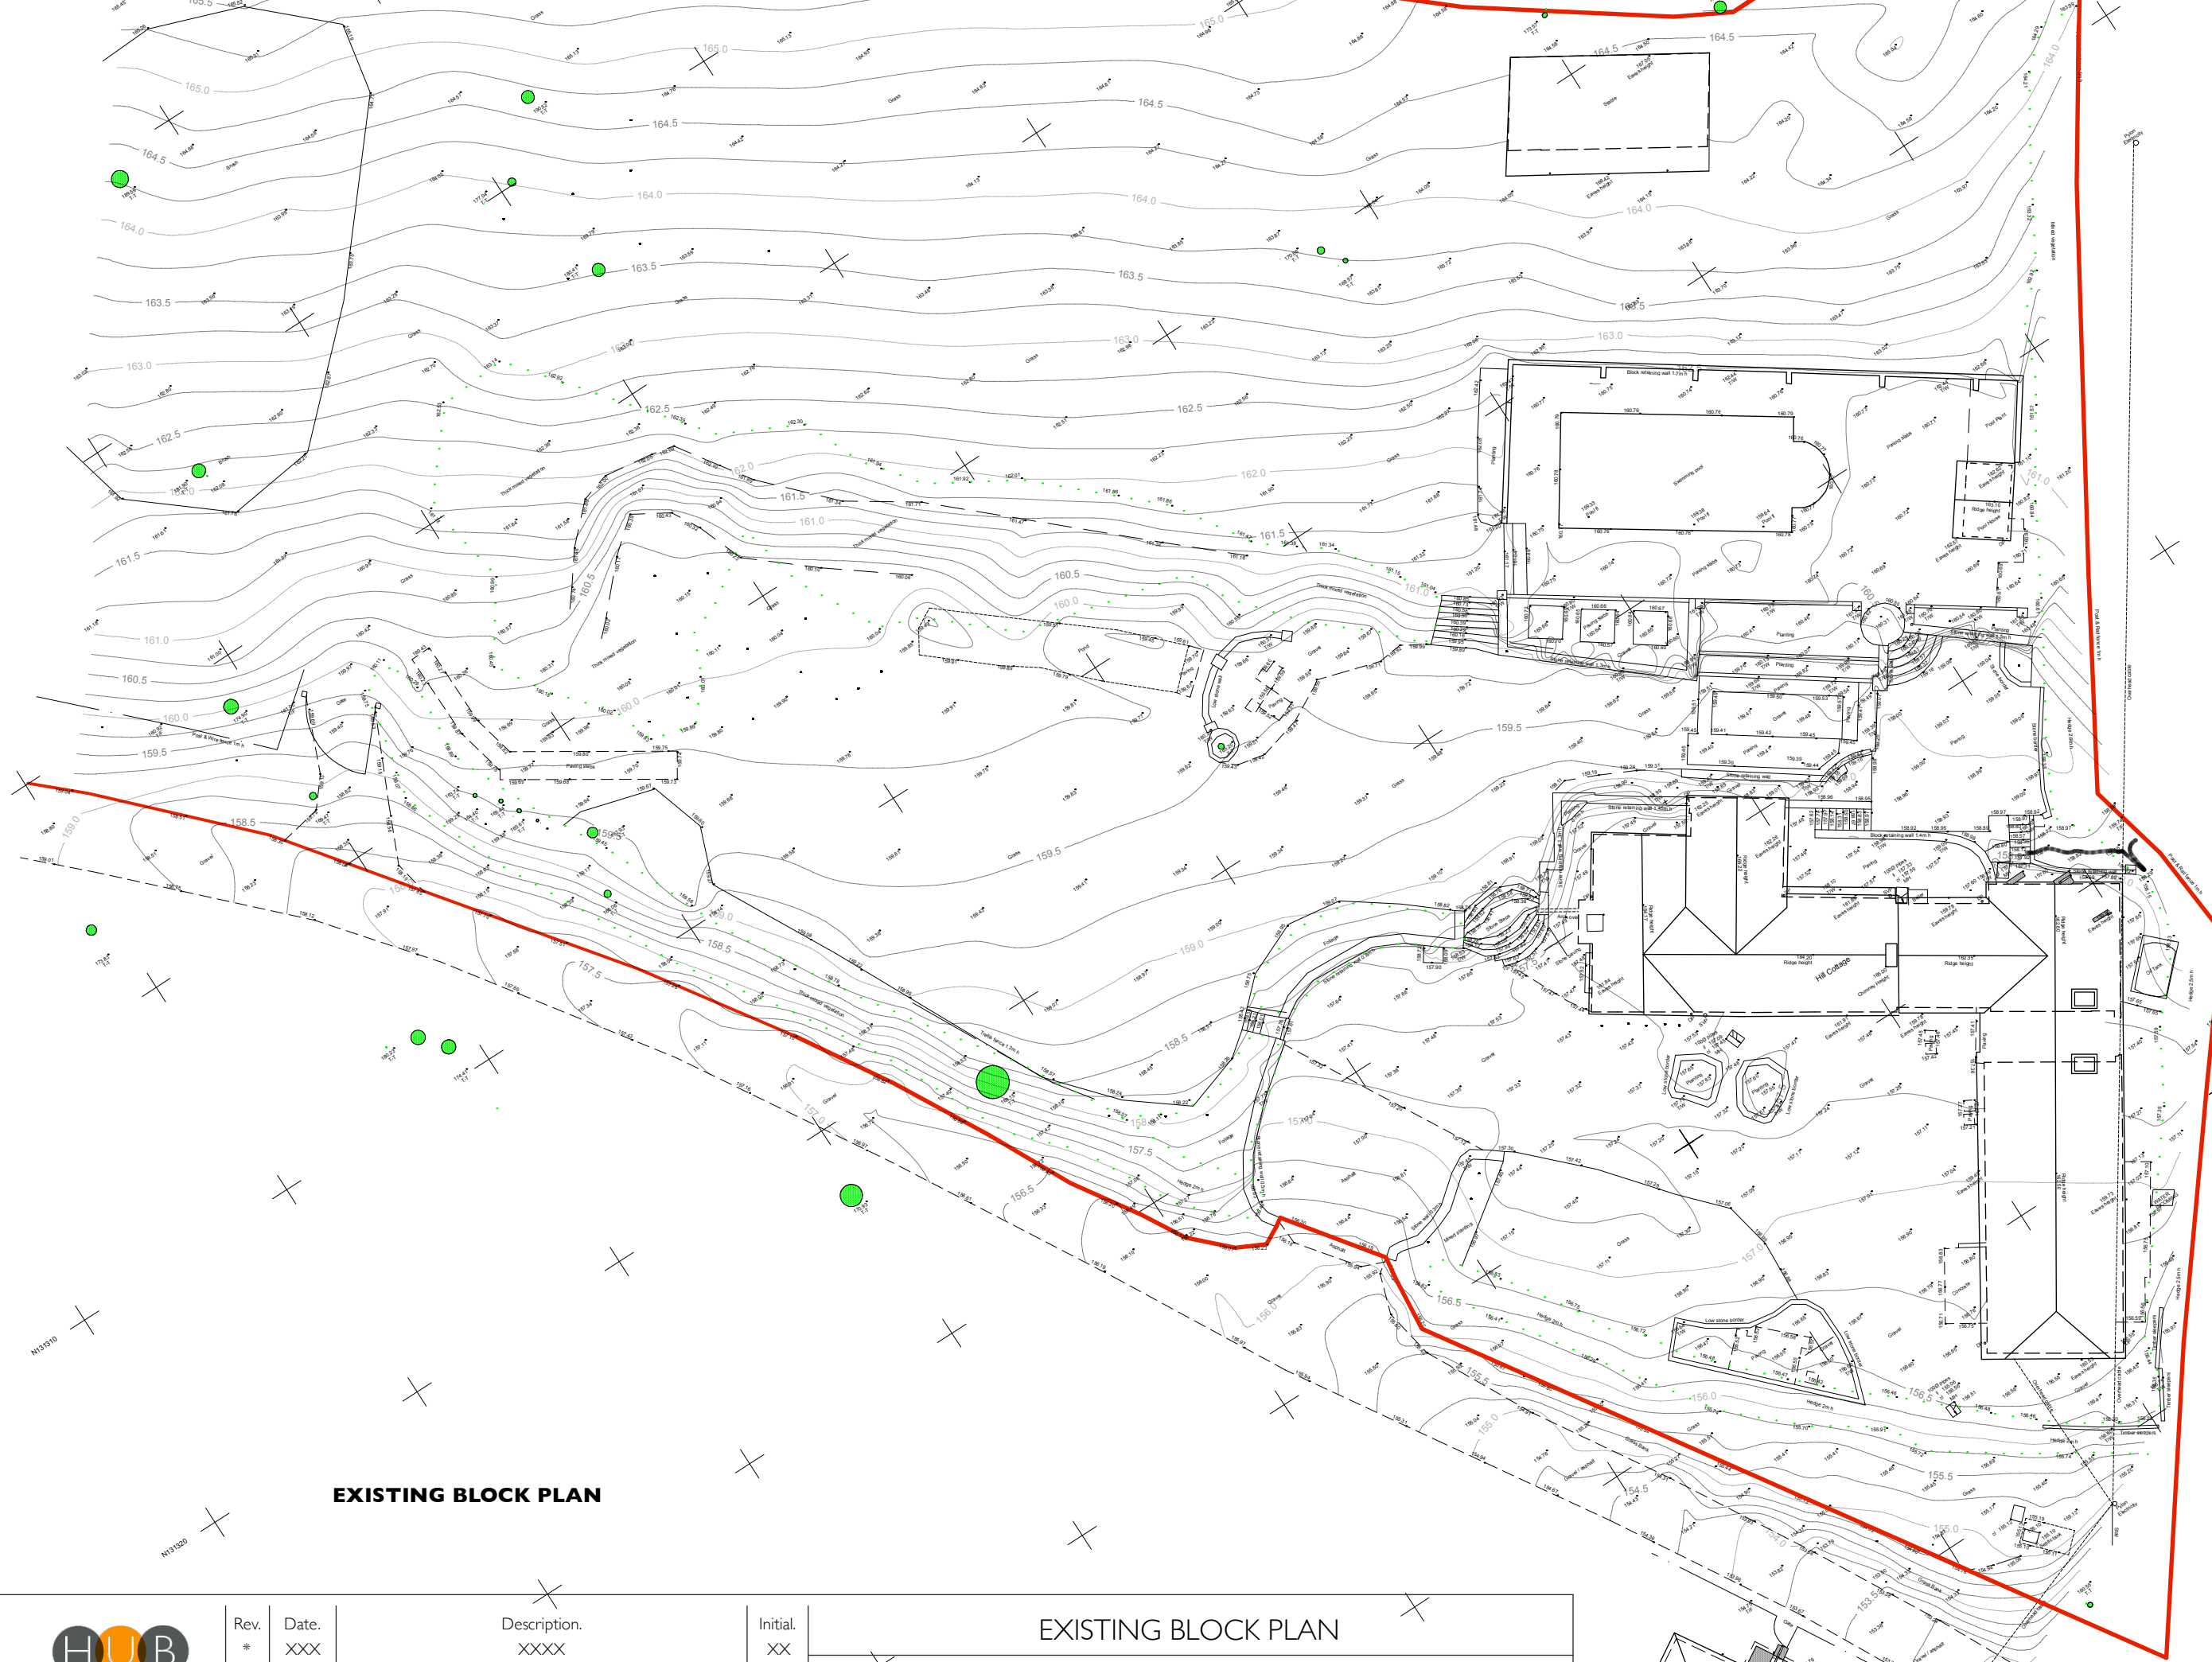

EXISTING BLOCK PLAN

	Rev.	Date.	Description.	Initial.	EXISTING BLOCK PLAN	
	*	xxx	xxxx	xx	Project: Hill Cottage, Stop St. Fonthill Gifford SP3 6QW	
					Scale:	1:250 @ A3 / 1:125 @ A1
					Date:	Mar 2026
					DWG:	1391-EX-001
					Revision:	*

