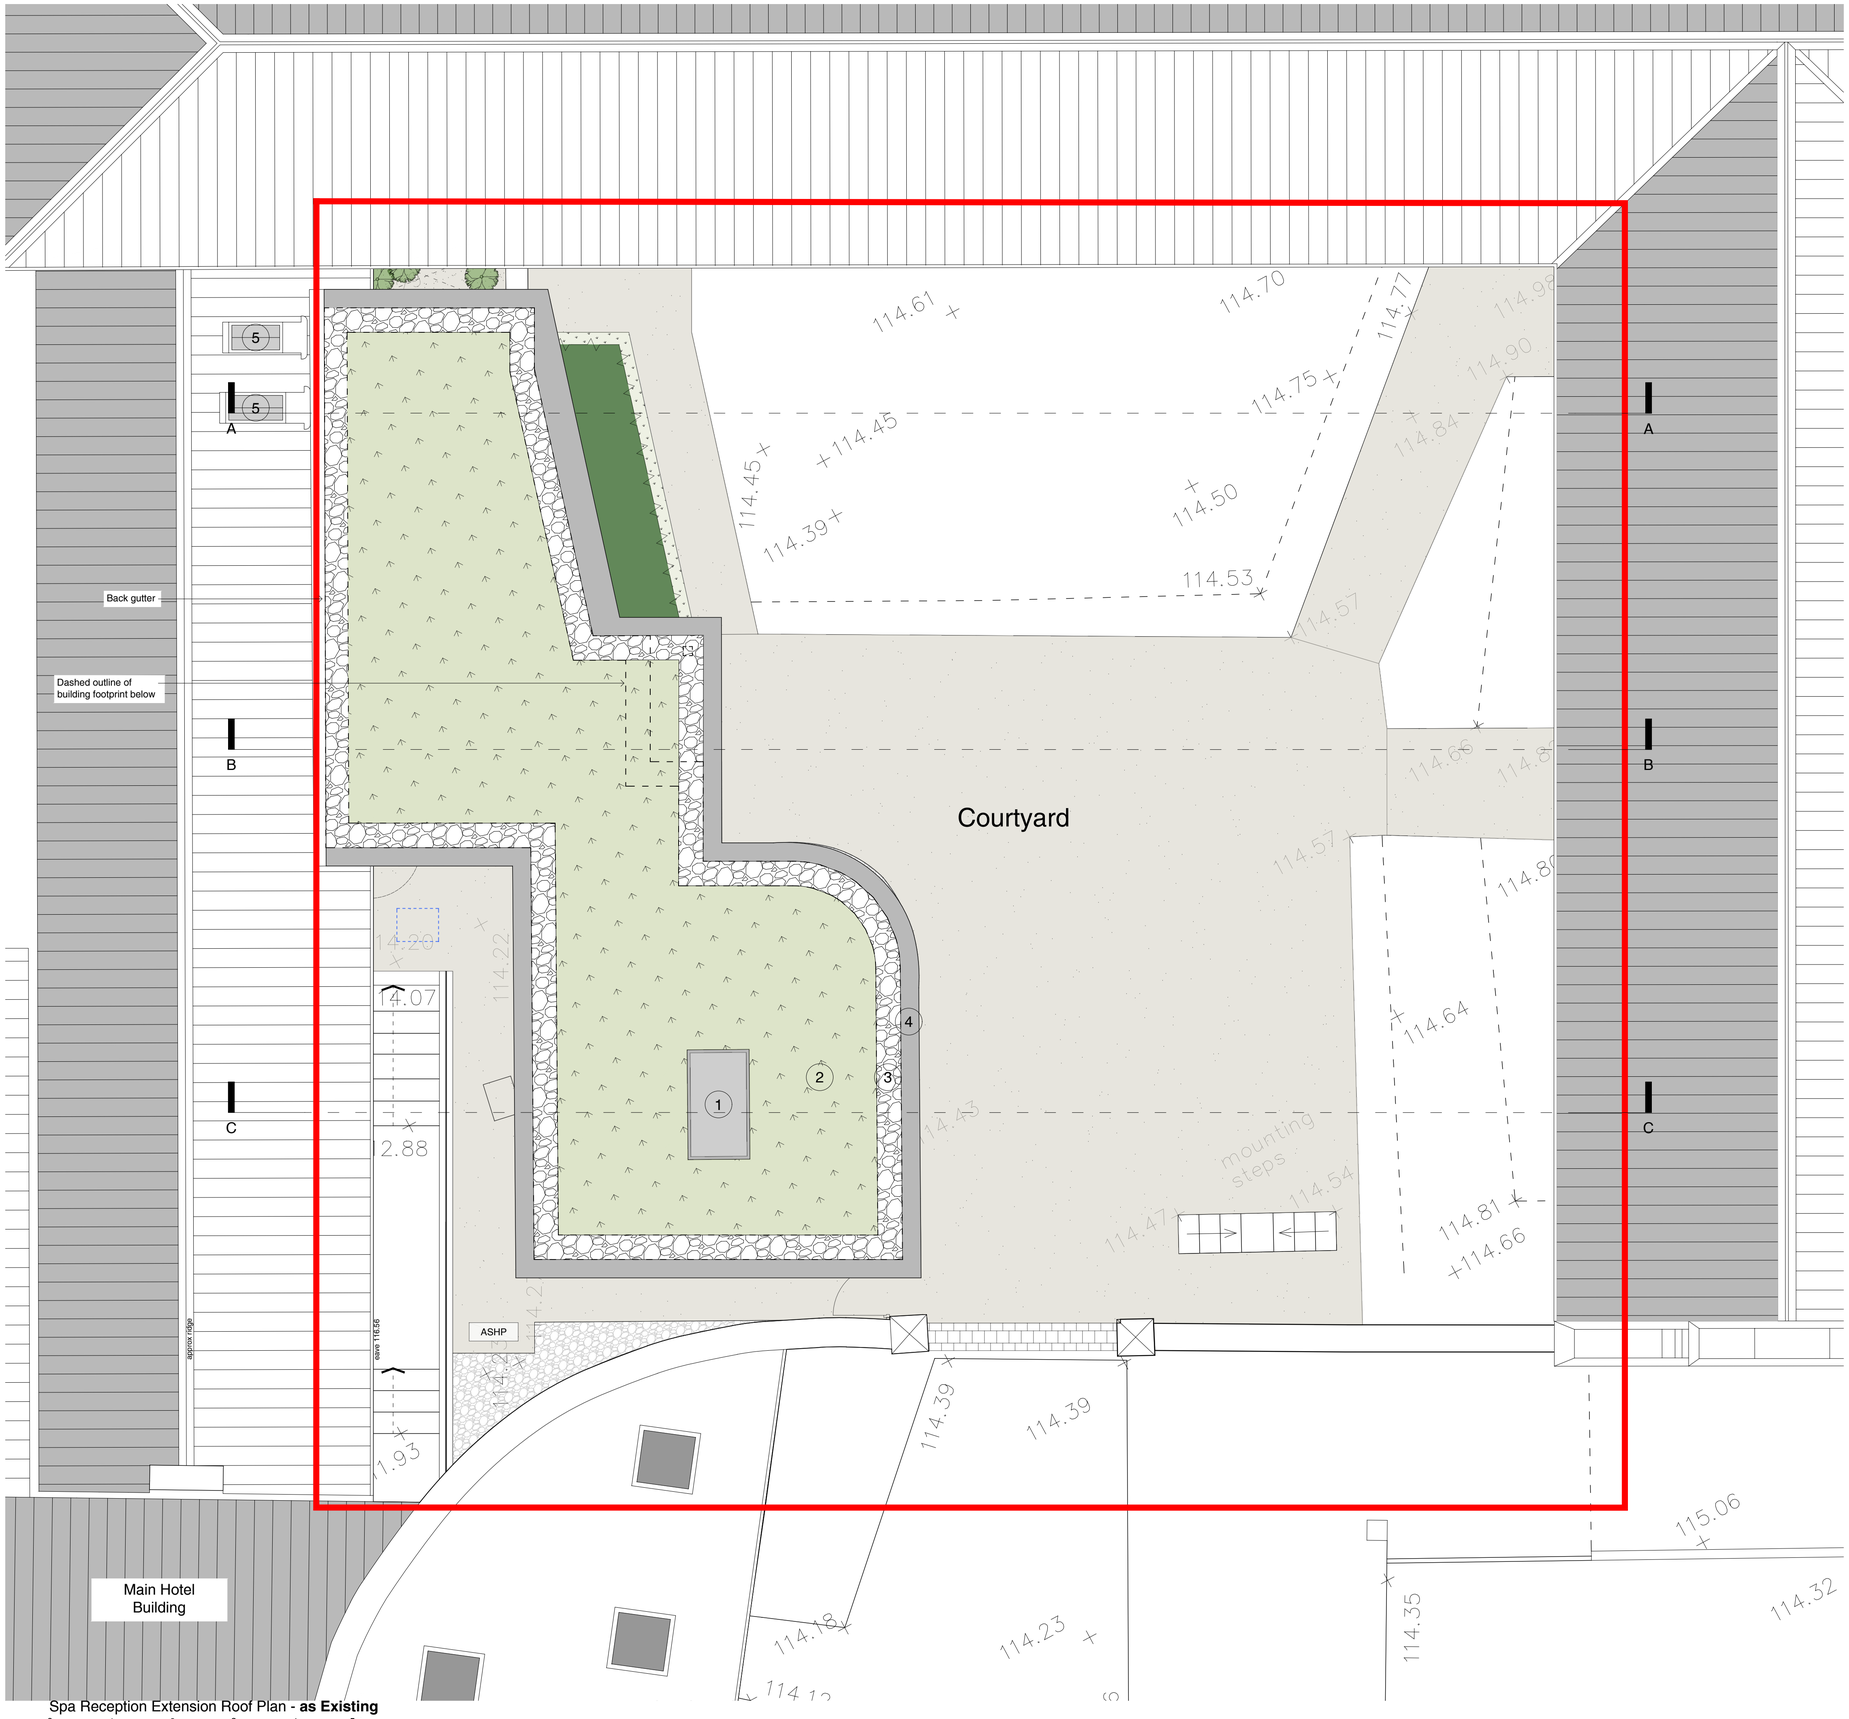

Spa Reception Extension Roof Plan - **as Existing**

0 1 2 3 4 5m

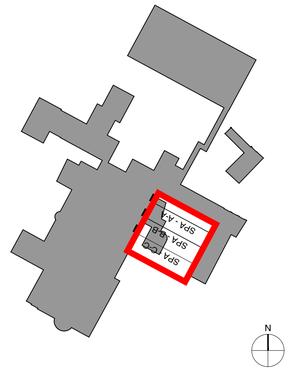

Site Block Plan 1:1000

0 20 40 60 80 100m

As Proposed Landscaping Materials Key

- Resin bound gravel
- Gravel margin
- Grass
- Hedgerow
- Setts

1. Rooflight above female changing room
2. Sedum Roof
3. Gravel edge to sedum roof
4. Zinc / powder coated aluminium eaves profile (dark grey)
5. Existing roof lights retained

A	24.09.2026 GM	Issued for planning and LBC approval.

Client: Bishopstrow House Ltd
Project: Bishopstrow House
Title: Spa Reception Extension - Roof Plan as Proposed

Drwg No. 1501 486 A
Scale 1:50 @ A1
Date Jun.26
Drawn GM Checked KLM

AARON EVANS ARCHITECTS

RIBA Chartered Practice

Aaron Evans Architects Ltd 3 Gay Street, Bath, BA1 2PH 01225 466234
www.aaronevans.com e: office@aaronevans.com

This drawing is copyright. Only figured dimensions to be used. Contractors not to scale from this drawing and must check all dimensions before proceeding.