


To be read in conjunction with all relevant Architect's, Structural Engineer's and Services Engineer's drawings and details.

Any variations or supplementary drawings are to be commented on by the Architect.

All dimensions and conditions are to be checked on site prior to preparing drawings or commencing any work.


Please report any discrepancies before proceeding.

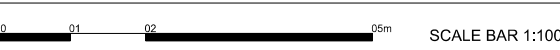


Key

Material Schedule


- 1 Existing Lightweight Fabric Siding
- 2 Existing Pre Fabricated Insulated Panel
- 3 Existing Stained Wooden Cladding
- 4 Existing Corrugated Aluminium Cladding
- 5 Existing Timber Frame Windows and Doors
- 6 Existing Profile Metal Roofing
- 7 Existing Rooflight Panels
- 8 Existing Fence
- 9 Existing Gate

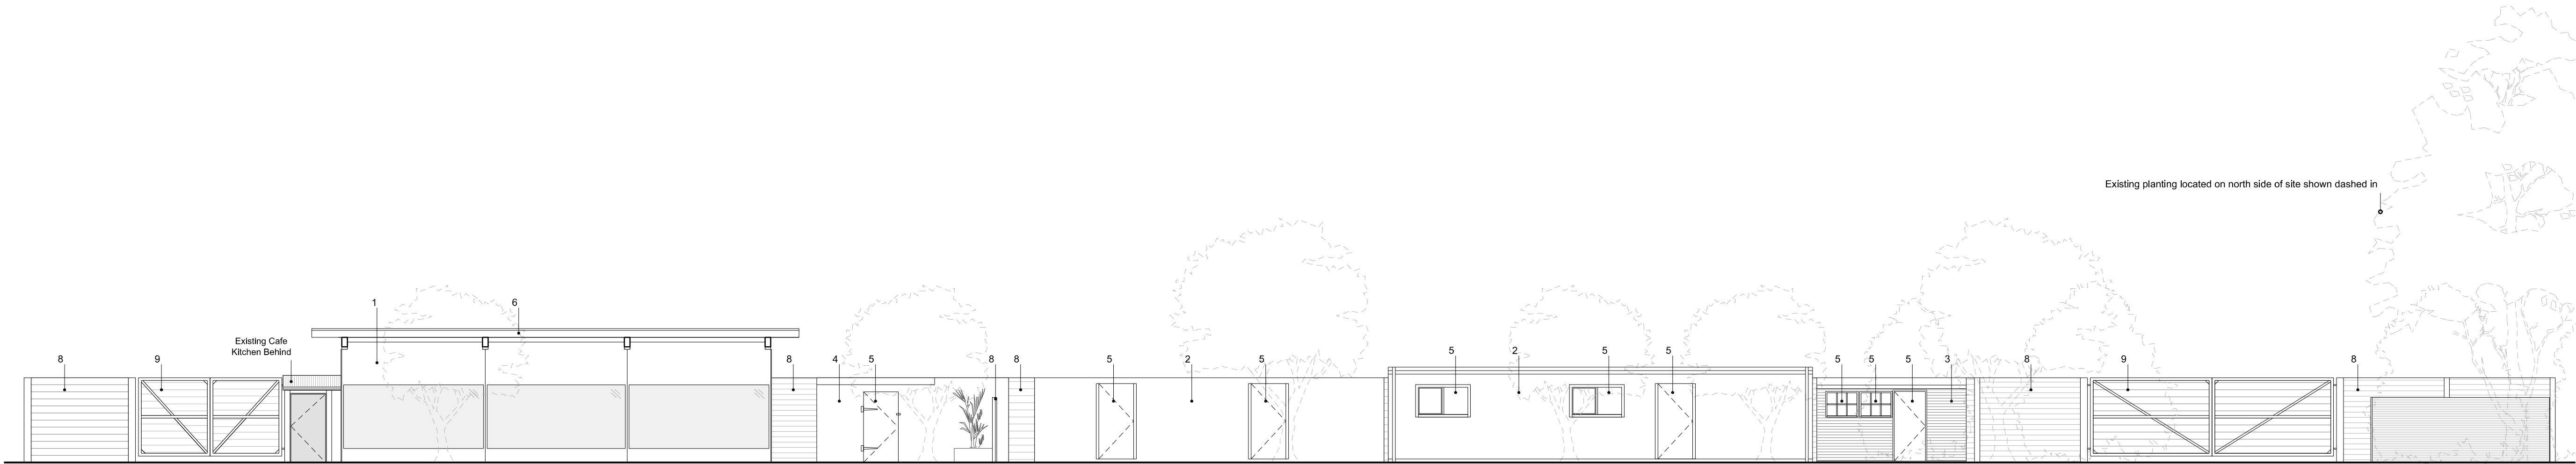


1 Proposed North Elevation
1:100

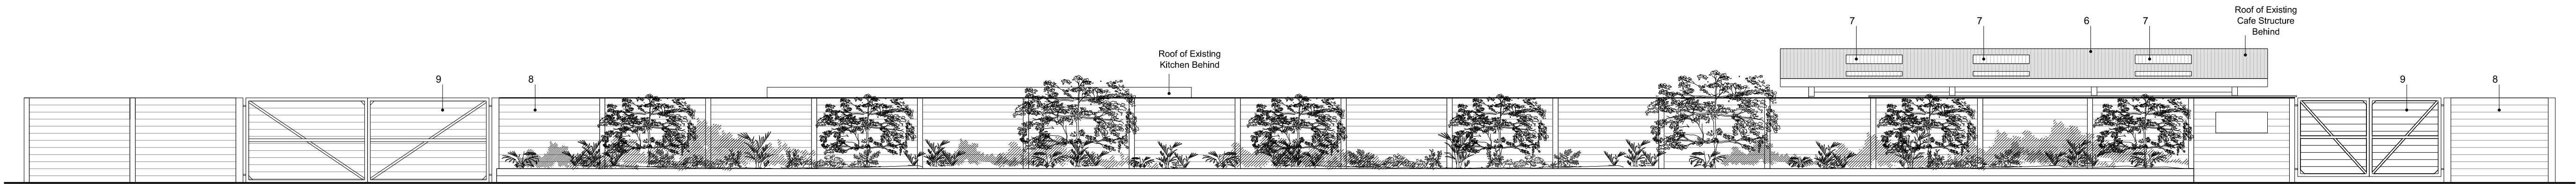

2 Proposed South Elevation
1:100

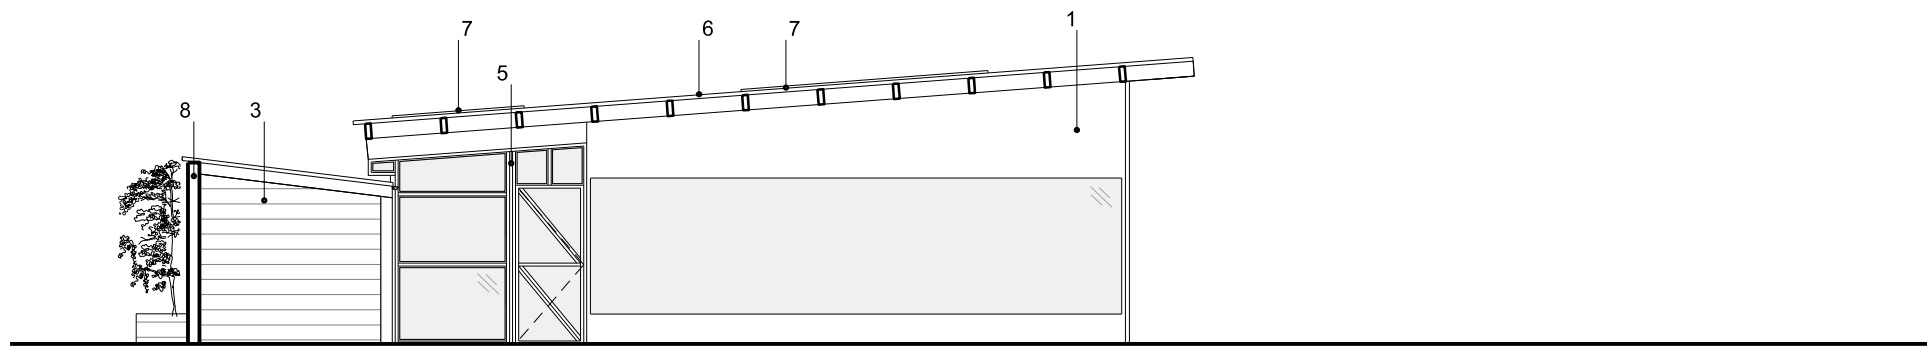

3 Proposed East Elevation
1:100

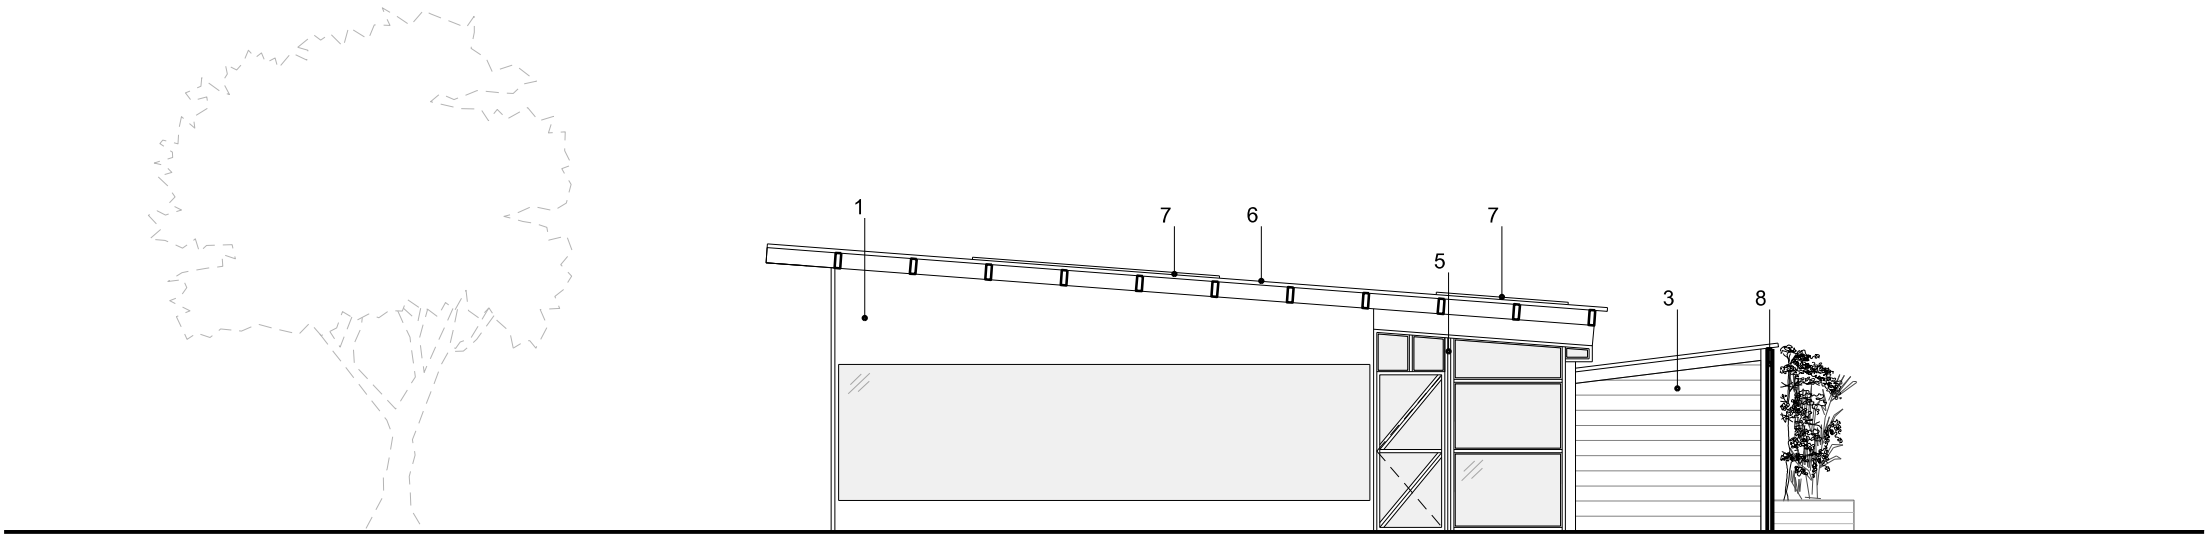

4 Proposed West Elevation
1:100

B	29.09.26	Planning Issue - Updates to redline and to show existing planting
A	08.09.26	Planning Issue
REV	DATE	DETAILS

MITCHELL
ELEY
GOULD

Work Rural Ltd
GFS Cafe
Glove Factory Studios, Holt
Existing Elevations

Planning Sep 26 1:100@ISO A1 LS KE

2177 AP(0)04 B

© MITCHELL ELEY GOULD ARCHITECTS 01225 789033
THE KCE HOUSE G/F NORTH OFFICE 124-126 WALCOT STREET BATH BA1 5BG

USE FIGURED DIMENSIONS ONLY

