






SOUTH ELEVATION

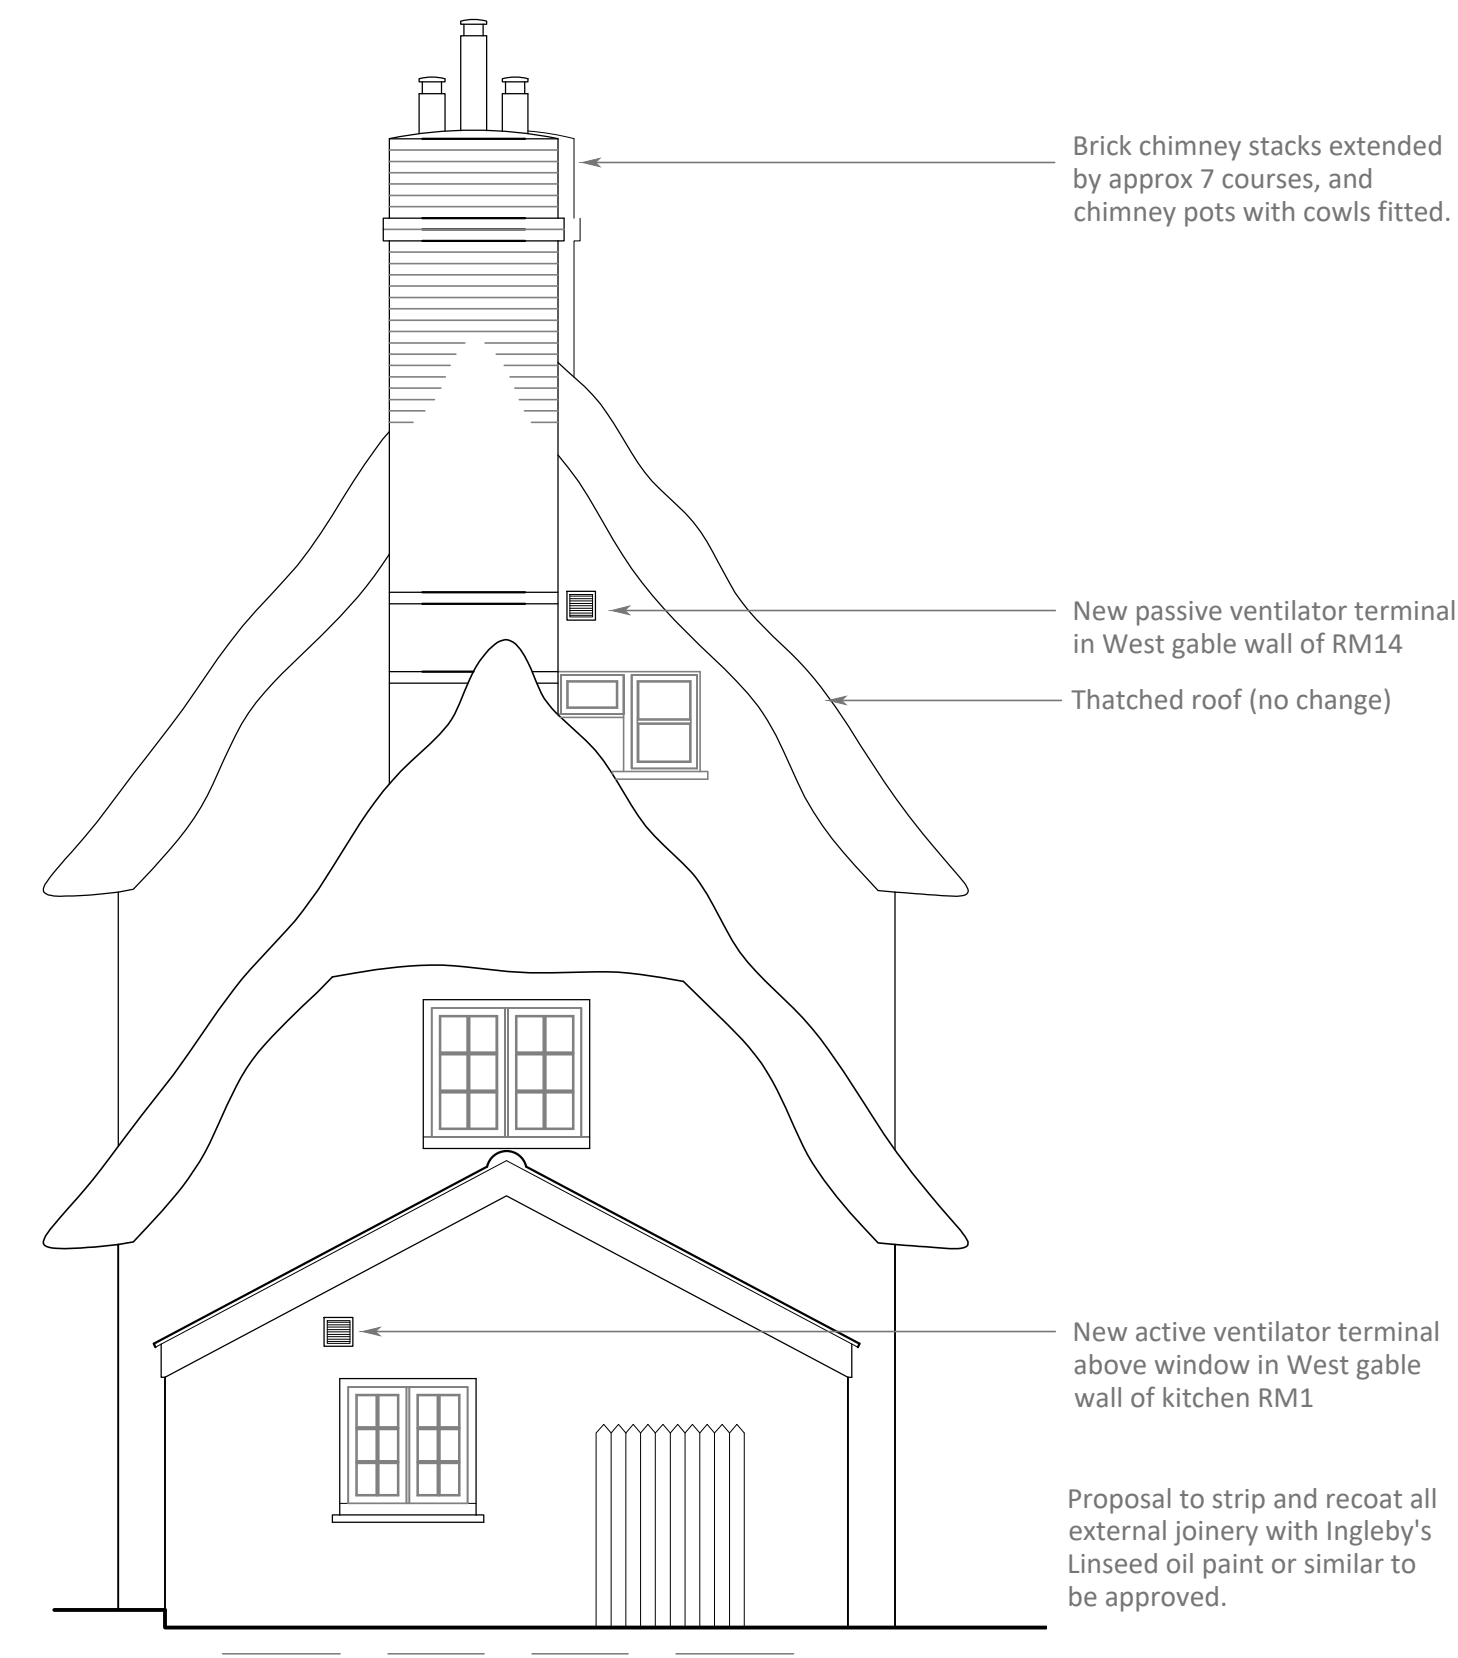

WEST ELEVATION

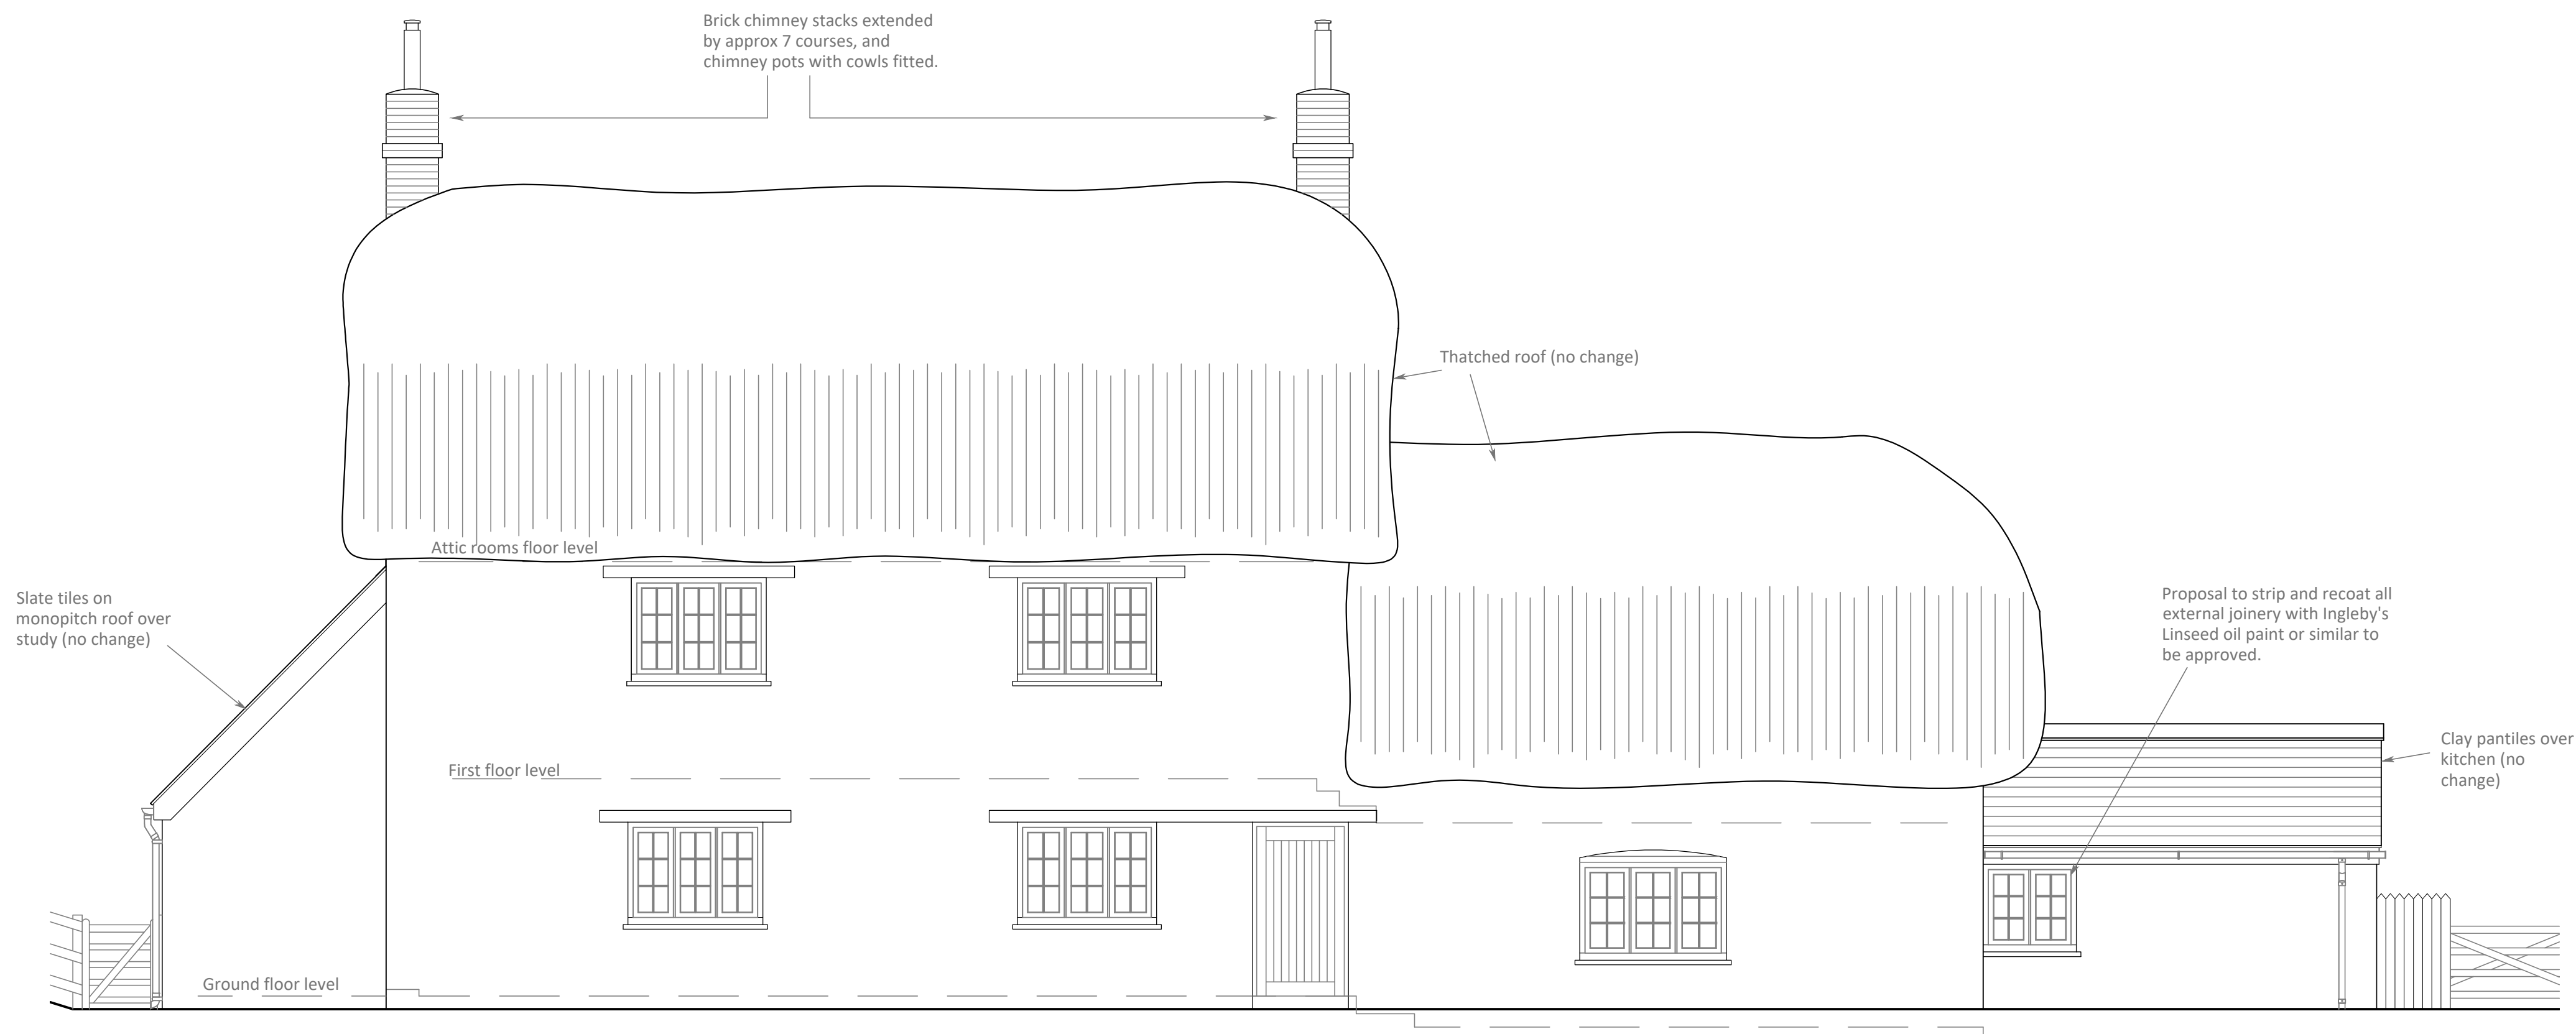

NORTH ELEVATION

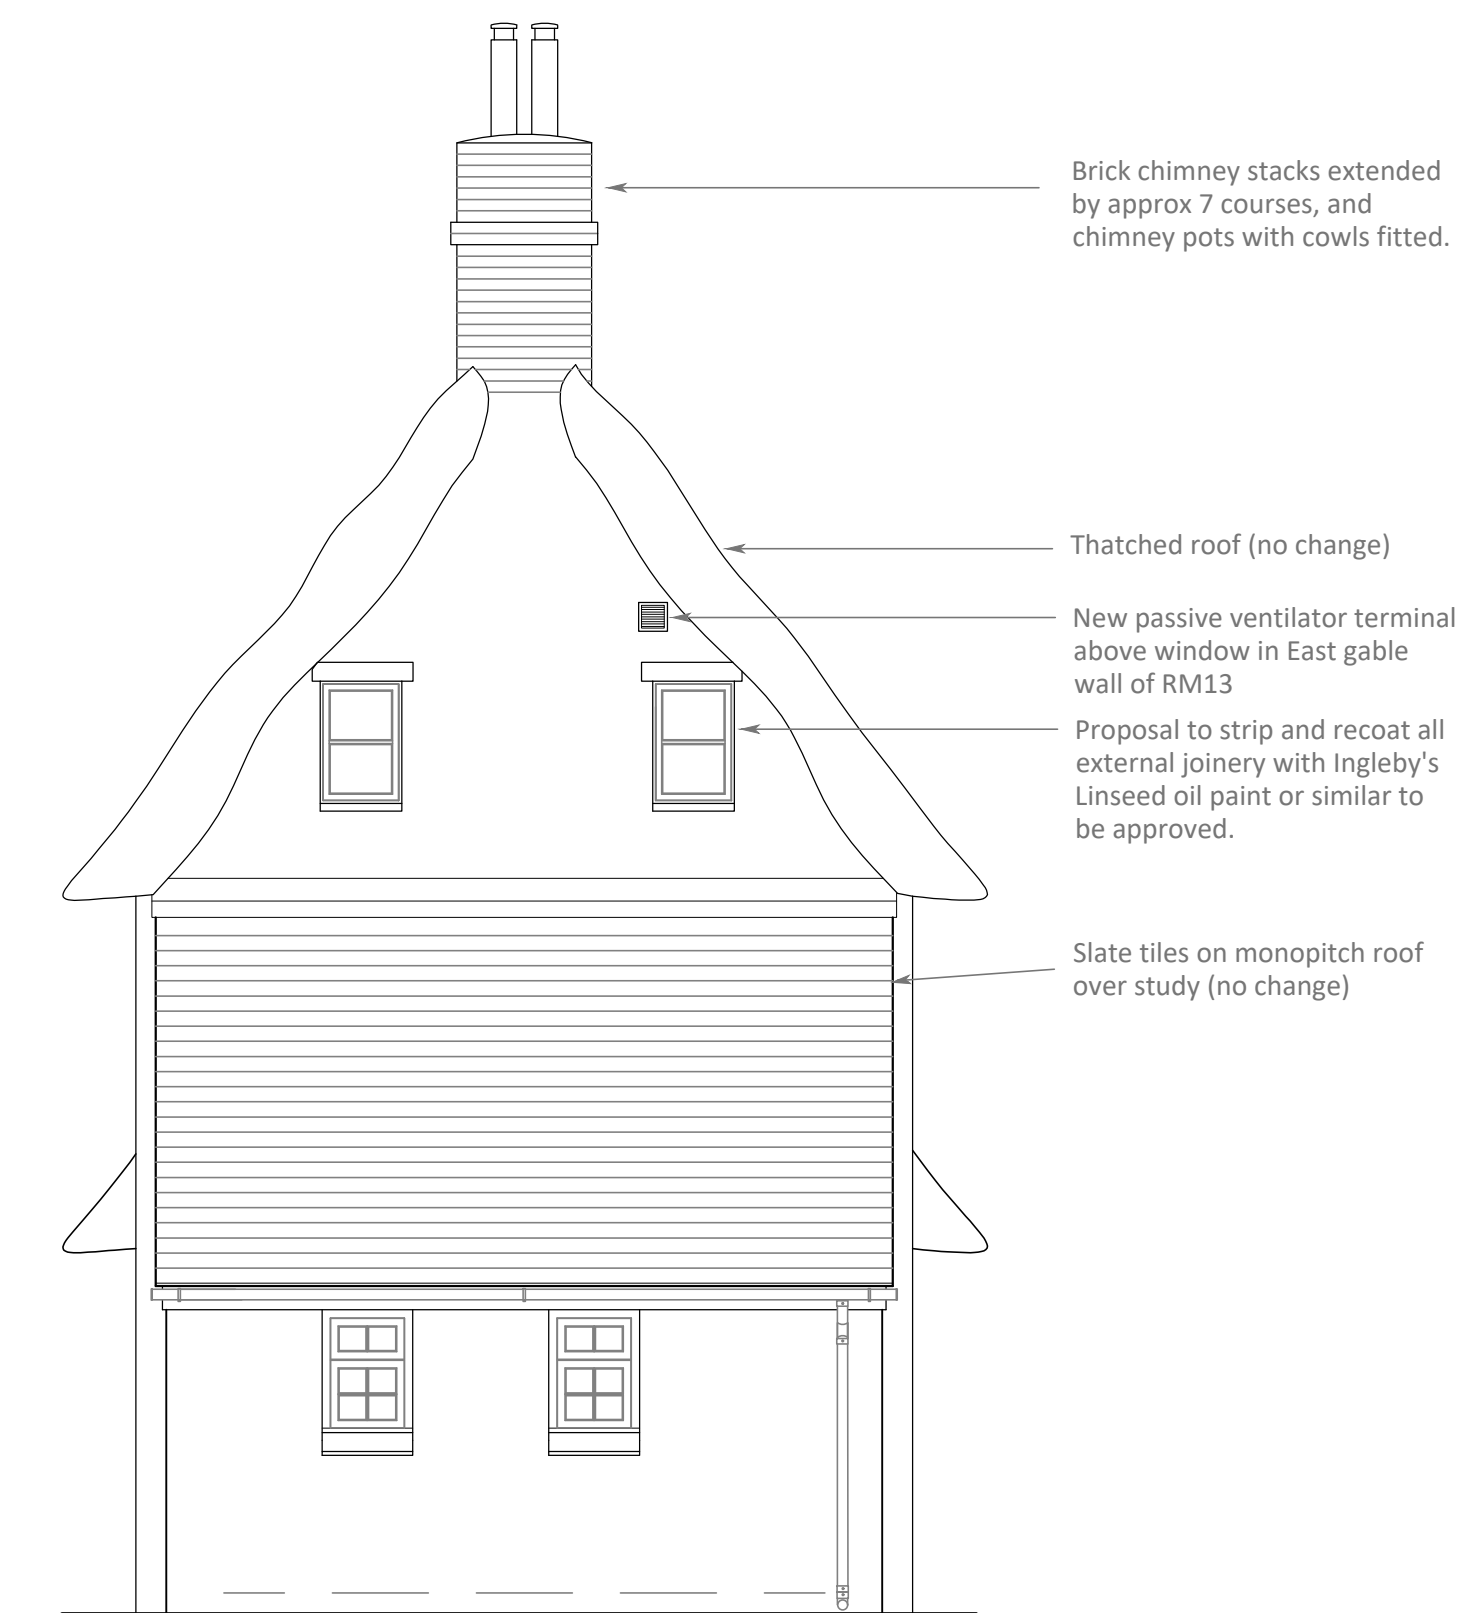

EAST ELEVATION

THREE BEARS COTTAGE, BLACKLANDS - AS PROPOSED ELEVATIONS (part-implemented)

