

A	2/10/26	AMENDED	SK	SK	

Rev.	Date	Description	By	Chk	App
------	------	-------------	----	-----	-----

Client/Project

SARAH HUDD

Drawing Title



PROPOSED BLOCK PLAN AT
4 SCOTTS CLOSE
HEDDINGTON

Designed SK	Drawn KK	Date 17 NOV 25	Scale 1:200
CAD Reference			Size A1

Stephen Kingshott MCABE
Katie Kingshott ACABE

Stephen Kingshott Building Consultancy Ltd
54 Springdale Ave
Broadstone, Poole
Dorset BH18 9EX
Tel. 07973638931

DRAWING NUMBER	REVISION
0196/25 D	A

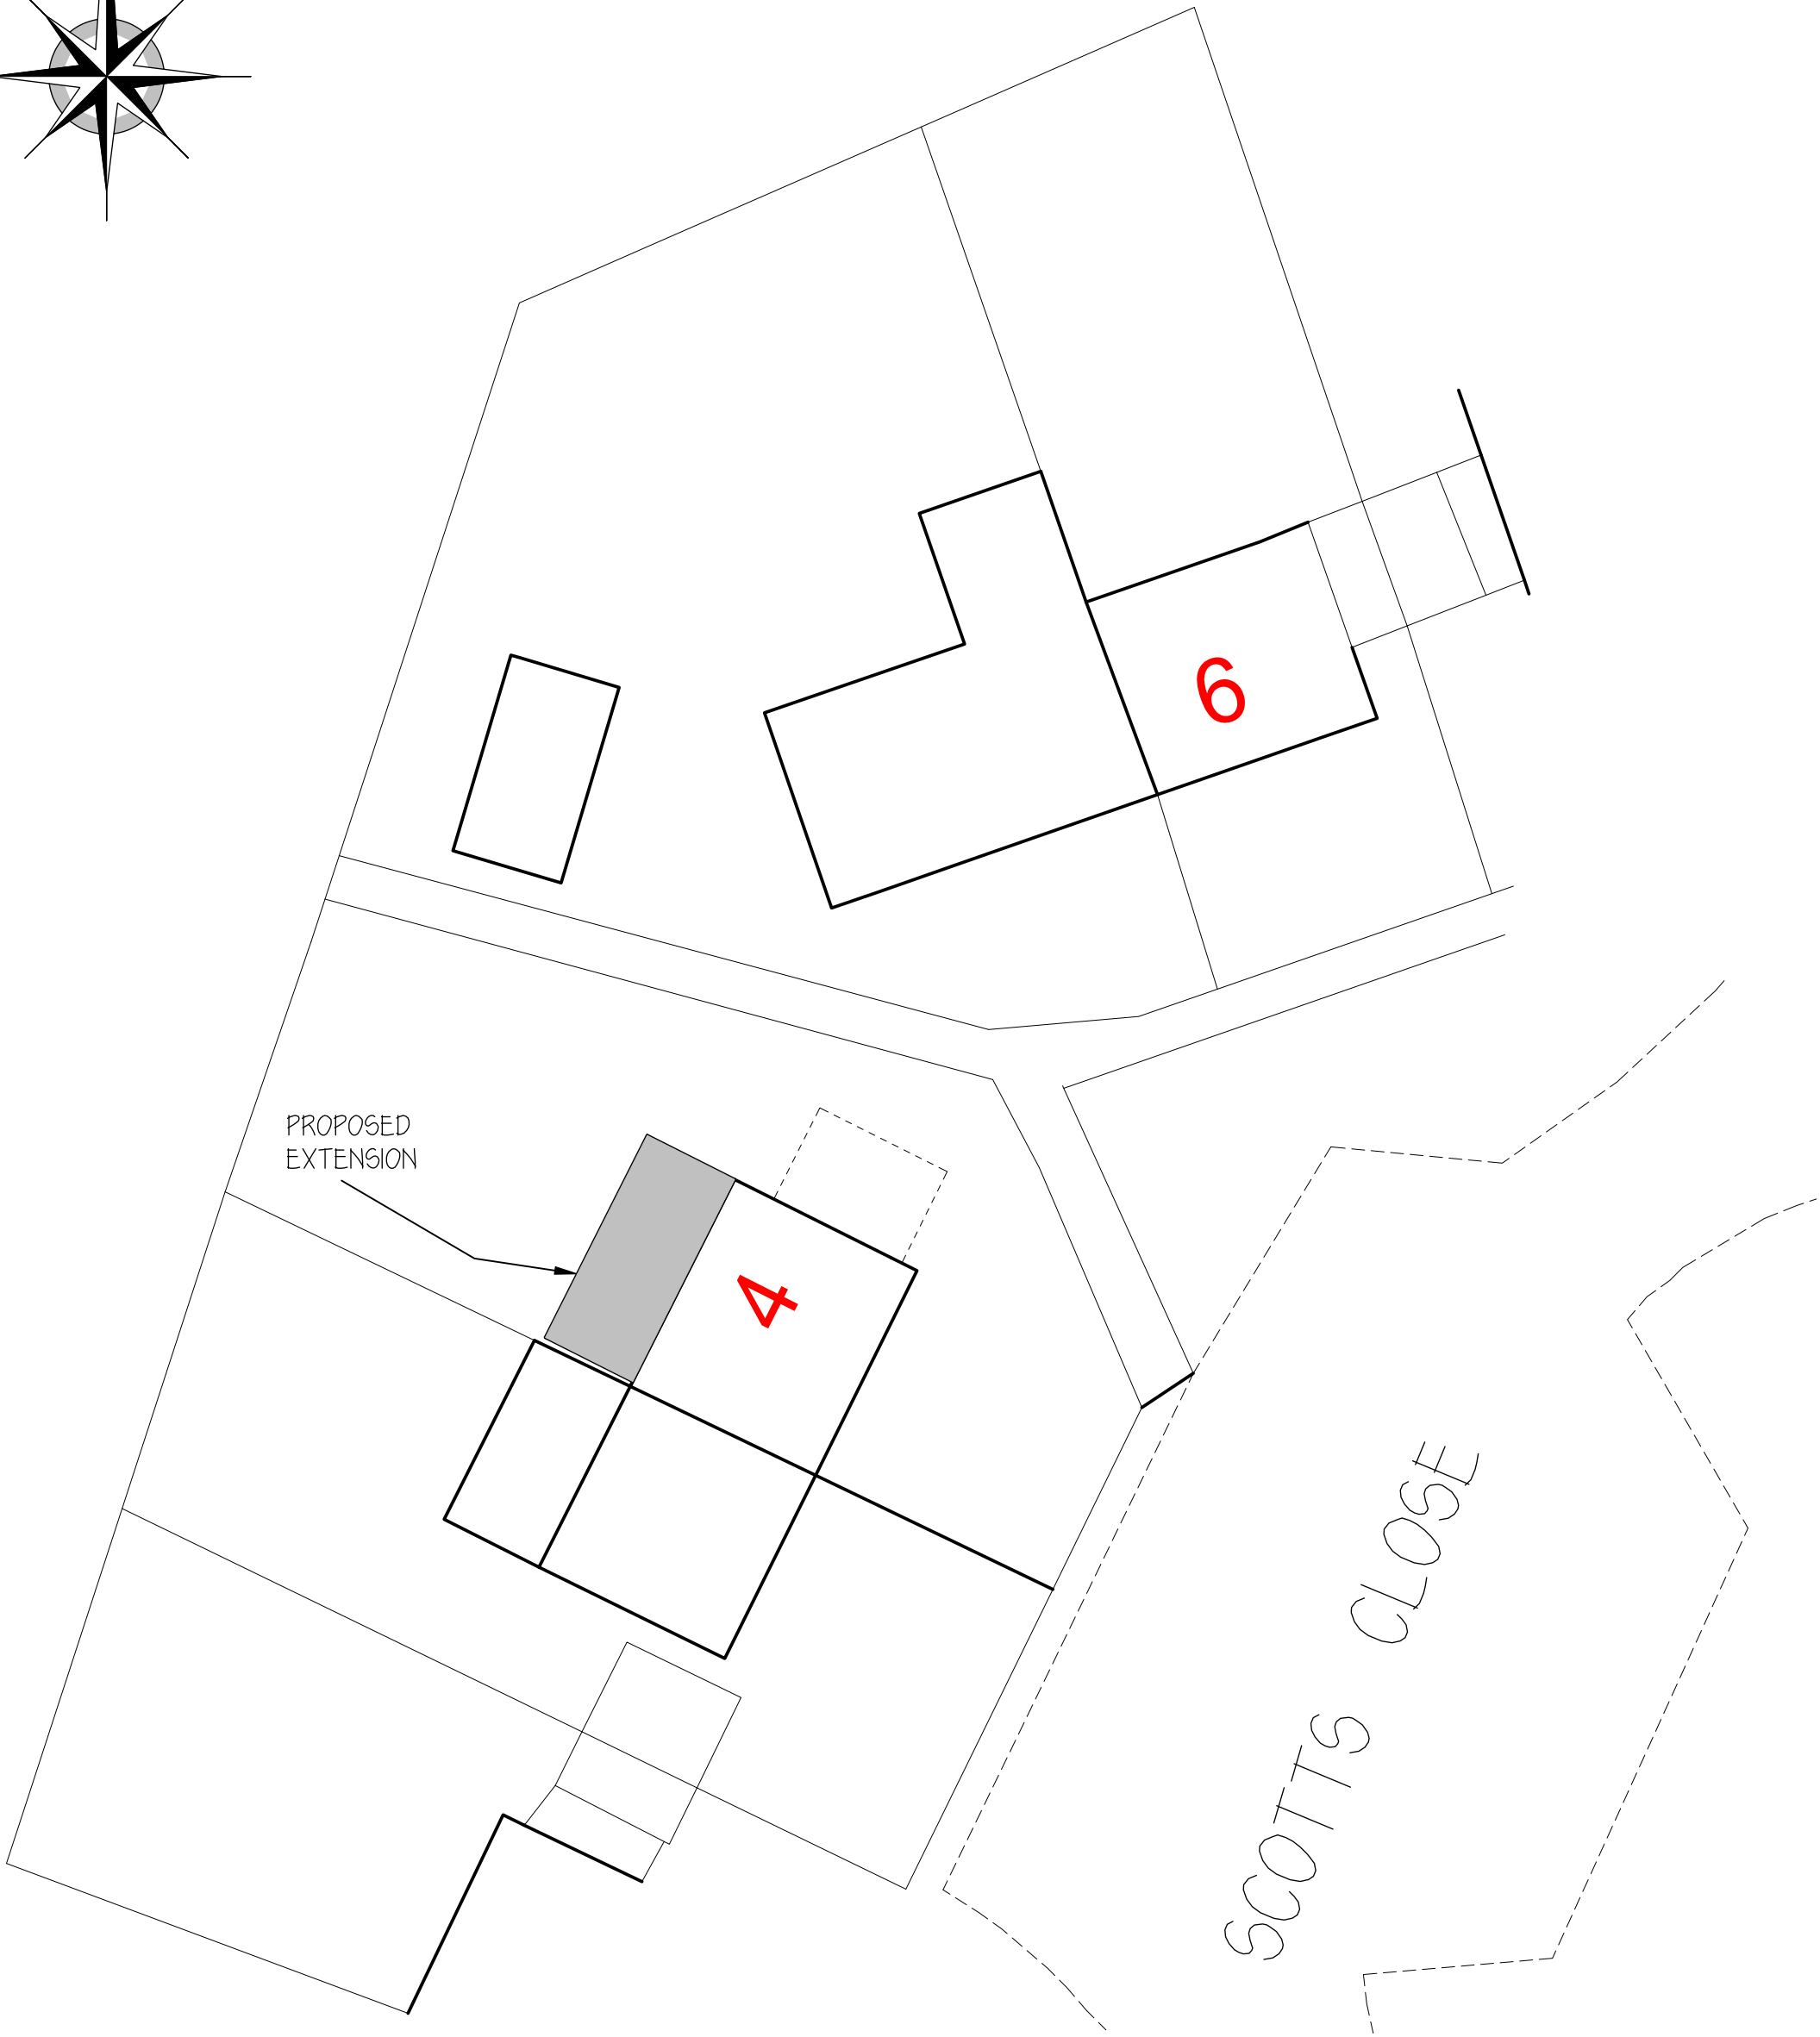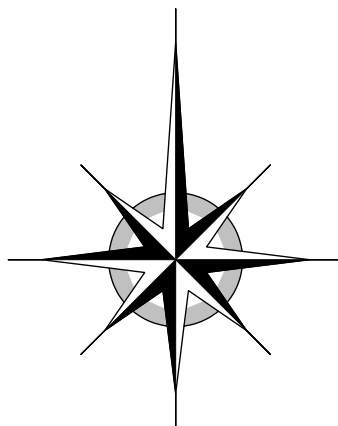

0

1

2

3

4

5m

SCALE BAR 1:100

SCALE BAR 1:50

SCALE BAR 1:200