

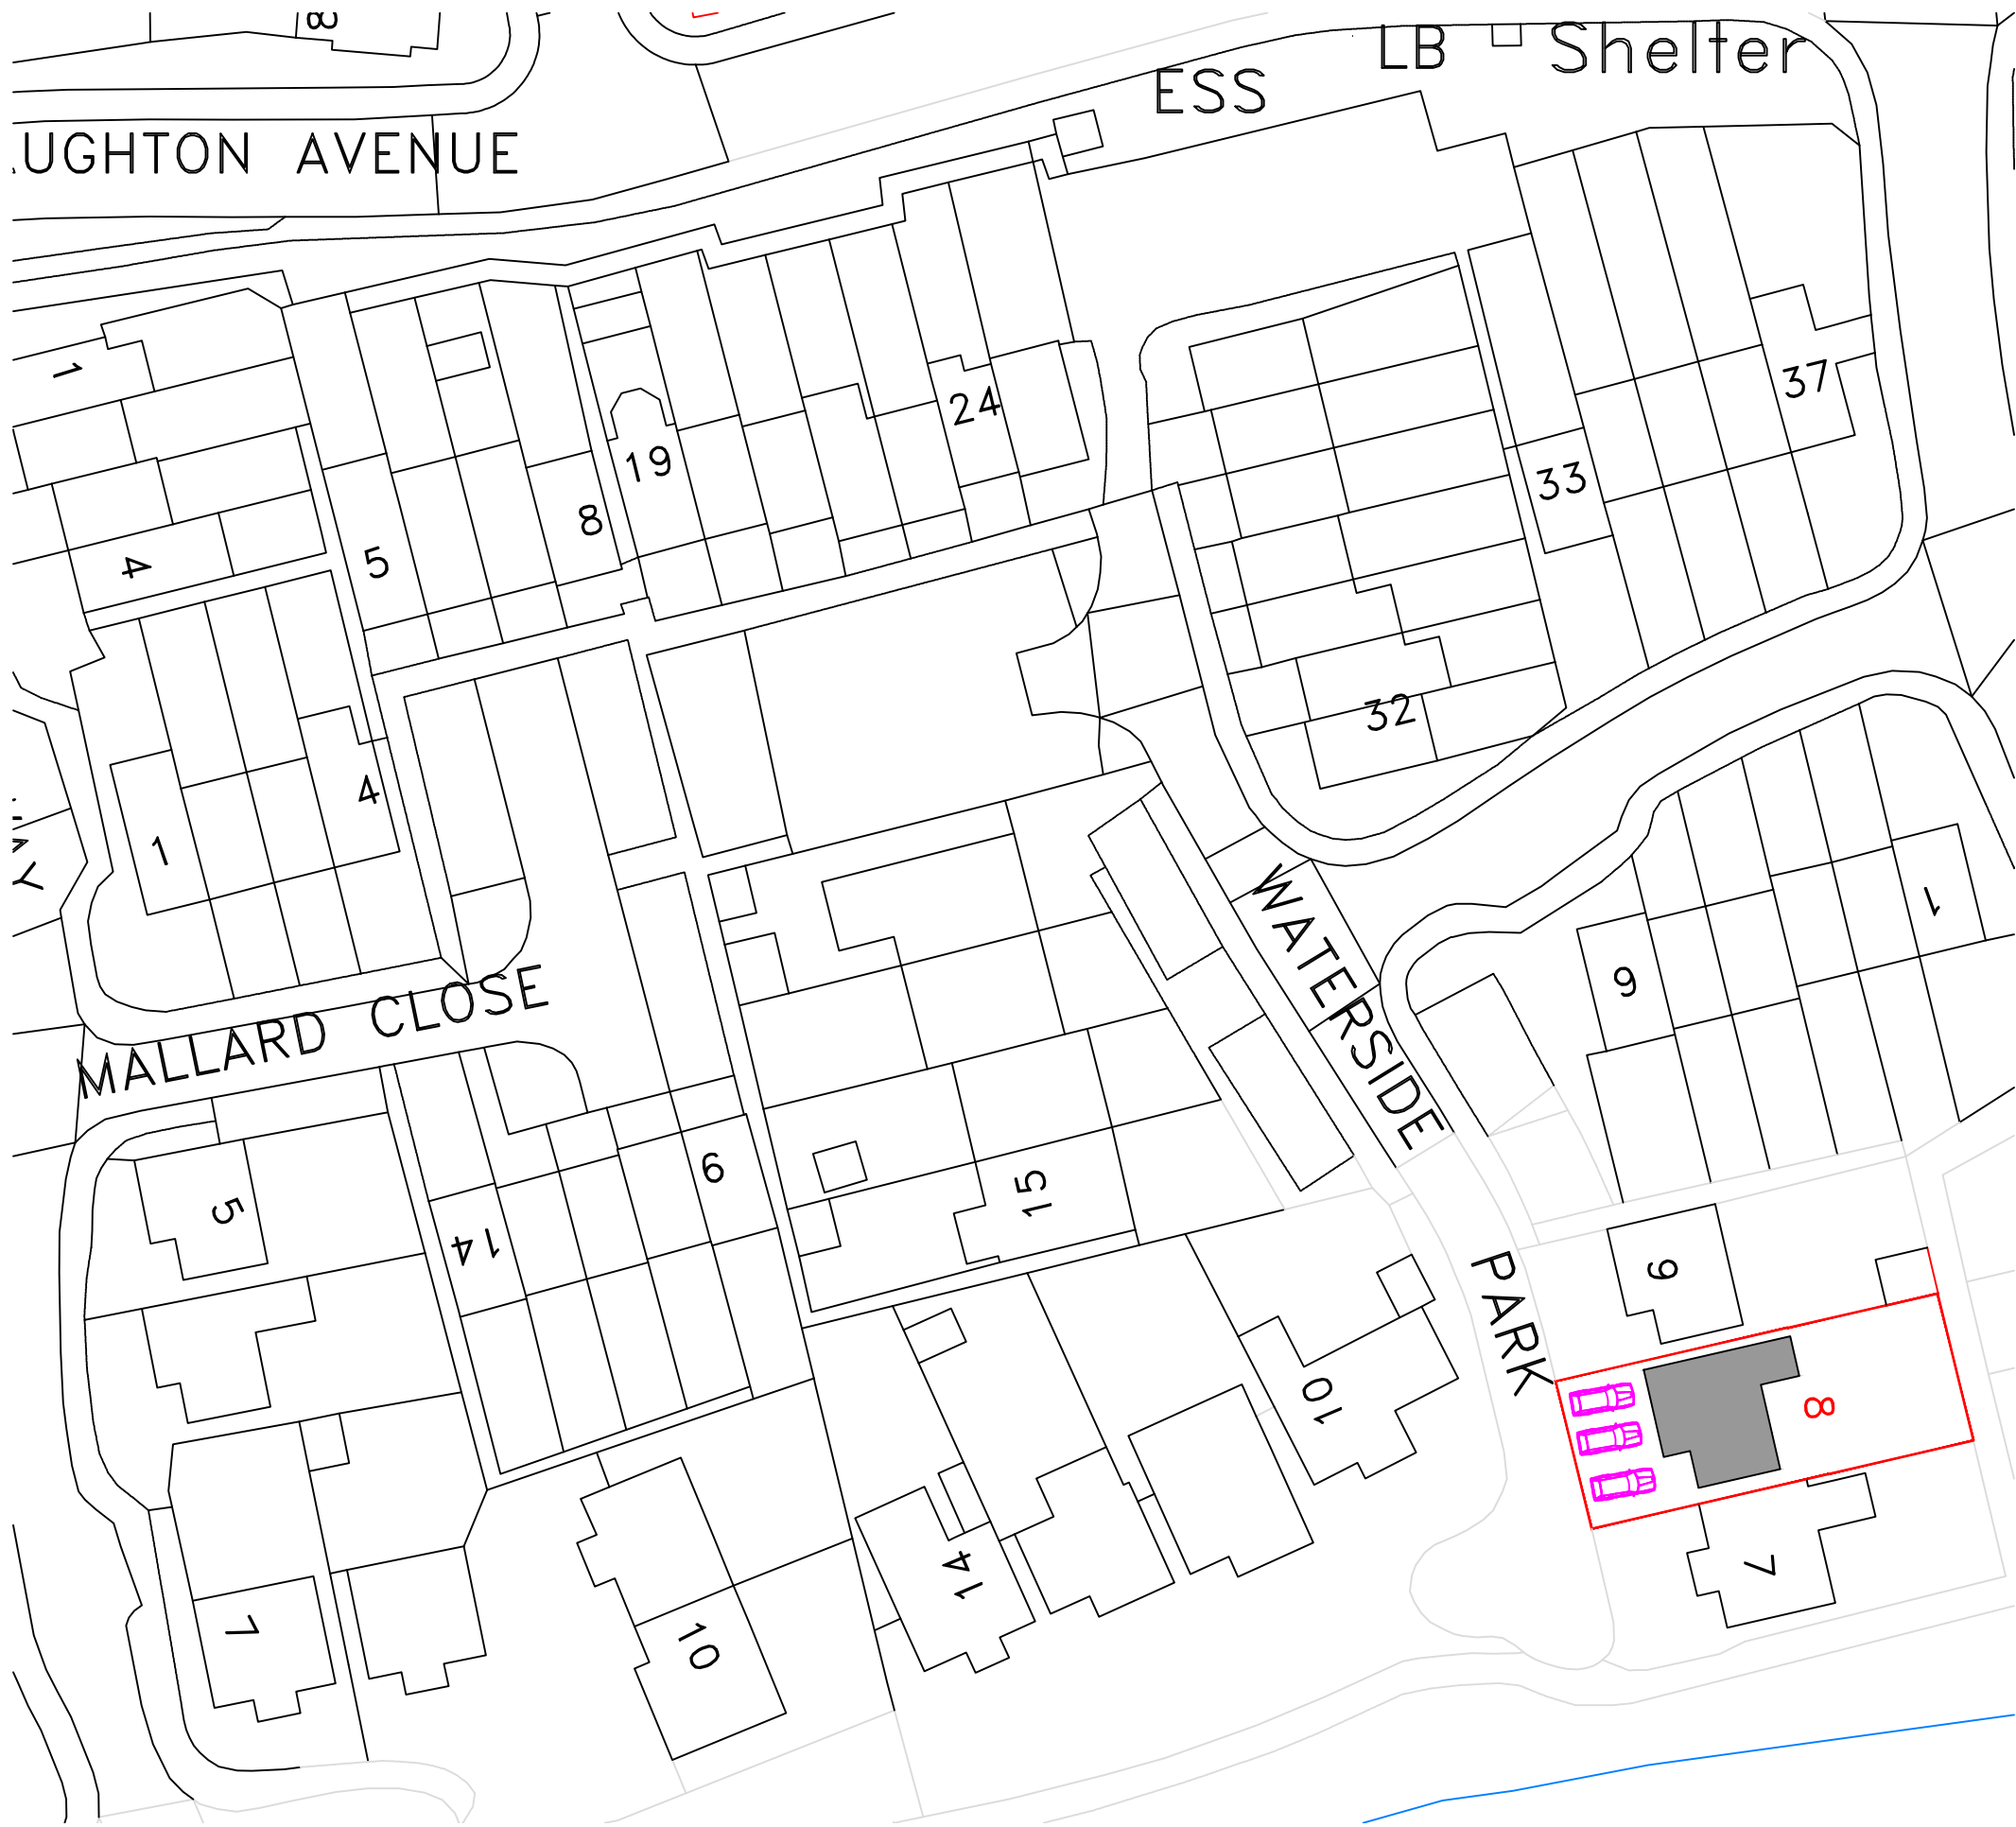
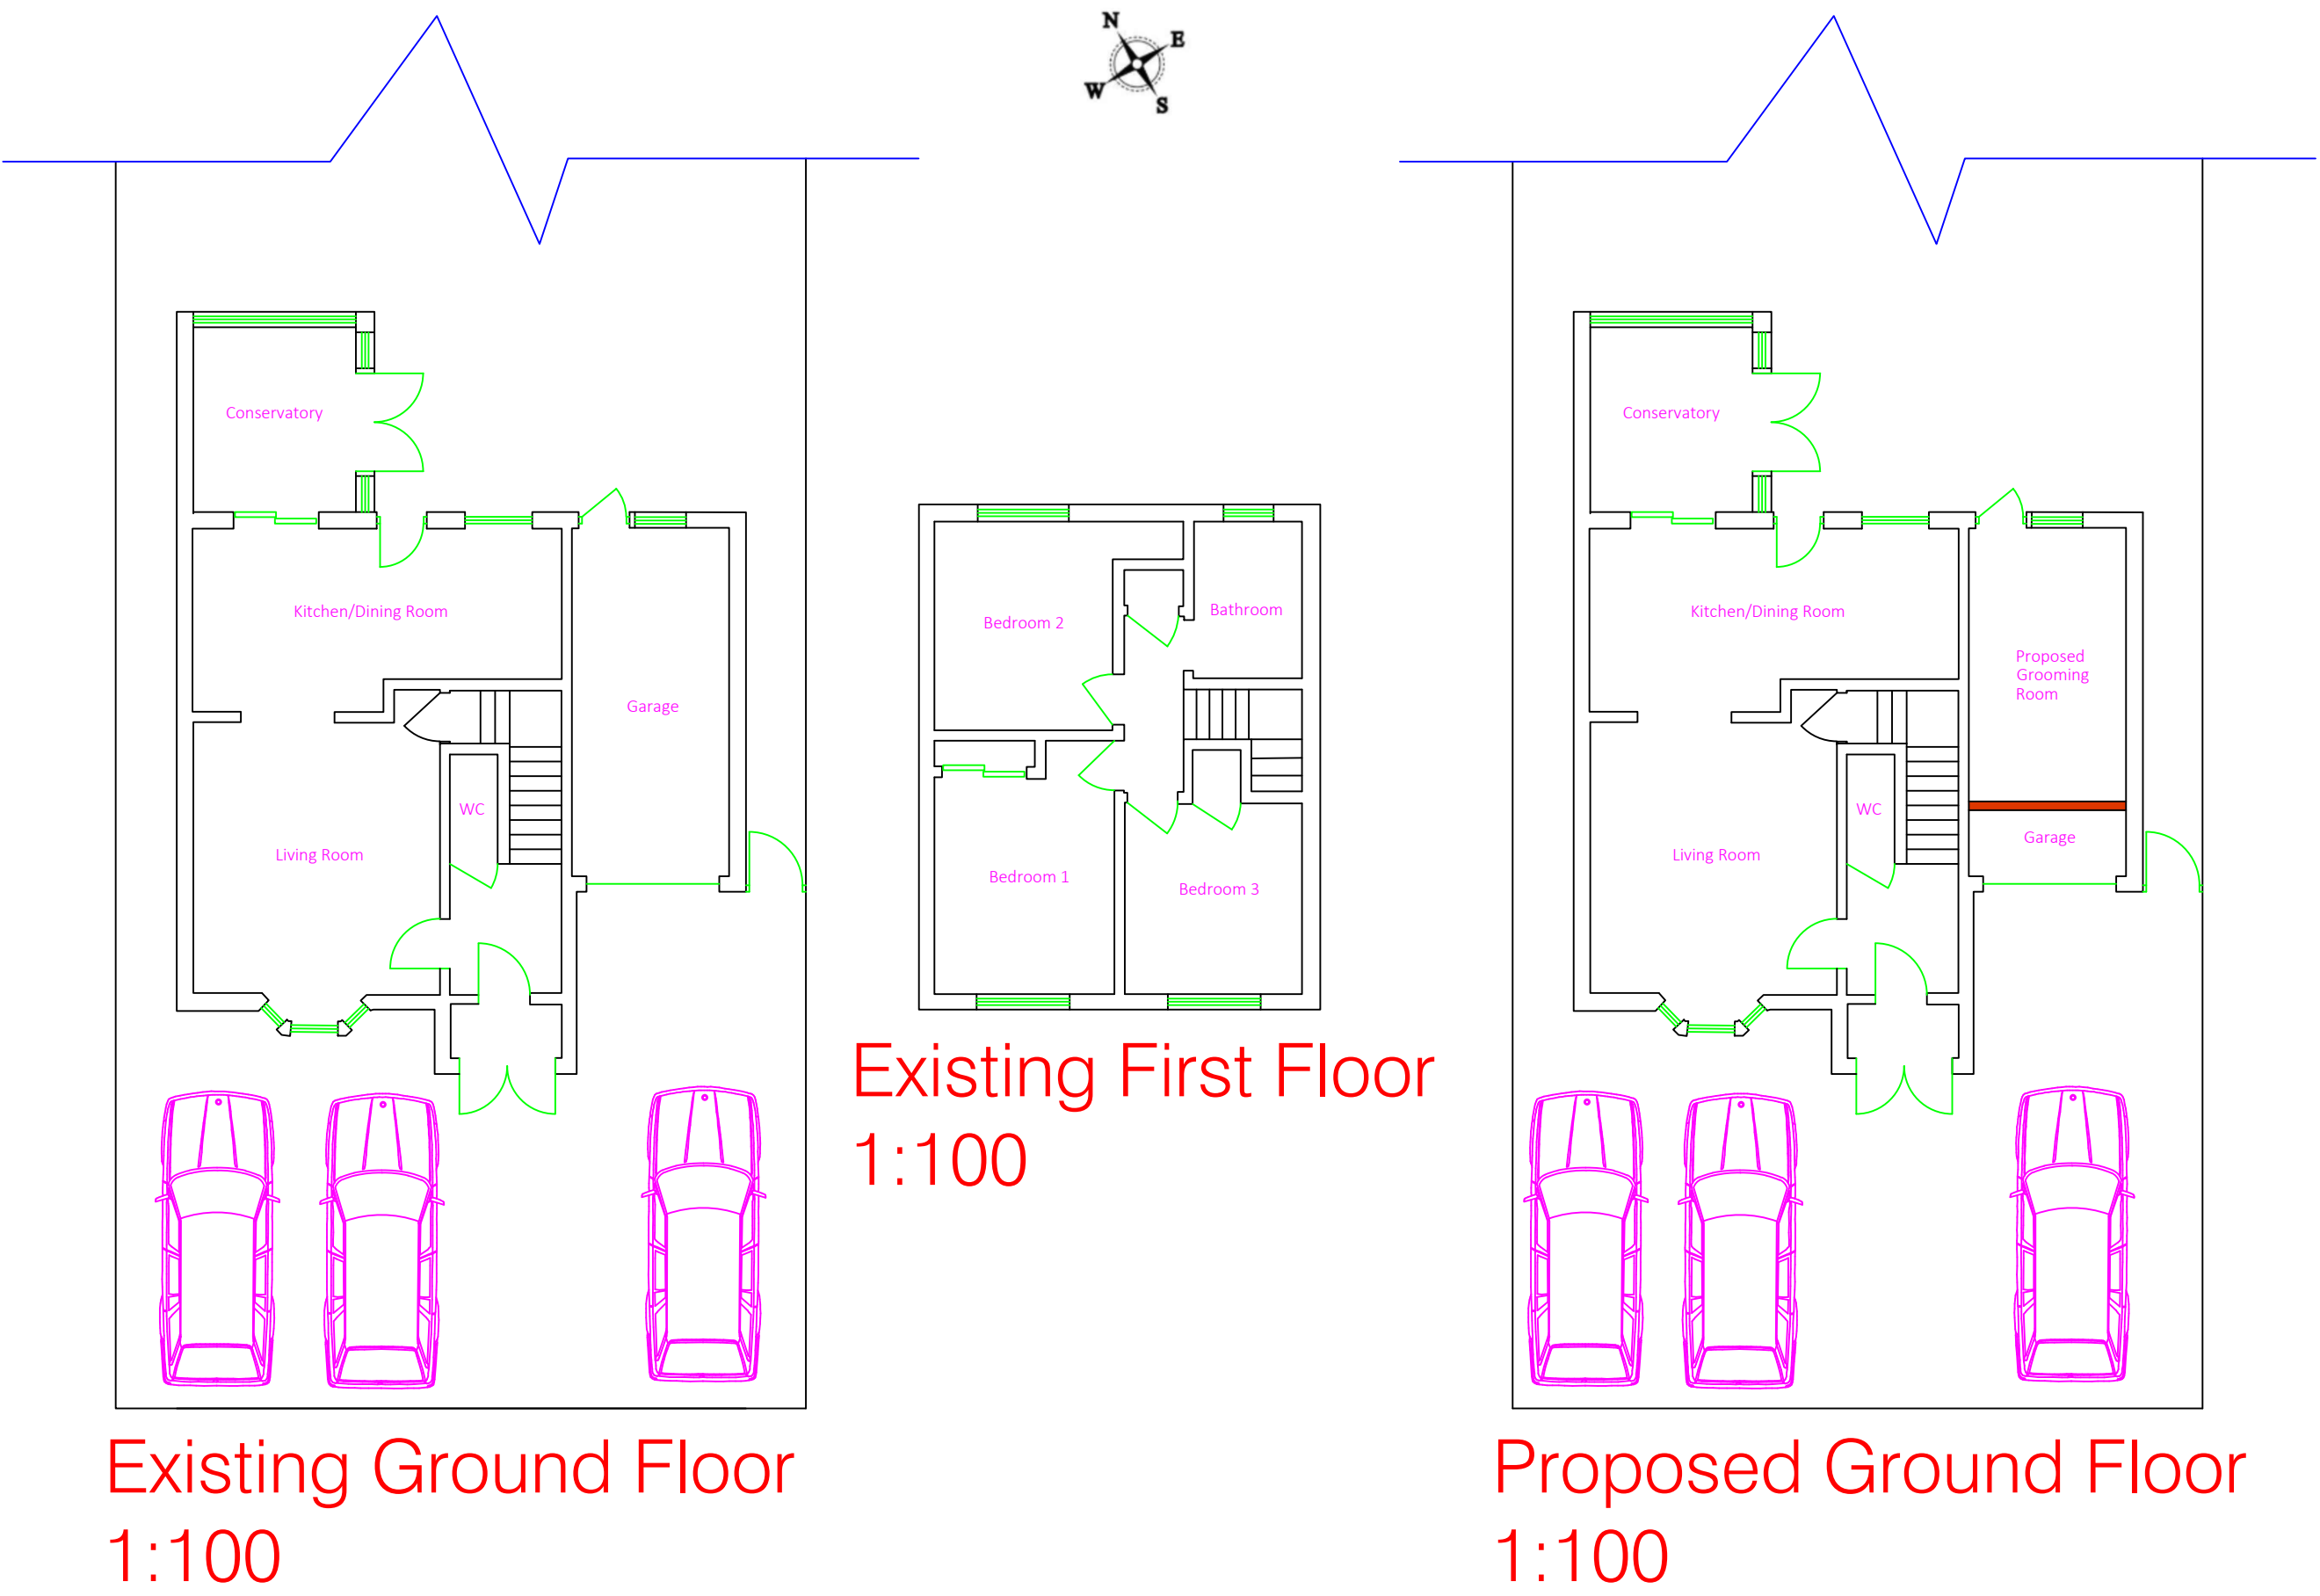


Change of Use from Internal Garage to Small Dog Grooming Room
8 Waterside Park
Devizes
Wiltshire
SN10 2TG

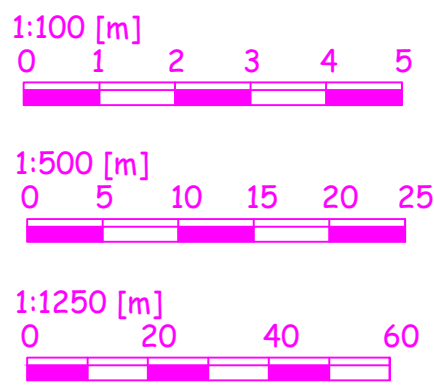

Existing and Proposed Block Plan
1:500

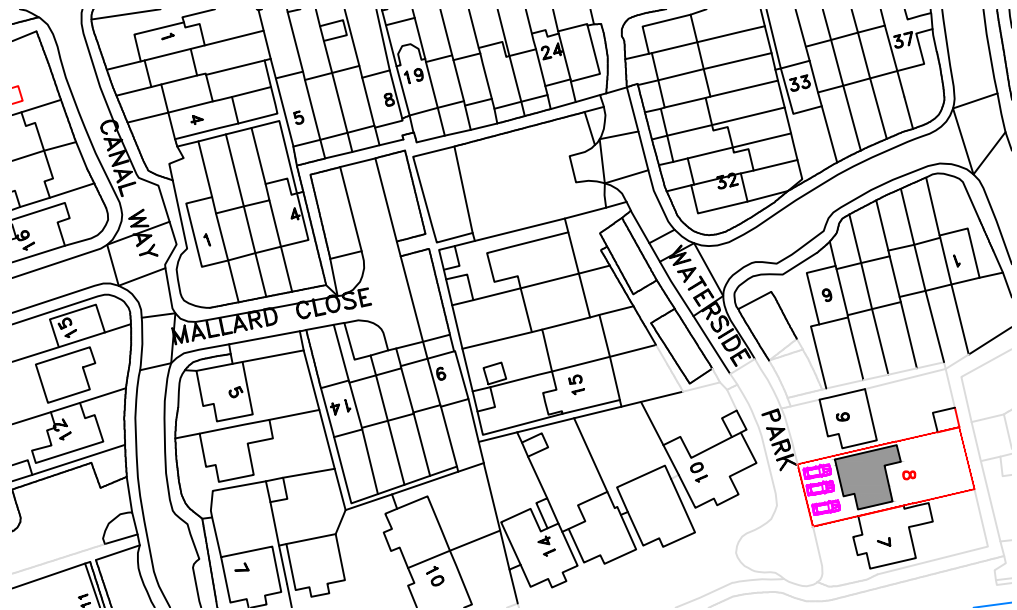

Existing and Proposed Location Plan
1:1250