


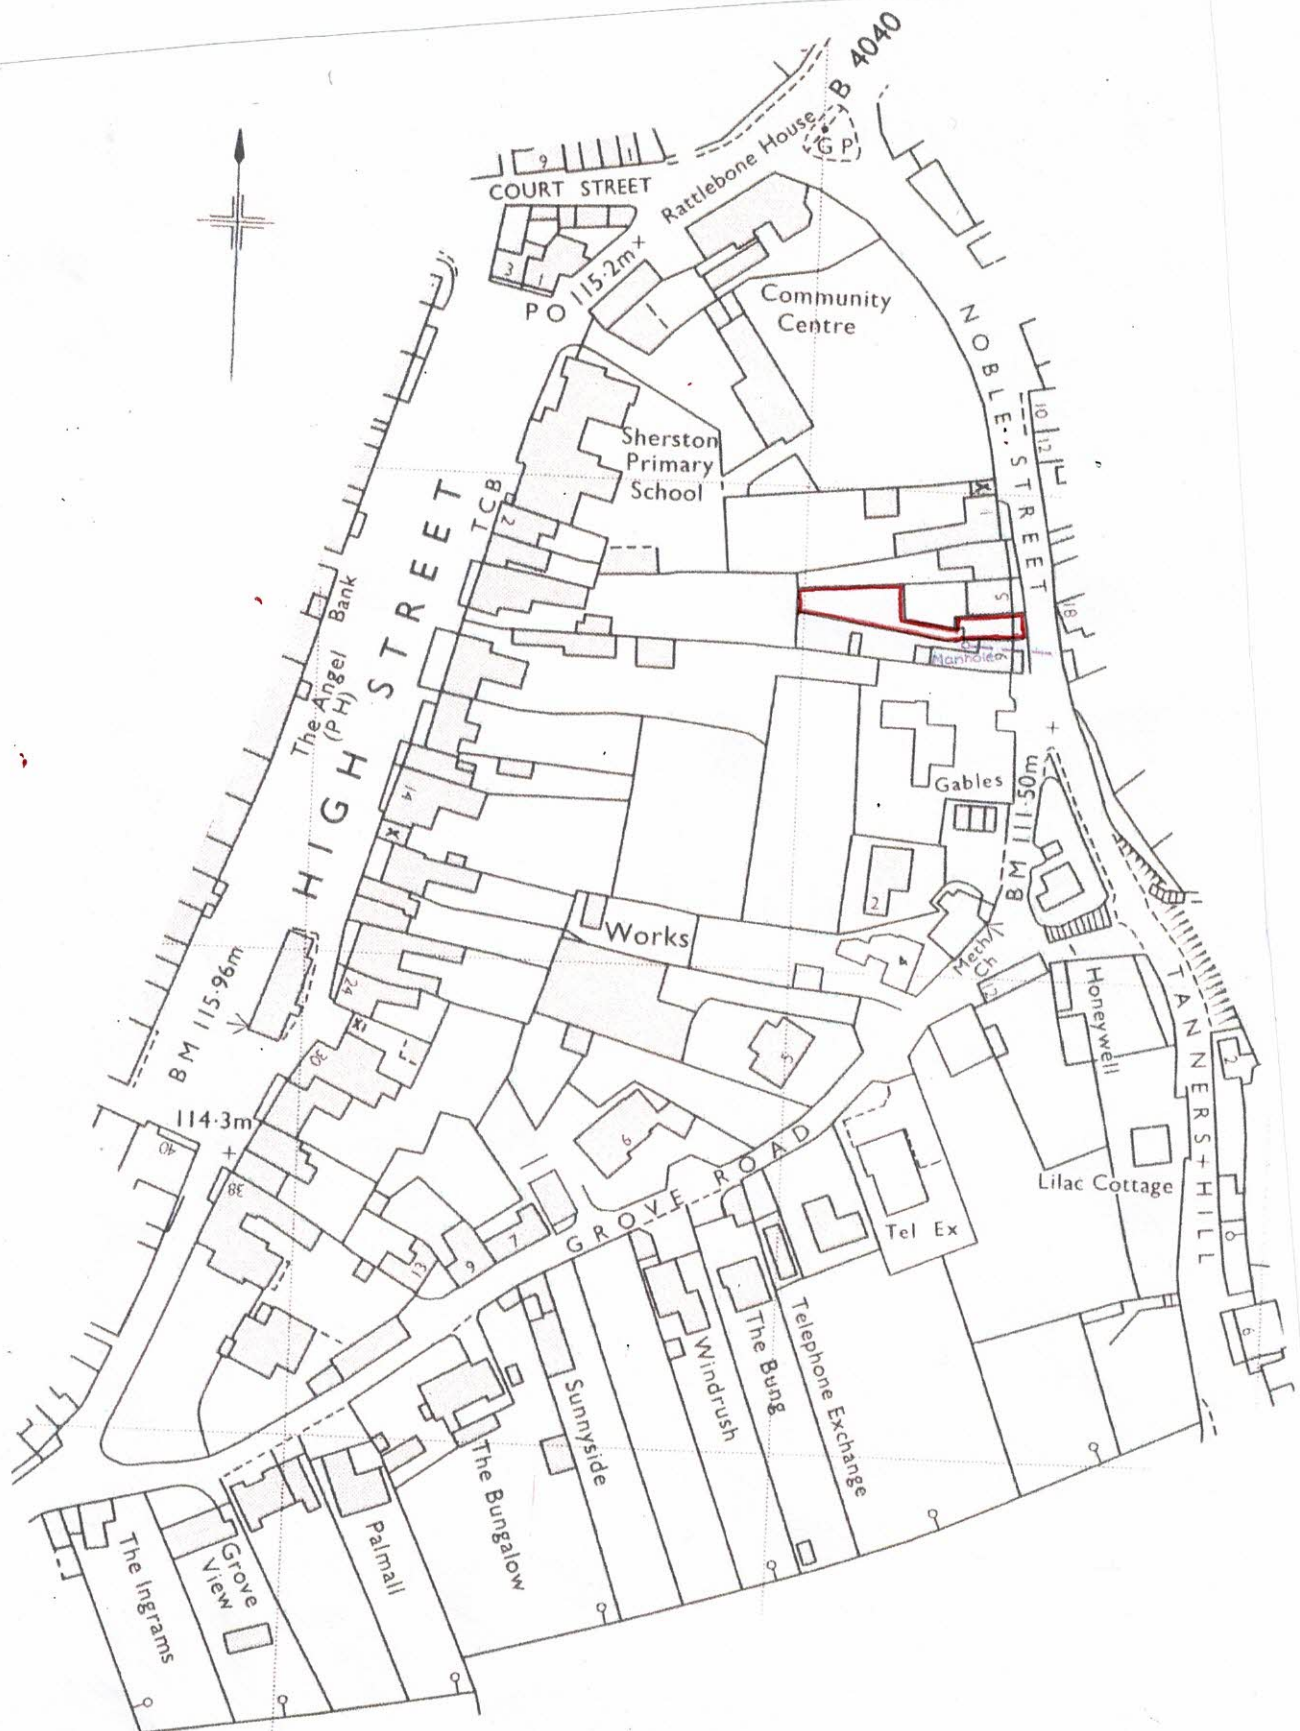

Revision Notes

Date

A	Survey drawings issued to clients	14.09.26

CHRIS DAVIES - ARCHITECT

Orchard Barn, Tickmorend, Horsley, Nailsworth. Glos GL6 0PE
Mob: 07825 702625 email: chris@chrisdaviesarchitect.co.uk

Drawing Title:	Site Location Plan		
Project Name:	No.7 Noble Street, Sherston, Wiltshire	Scale:	1:1250@A4
Drawing No:	NSSW-SUR-01-A	Date:	Sept 2026
Revision:	A		