



Sign Specialists

sign-specialists.co.uk

19 Oxleasow Road, East Moons Moat,
Redditch, B98 0RE

Telephone : 01527 504 250

Fax : 01527 504 251

enquiries@sign-specialists.co.uk

Colour reference

- Black
- Chrome
- White

Lighting

- See descriptions.

Customer

Sandown Kia
Southampton Road
Salisbury
Wiltshire
Sp1 2JS

Date drawn - 19.08.26

Designer - Jared L

Location - J:\Kia Motors (UK) Ltd

Job no - 159659 - Planning

Rev dates

B) -29.09.26 -

C) -

D) -

E) -

F) -

G) -

Rev dates

H) -

I) -

J) -

K) -

L) -


M) -

The designs, illustrations, and photography is the property of Sign Specialists Ltd. The contents are confidential, any form of reproduction, copying, disclosure, modification or distribution without prior written consent is strictly prohibited. Colours and typefaces on drawings may be representative only please refer to the specifications. Visuals shown are artists impressions only and must not be taken as an exact representation of the completed signage on site.




Existing Elevations

Drawing to be viewed/printed at A3

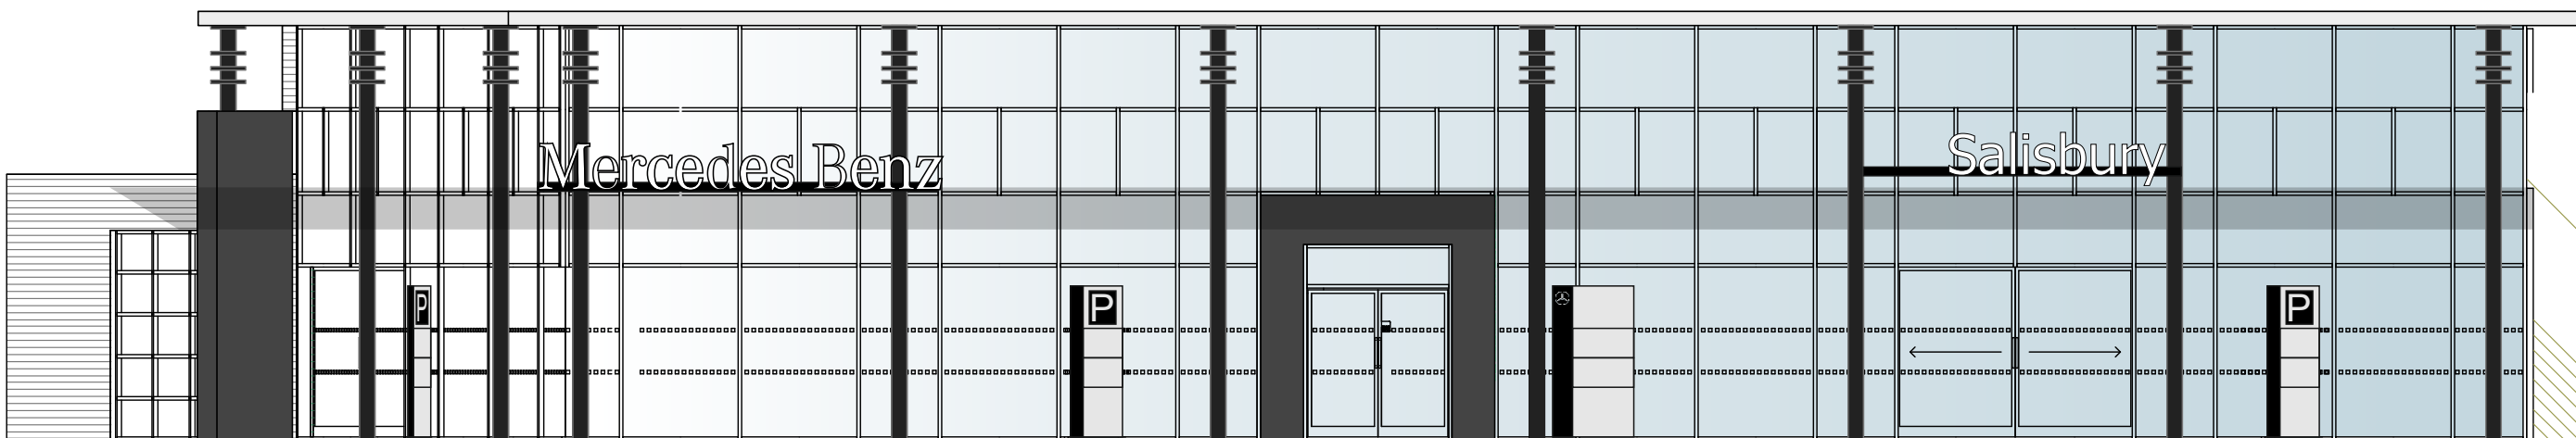

ELEVATION A

Proposed Front elevation - 1:100 at A3

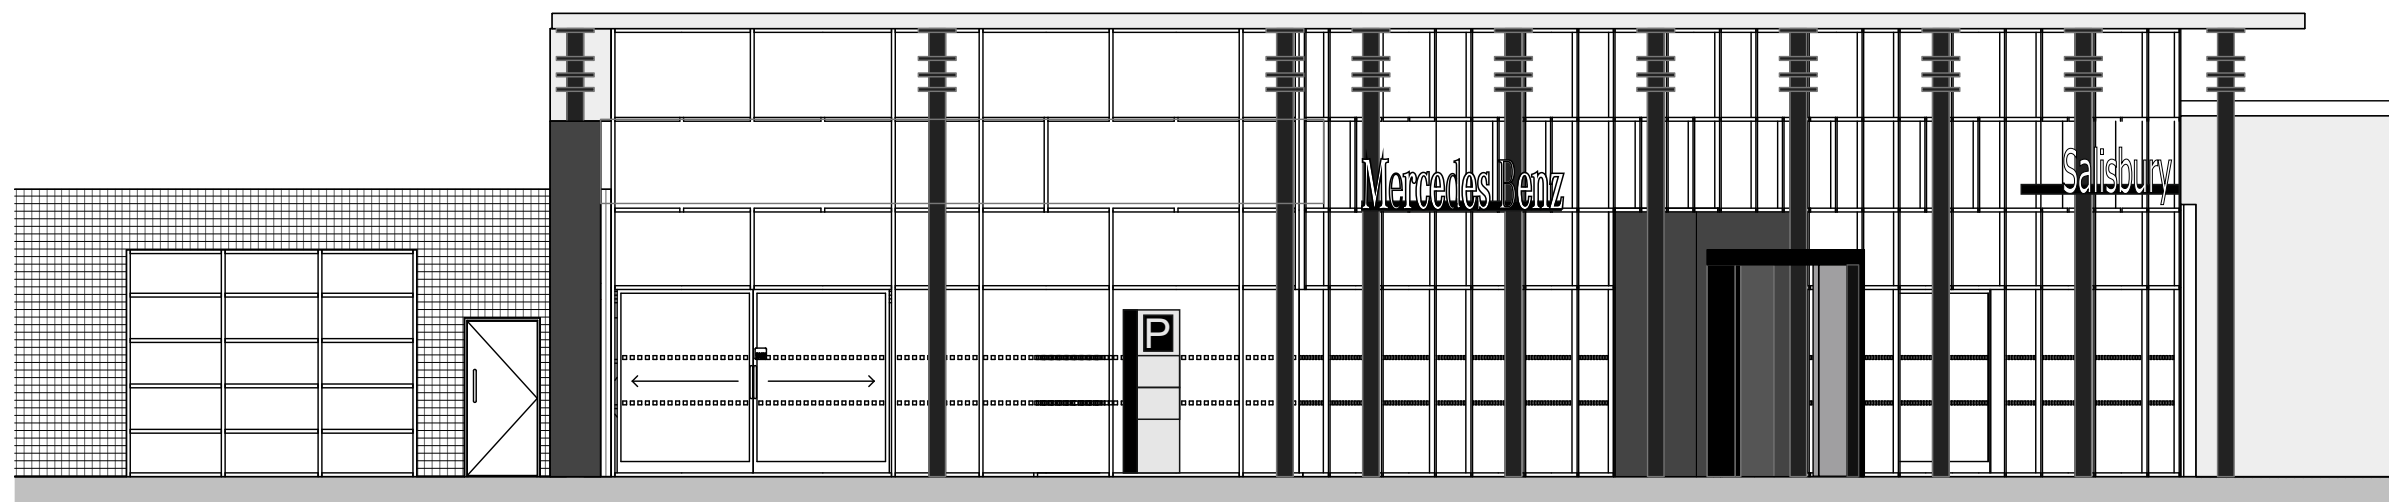

ELEVATION B

Proposed Side elevation - 1:100 at A3

