
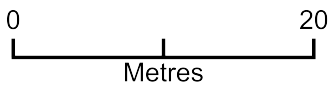


160 BROOK DRIVE CORSHAM

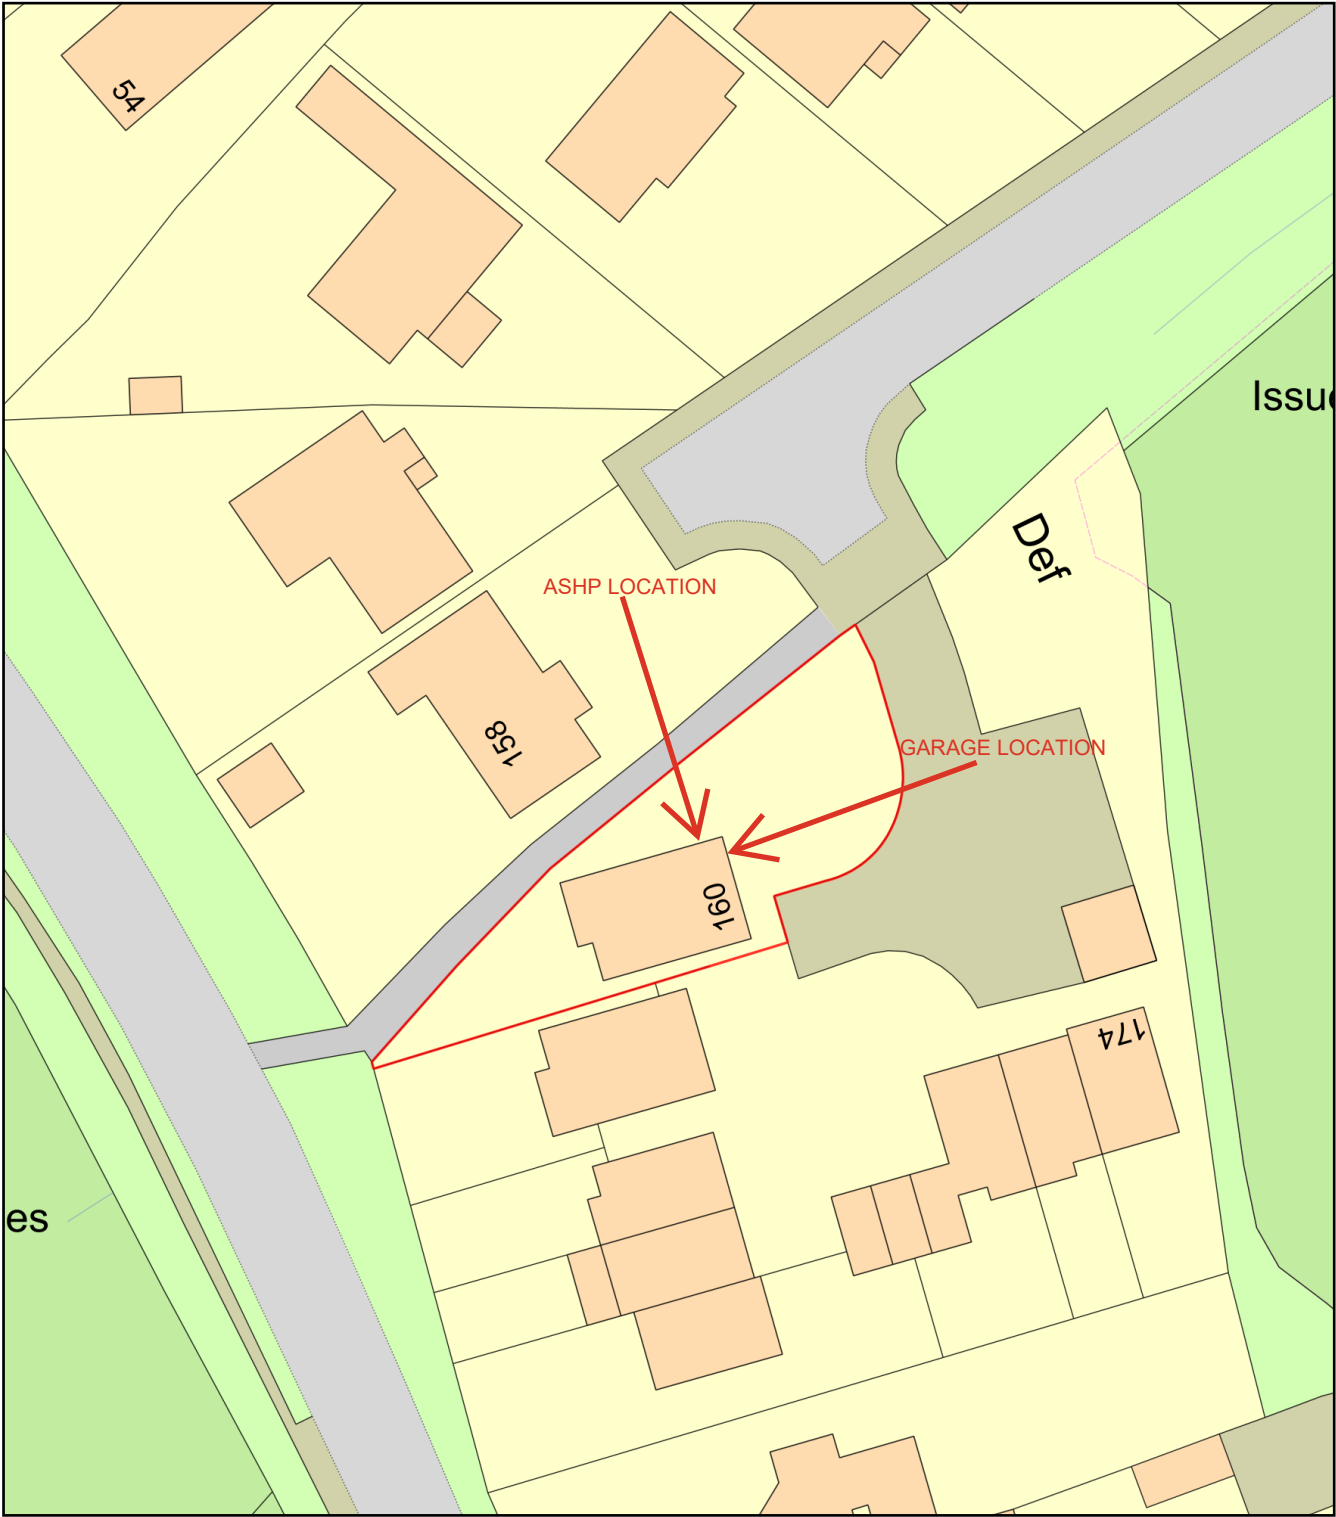

Plan Produced for: DWG PLANS COTSWOLDS LTD

Date Produced: 23 Sep 2026

Plan Reference Number: TQRQM26266195037107

Scale: 1:500 @ A4