


SITE PLAN inc. PARKING (existing + proposed)

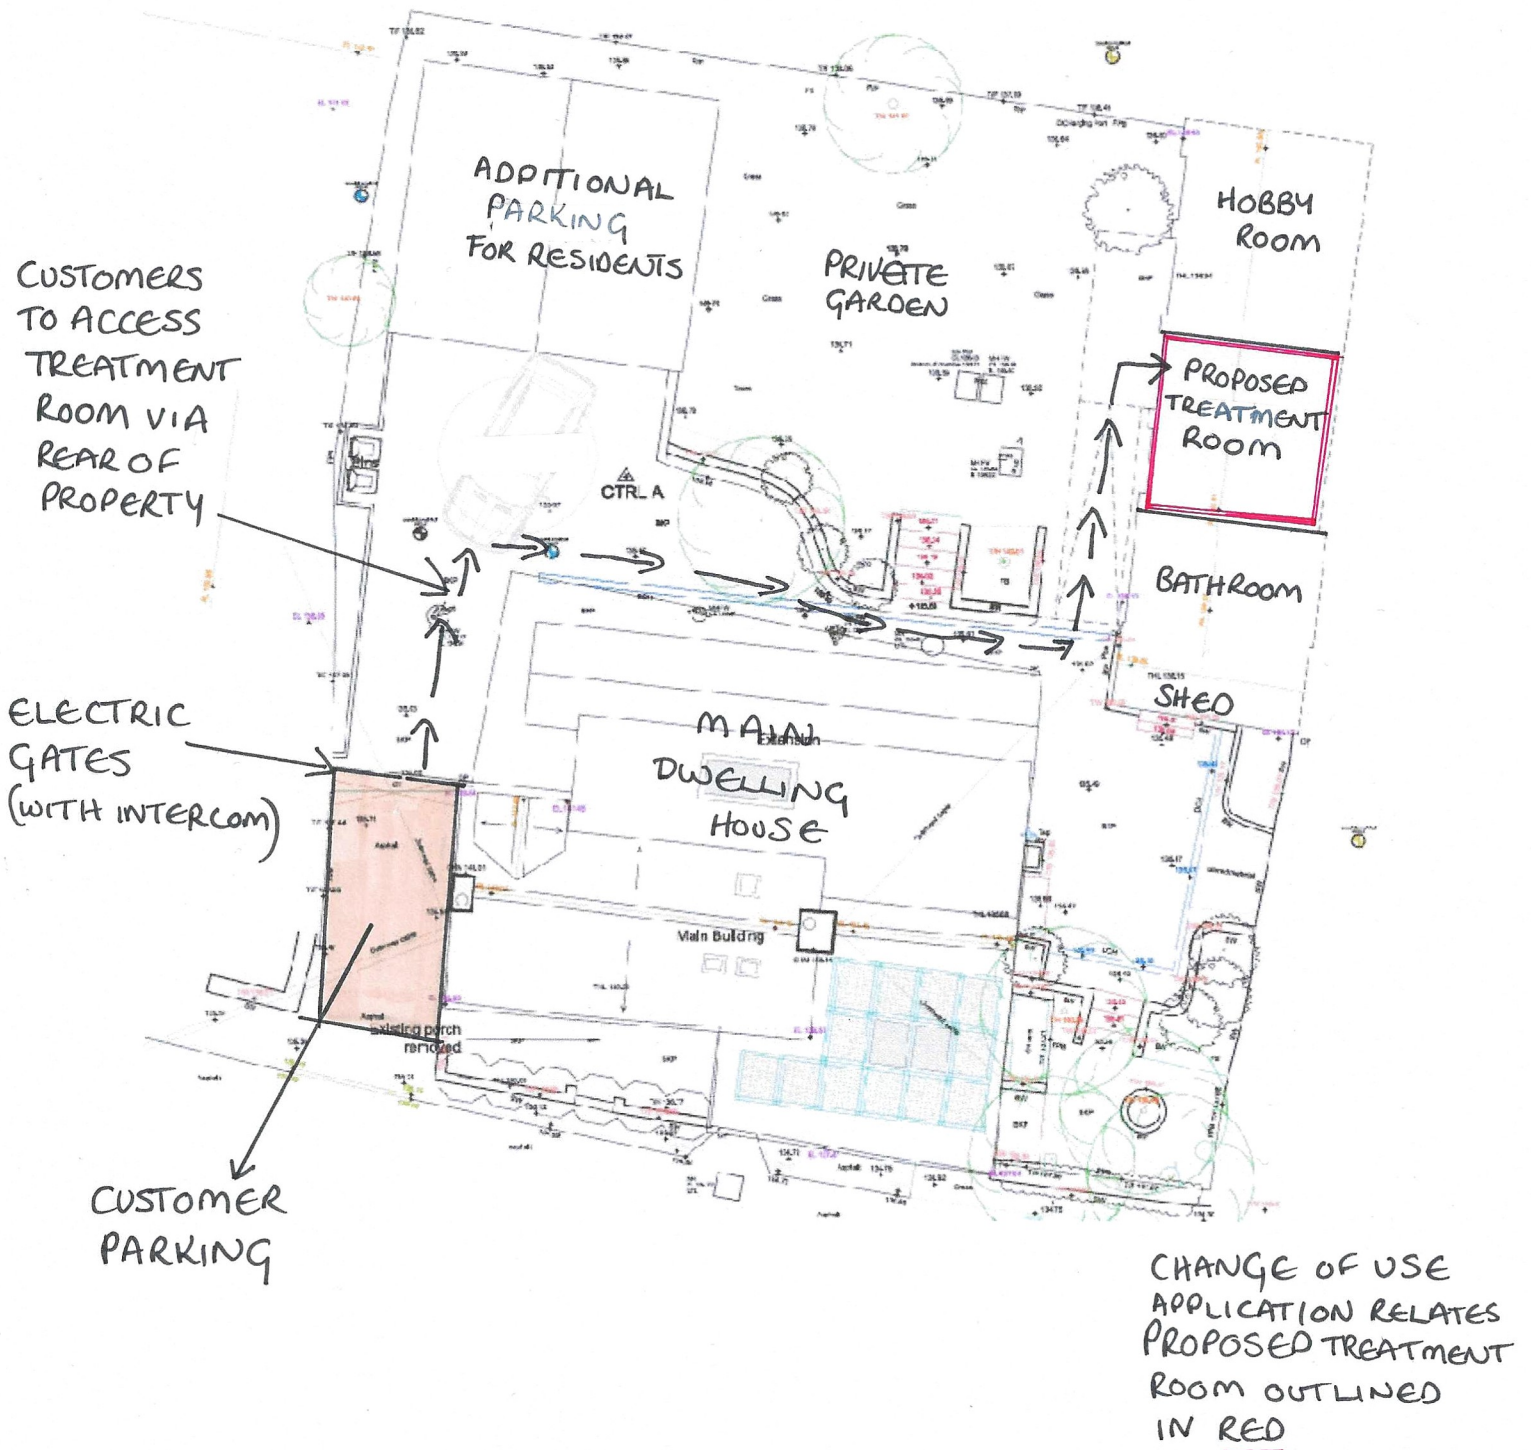

NOT TO SCALE