



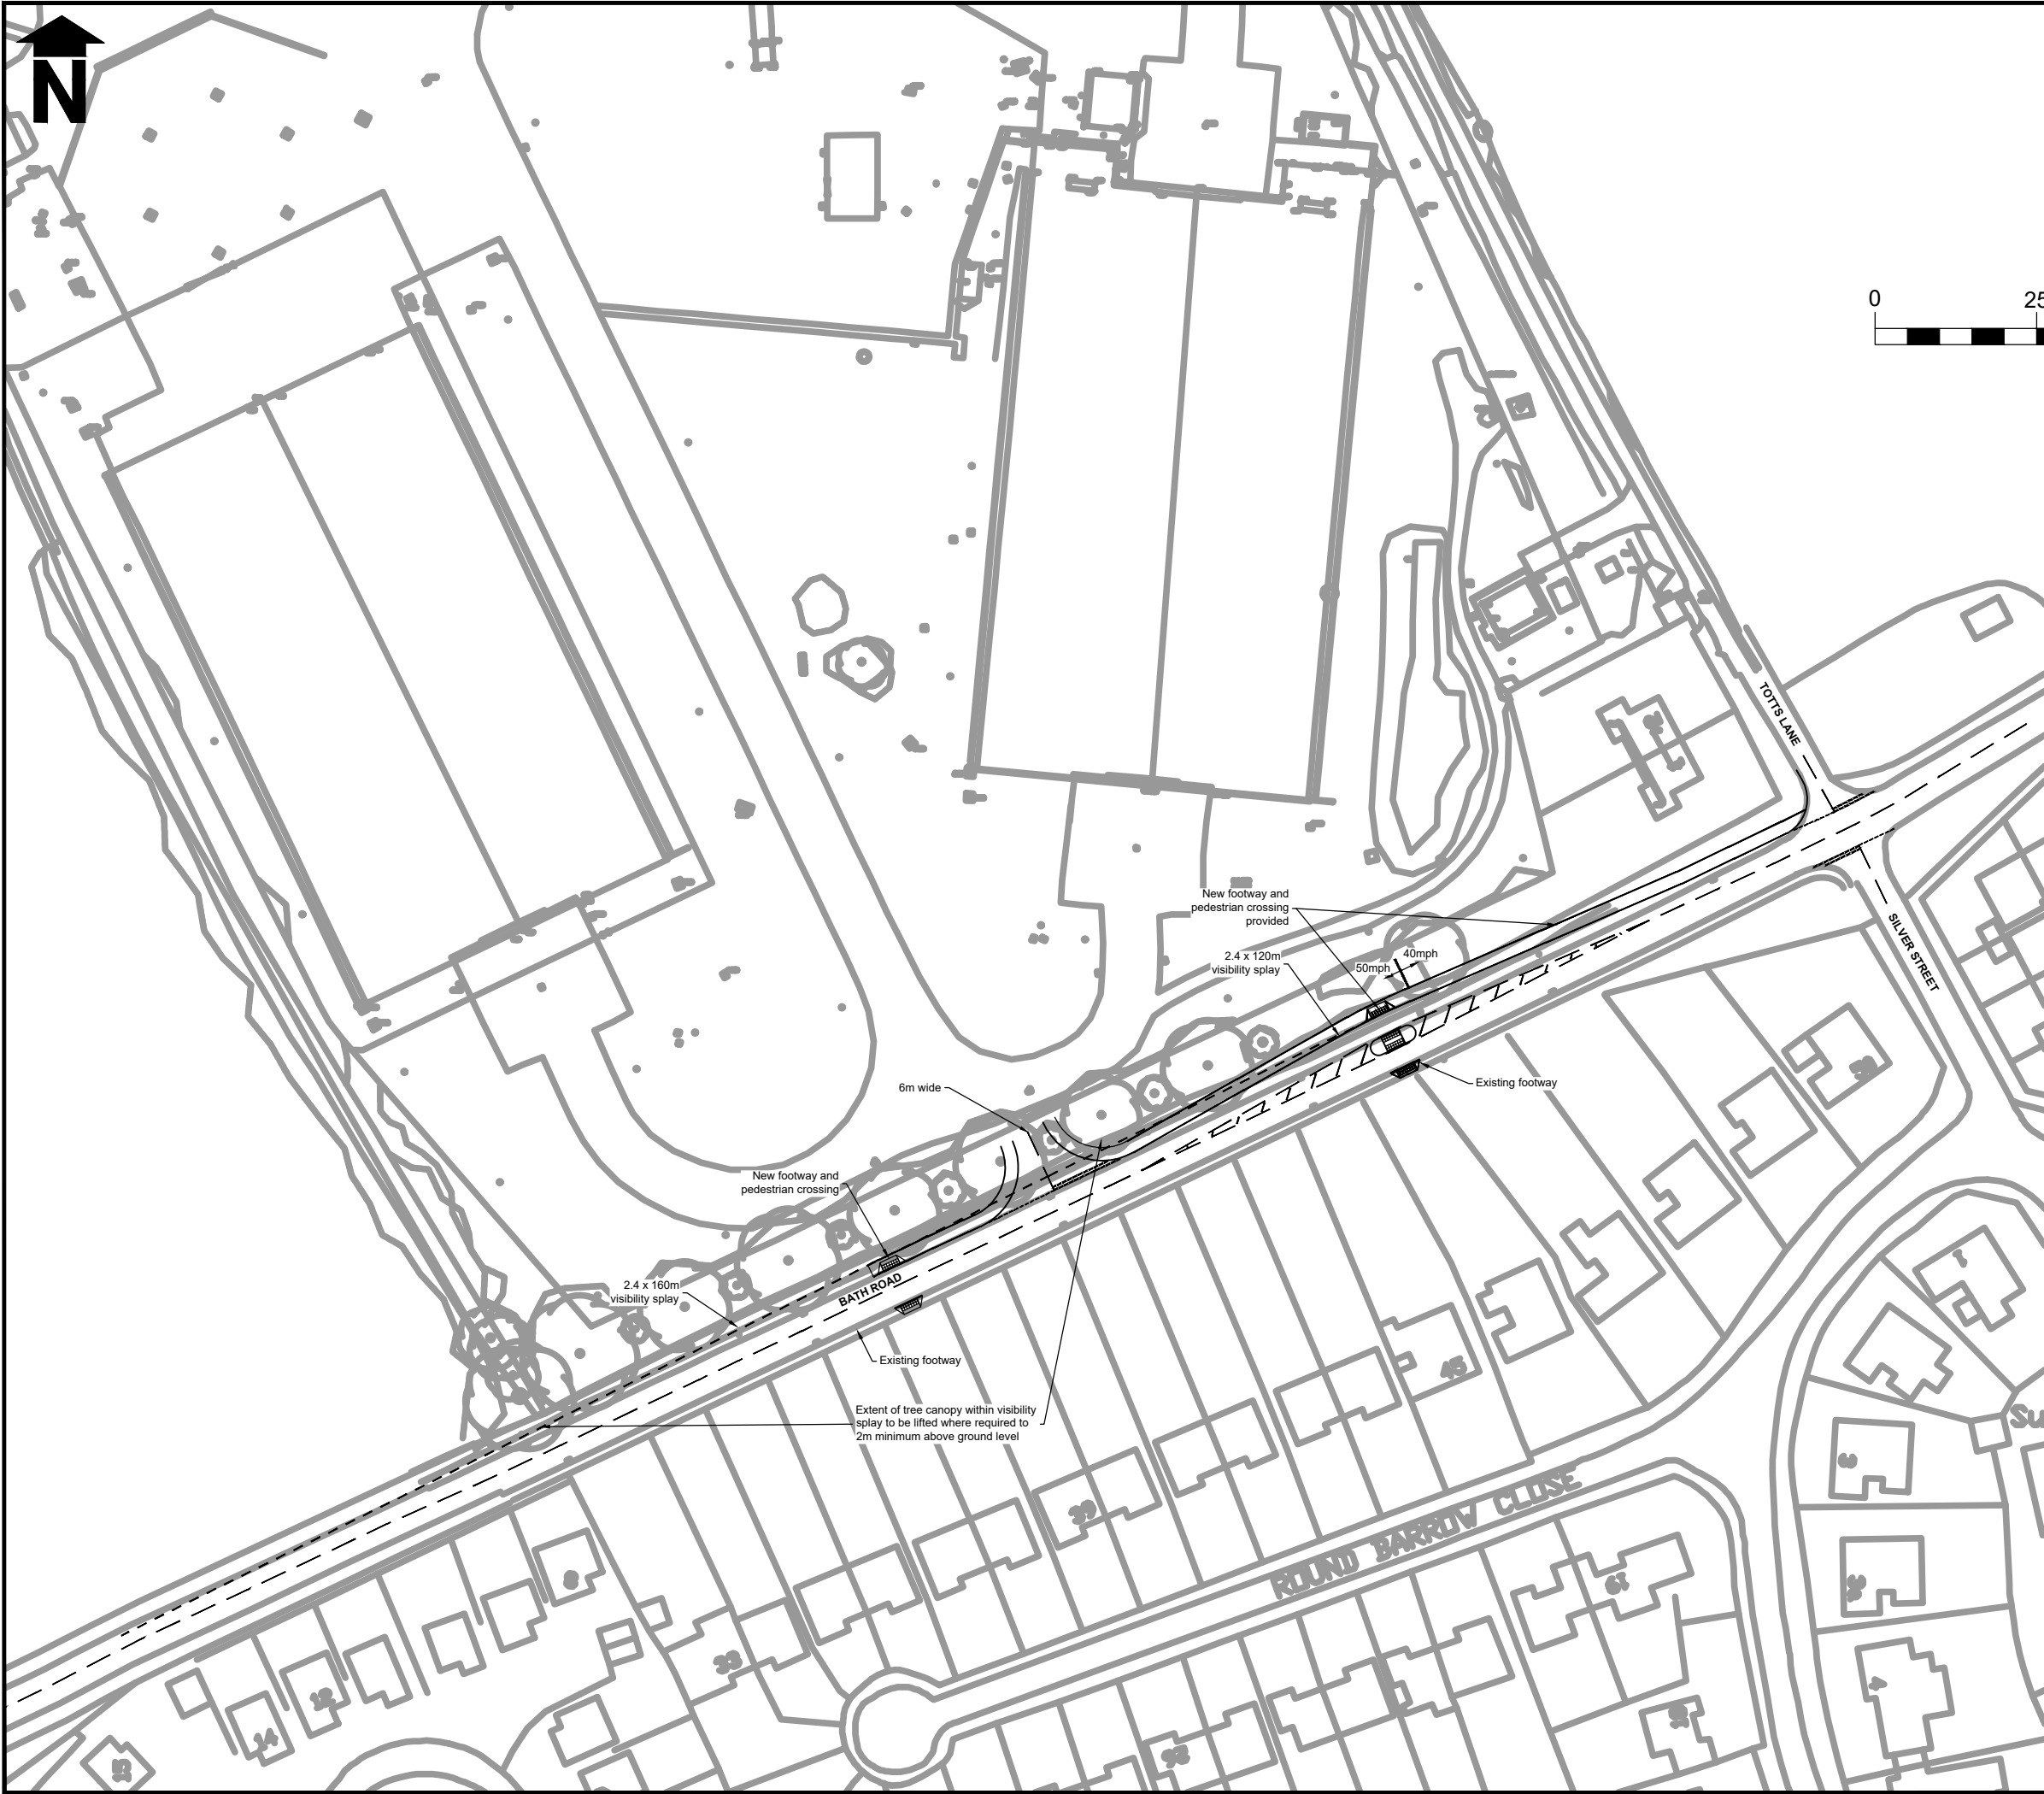

NOTES

- 1 Based on BBA ARCHITECTS drawing no. 3746-Proving Layout dated 04.06.2026, received on 05.06.2026

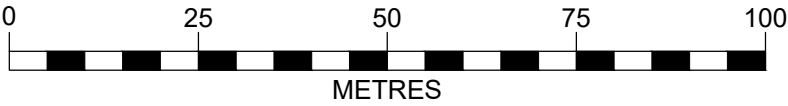

pep

Peter Evans Partnership
Transport Planning & Highway Consultants
Client
TOLLADINE ESTATES LTD

Job
COLERNE AIRFIELD, COLERNEX

Drawing Title
PROPOSED SITE ACCESS AND
IMPROVEMENTS TO BATH ROAD

Scale @ A3	Date	Drawn by	Checked by
1:1,000	05.06.2026	ADS	AJK
Drawing Number	Issue Status		
2169.14_R1			