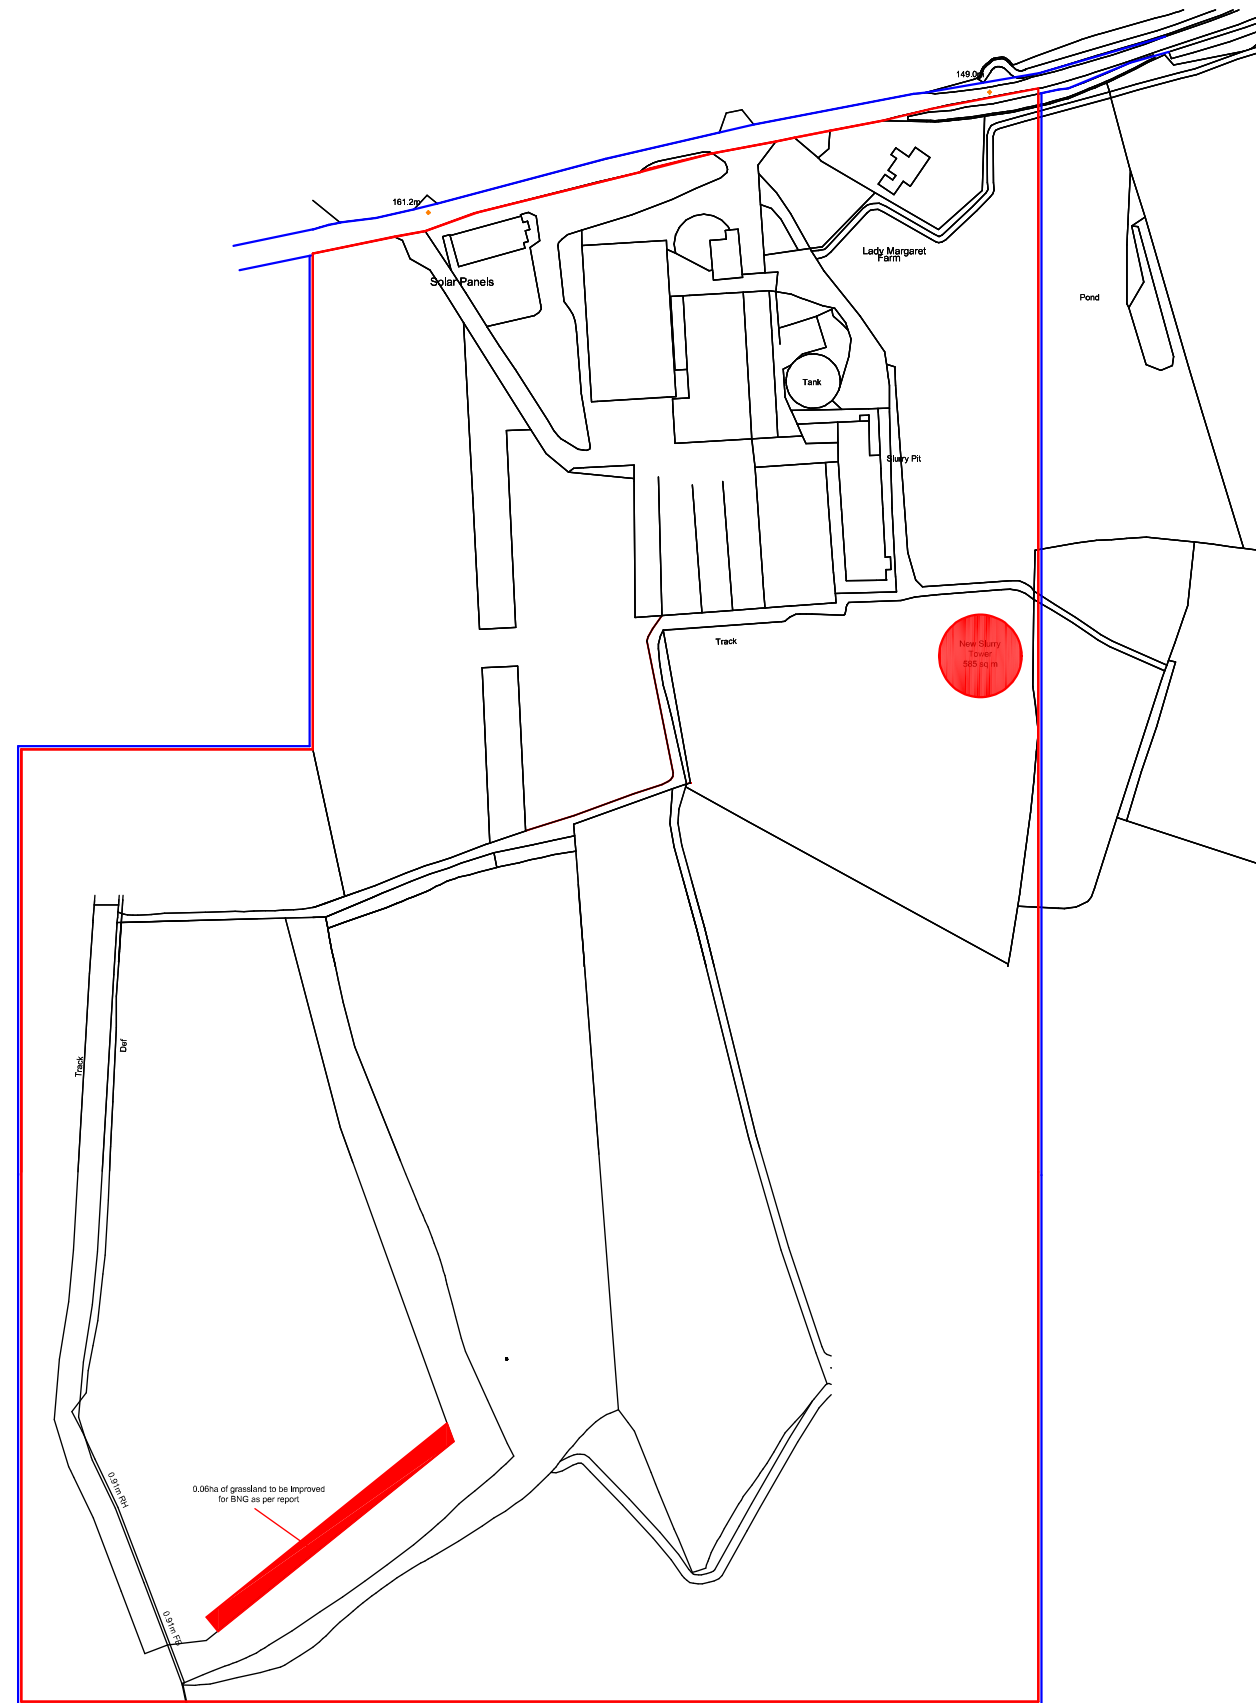


Mapping contents © Crown copyright and database rights 2025 Ordnance Survey 100035207

Client R C Butler & Son  
Job East Wick Farm  
Drawing Location Plan  
Reference SC1247 01

Scale 1:2500  
@A3  
Date June 2025  
Rev 02 18.06.25

*Singleton & Co.*  
31 Cadley, Marlborough, Wiltshire SN8 4NE  
Tel: 01672 514241 | Mob: 07775 562053  
info@singletonandco.co.uk