


PROPOSED BLOCK PLAN 1:500

7 Broadacres

SN4 7RP

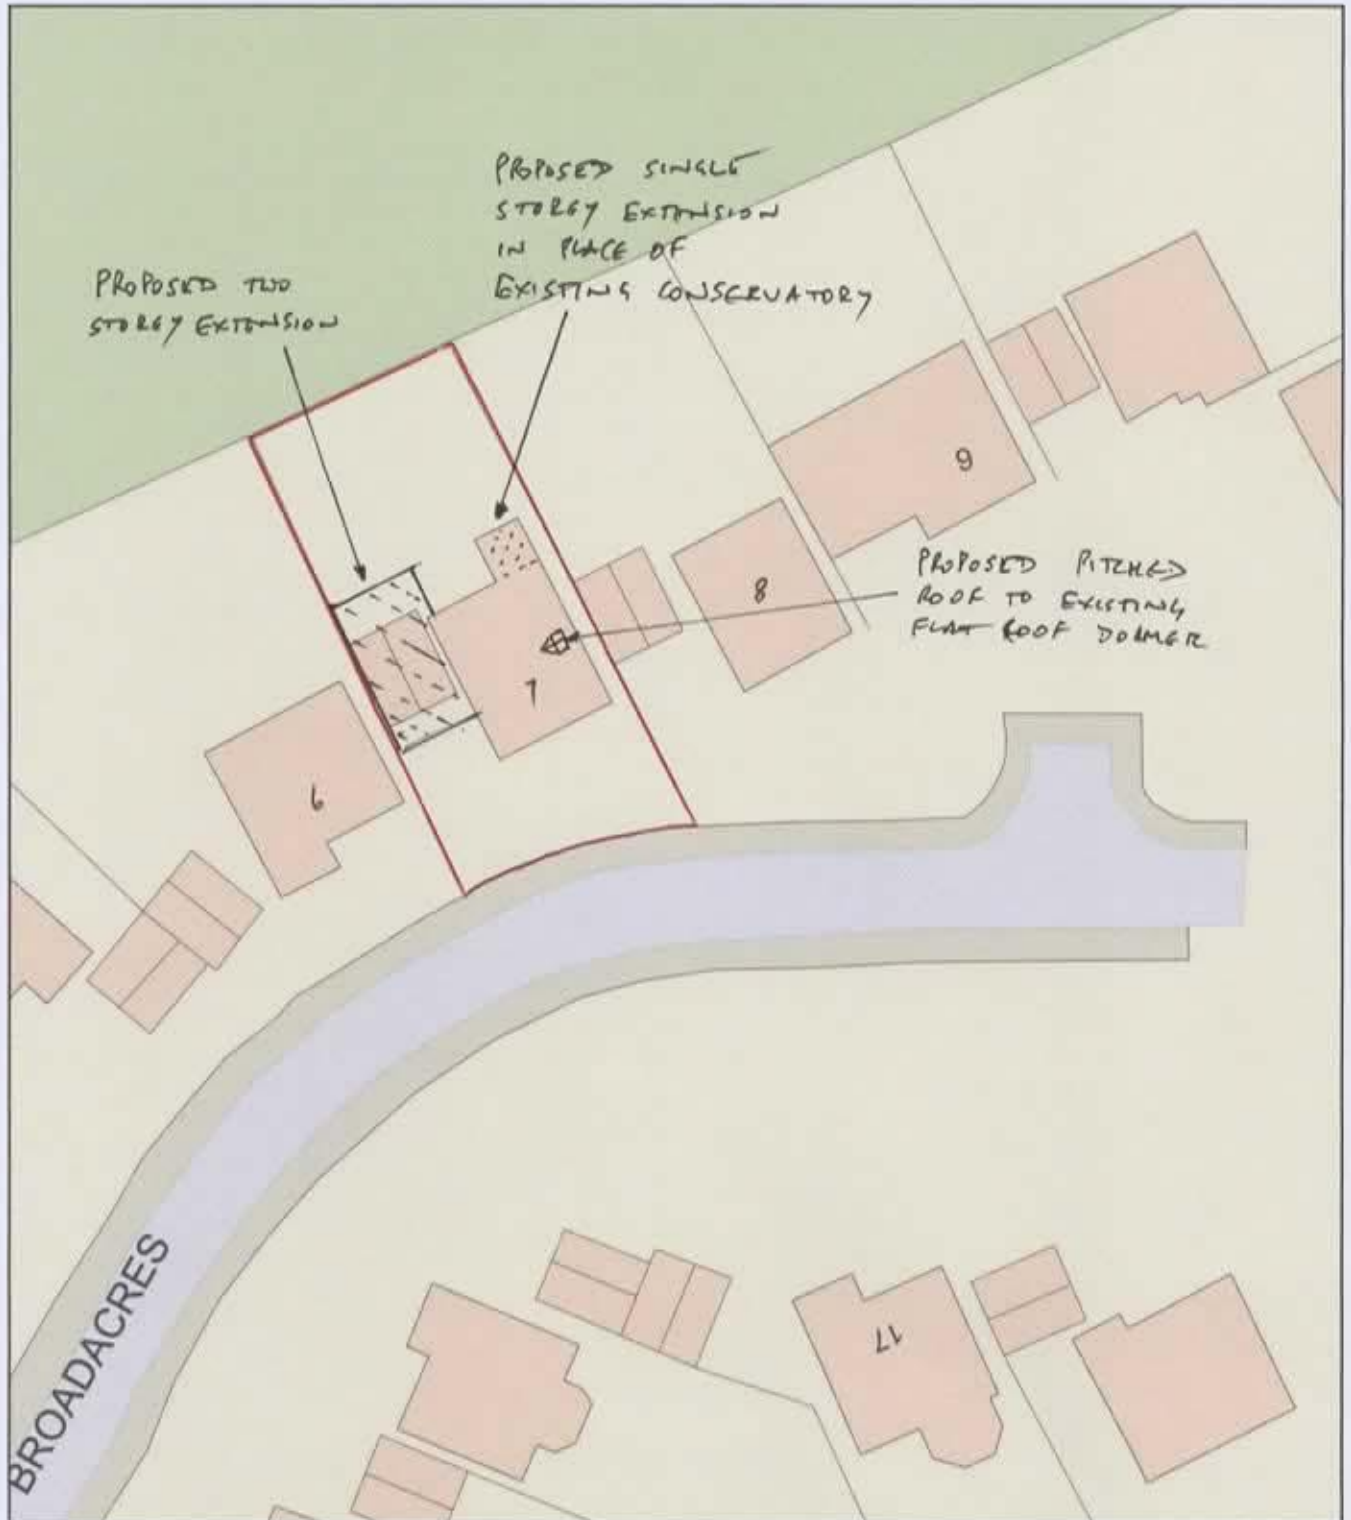

0 20
Metres



Plan Produced for: R Keech

Date Produced: 22 Sep 2026

Plan Reference Number: TQRQM26265163543450

Scale: 1:500 @ A4