




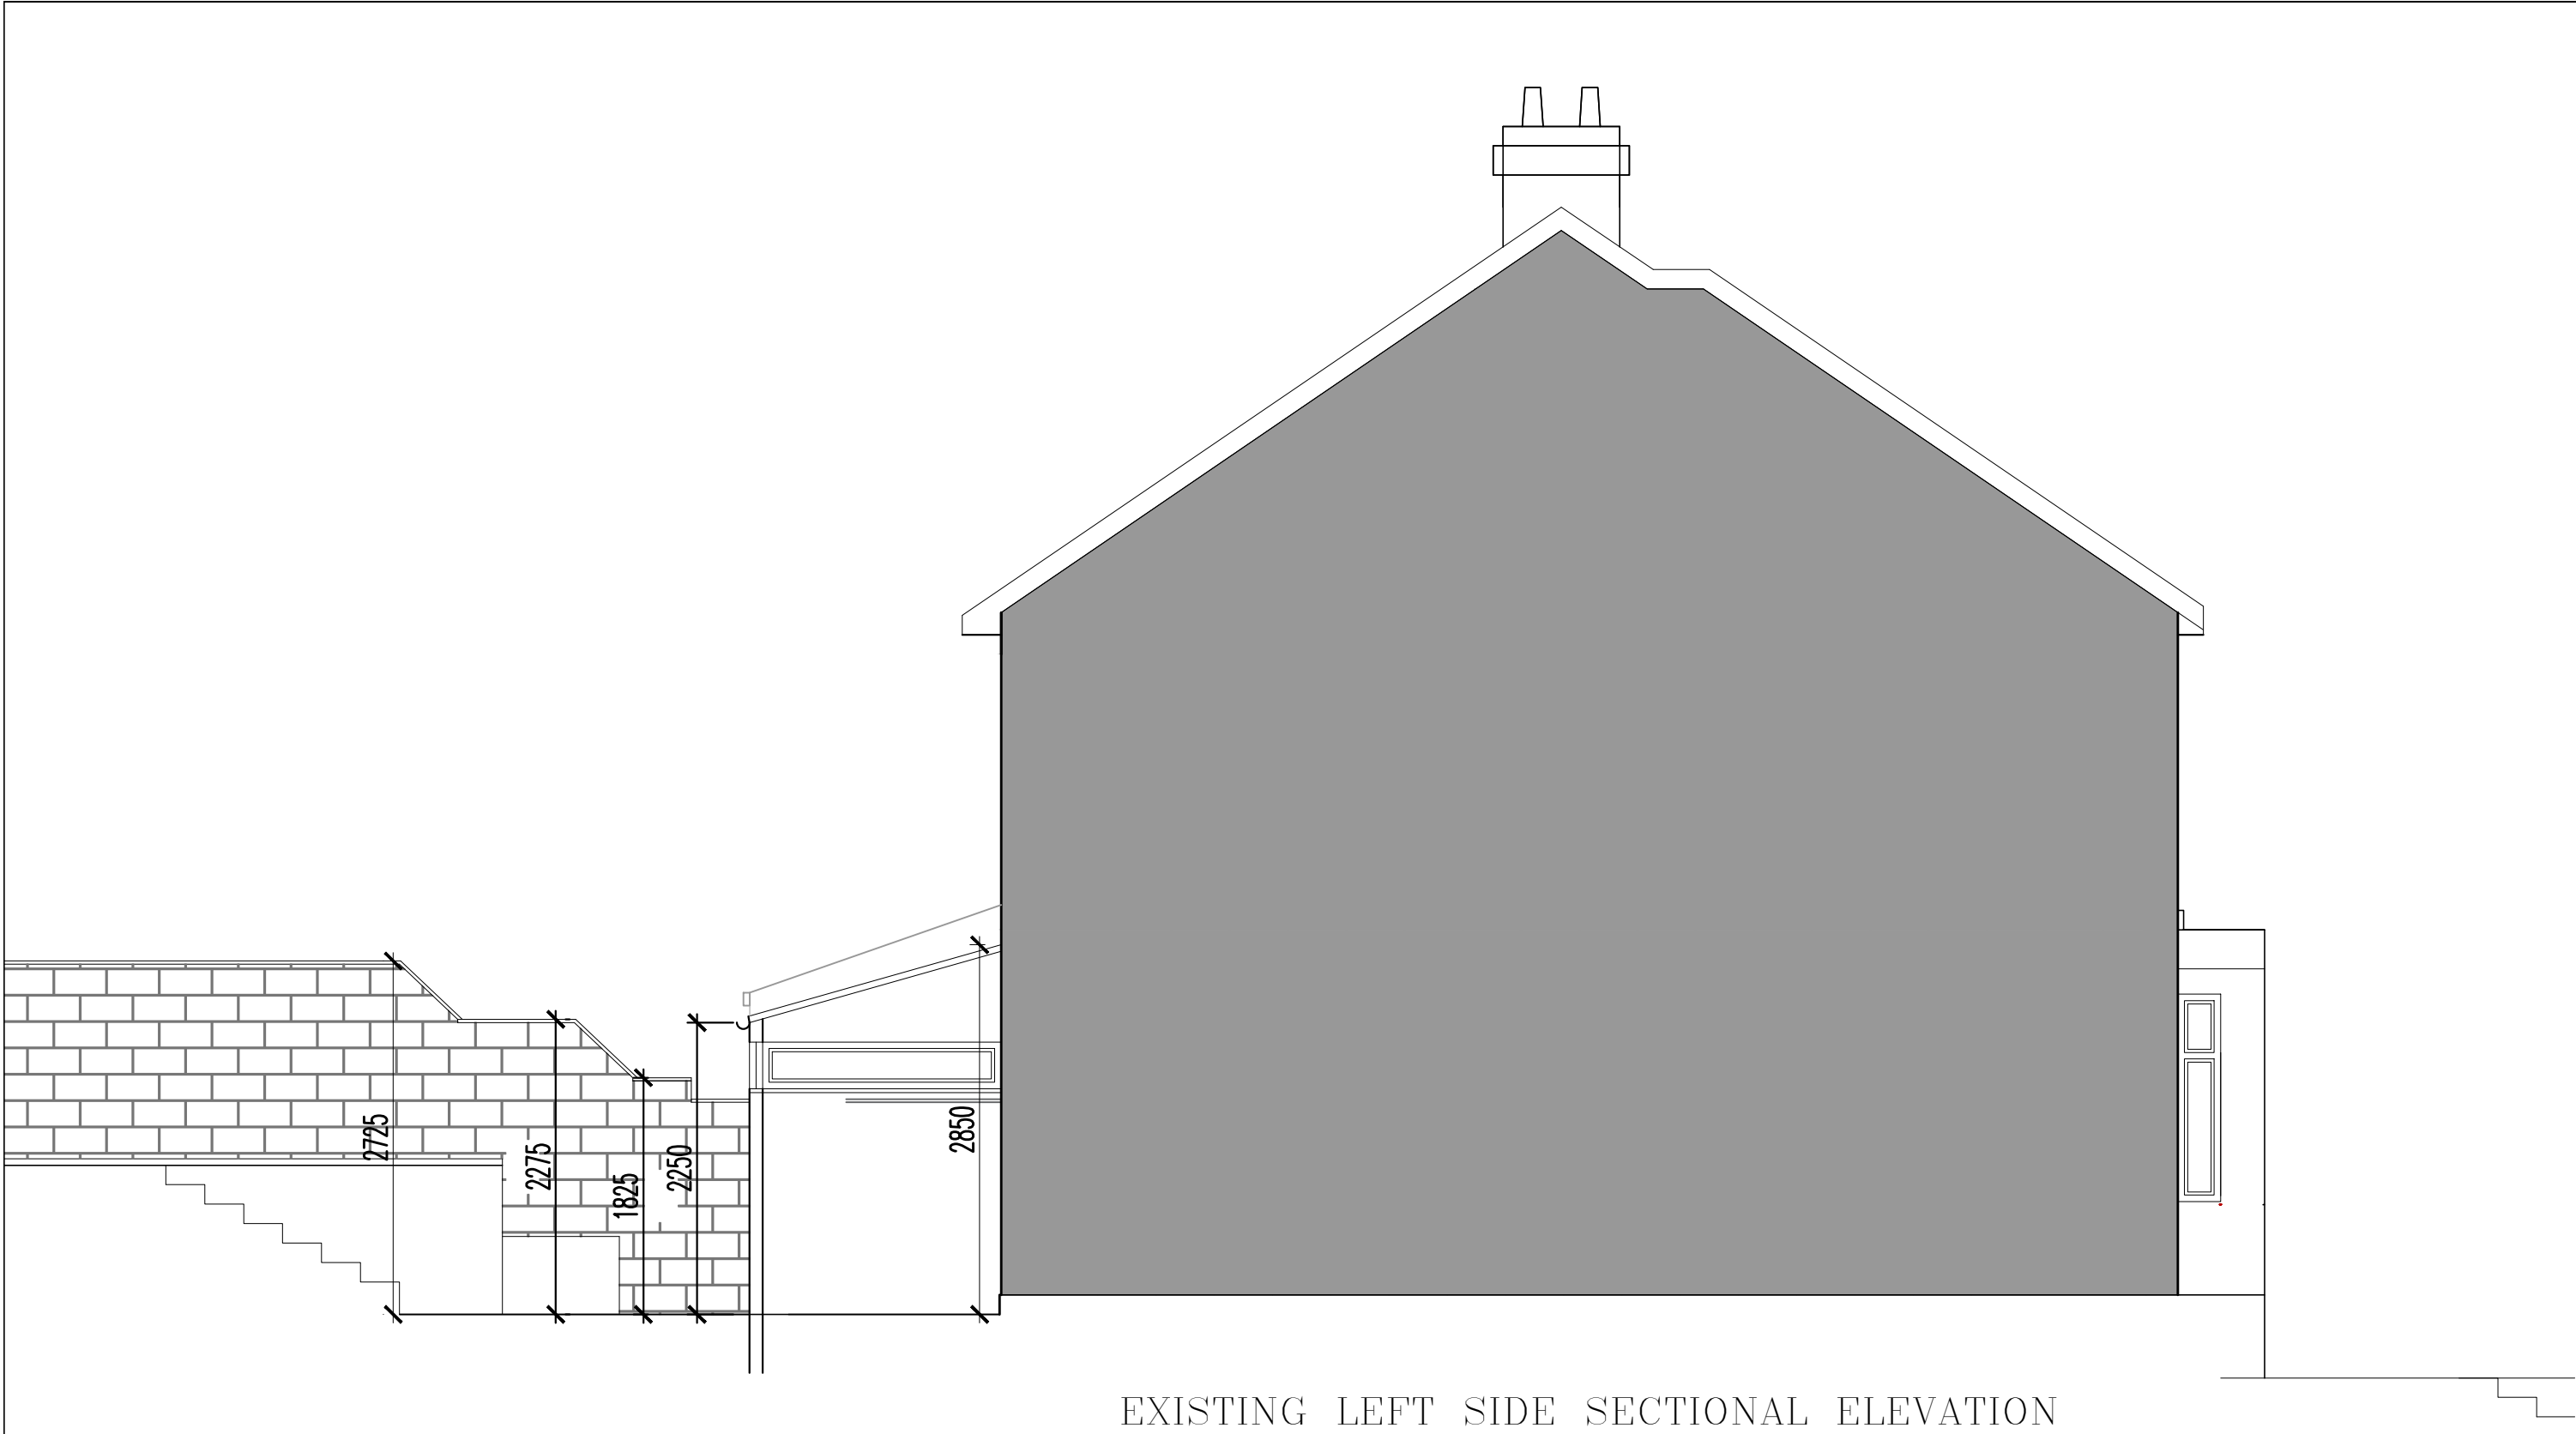


EXISTING LEFT SIDE SECTIONAL ELEVATION

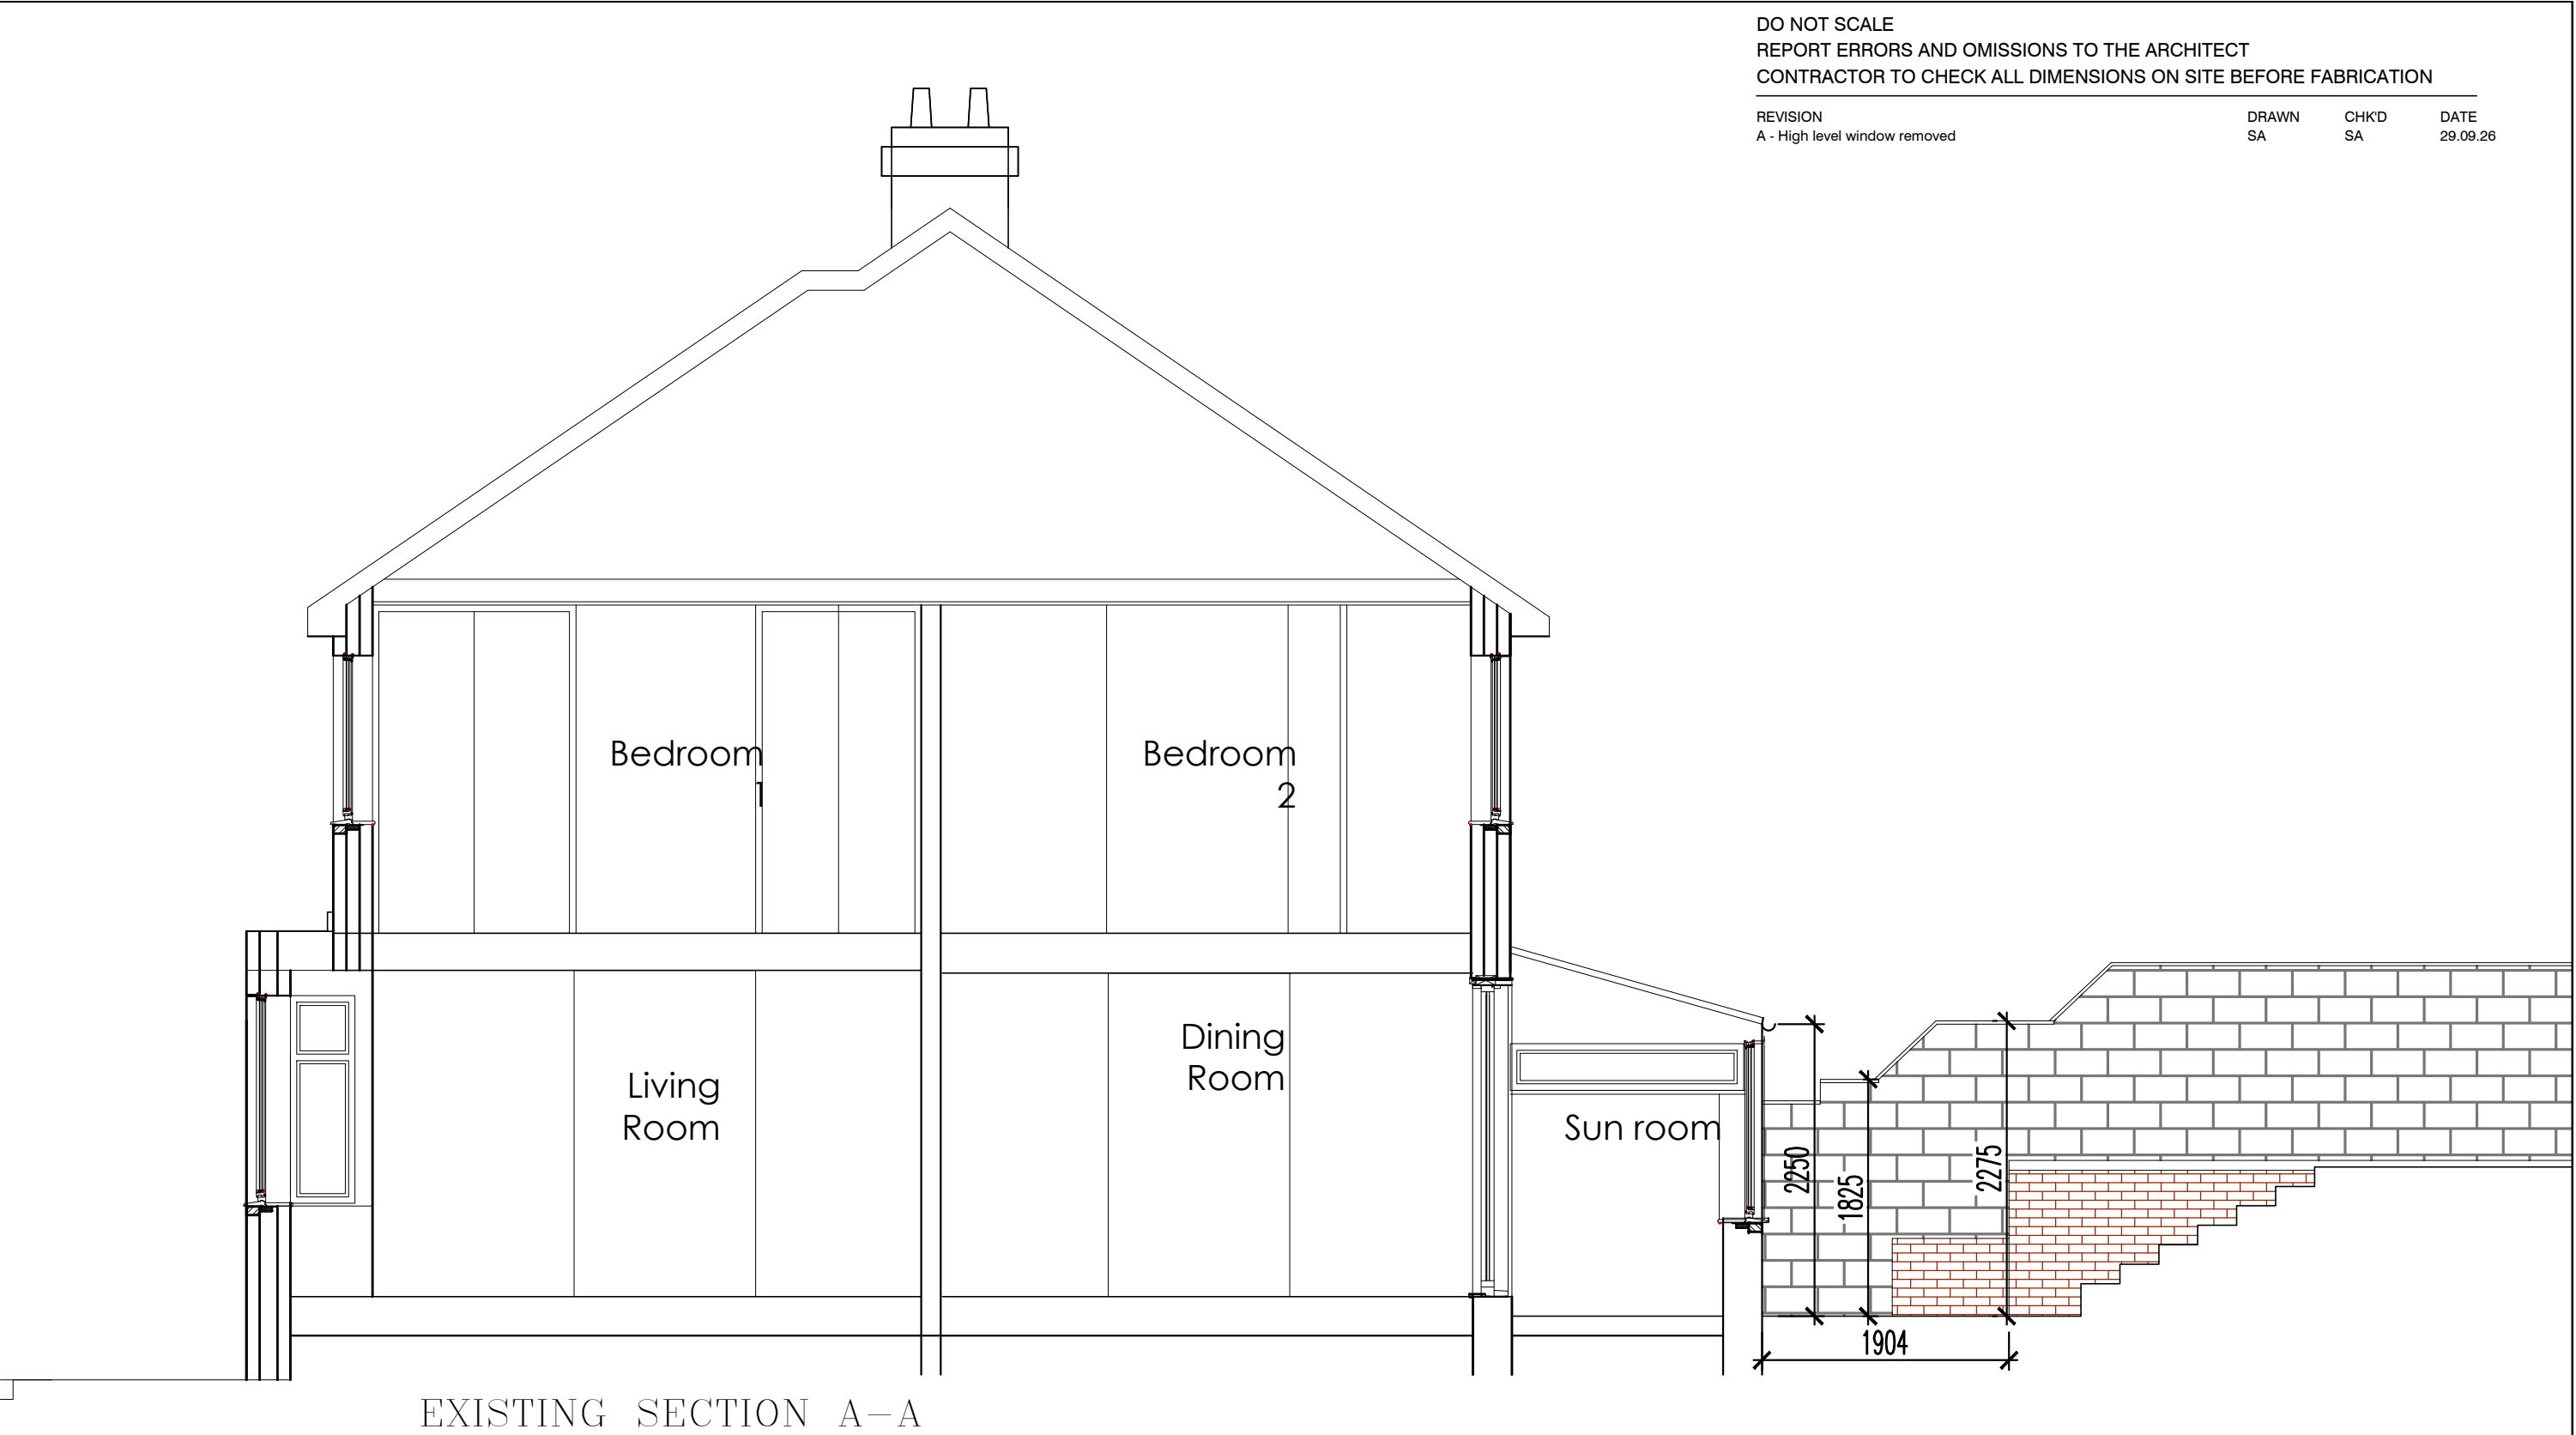


EXISTING SECTION A-A

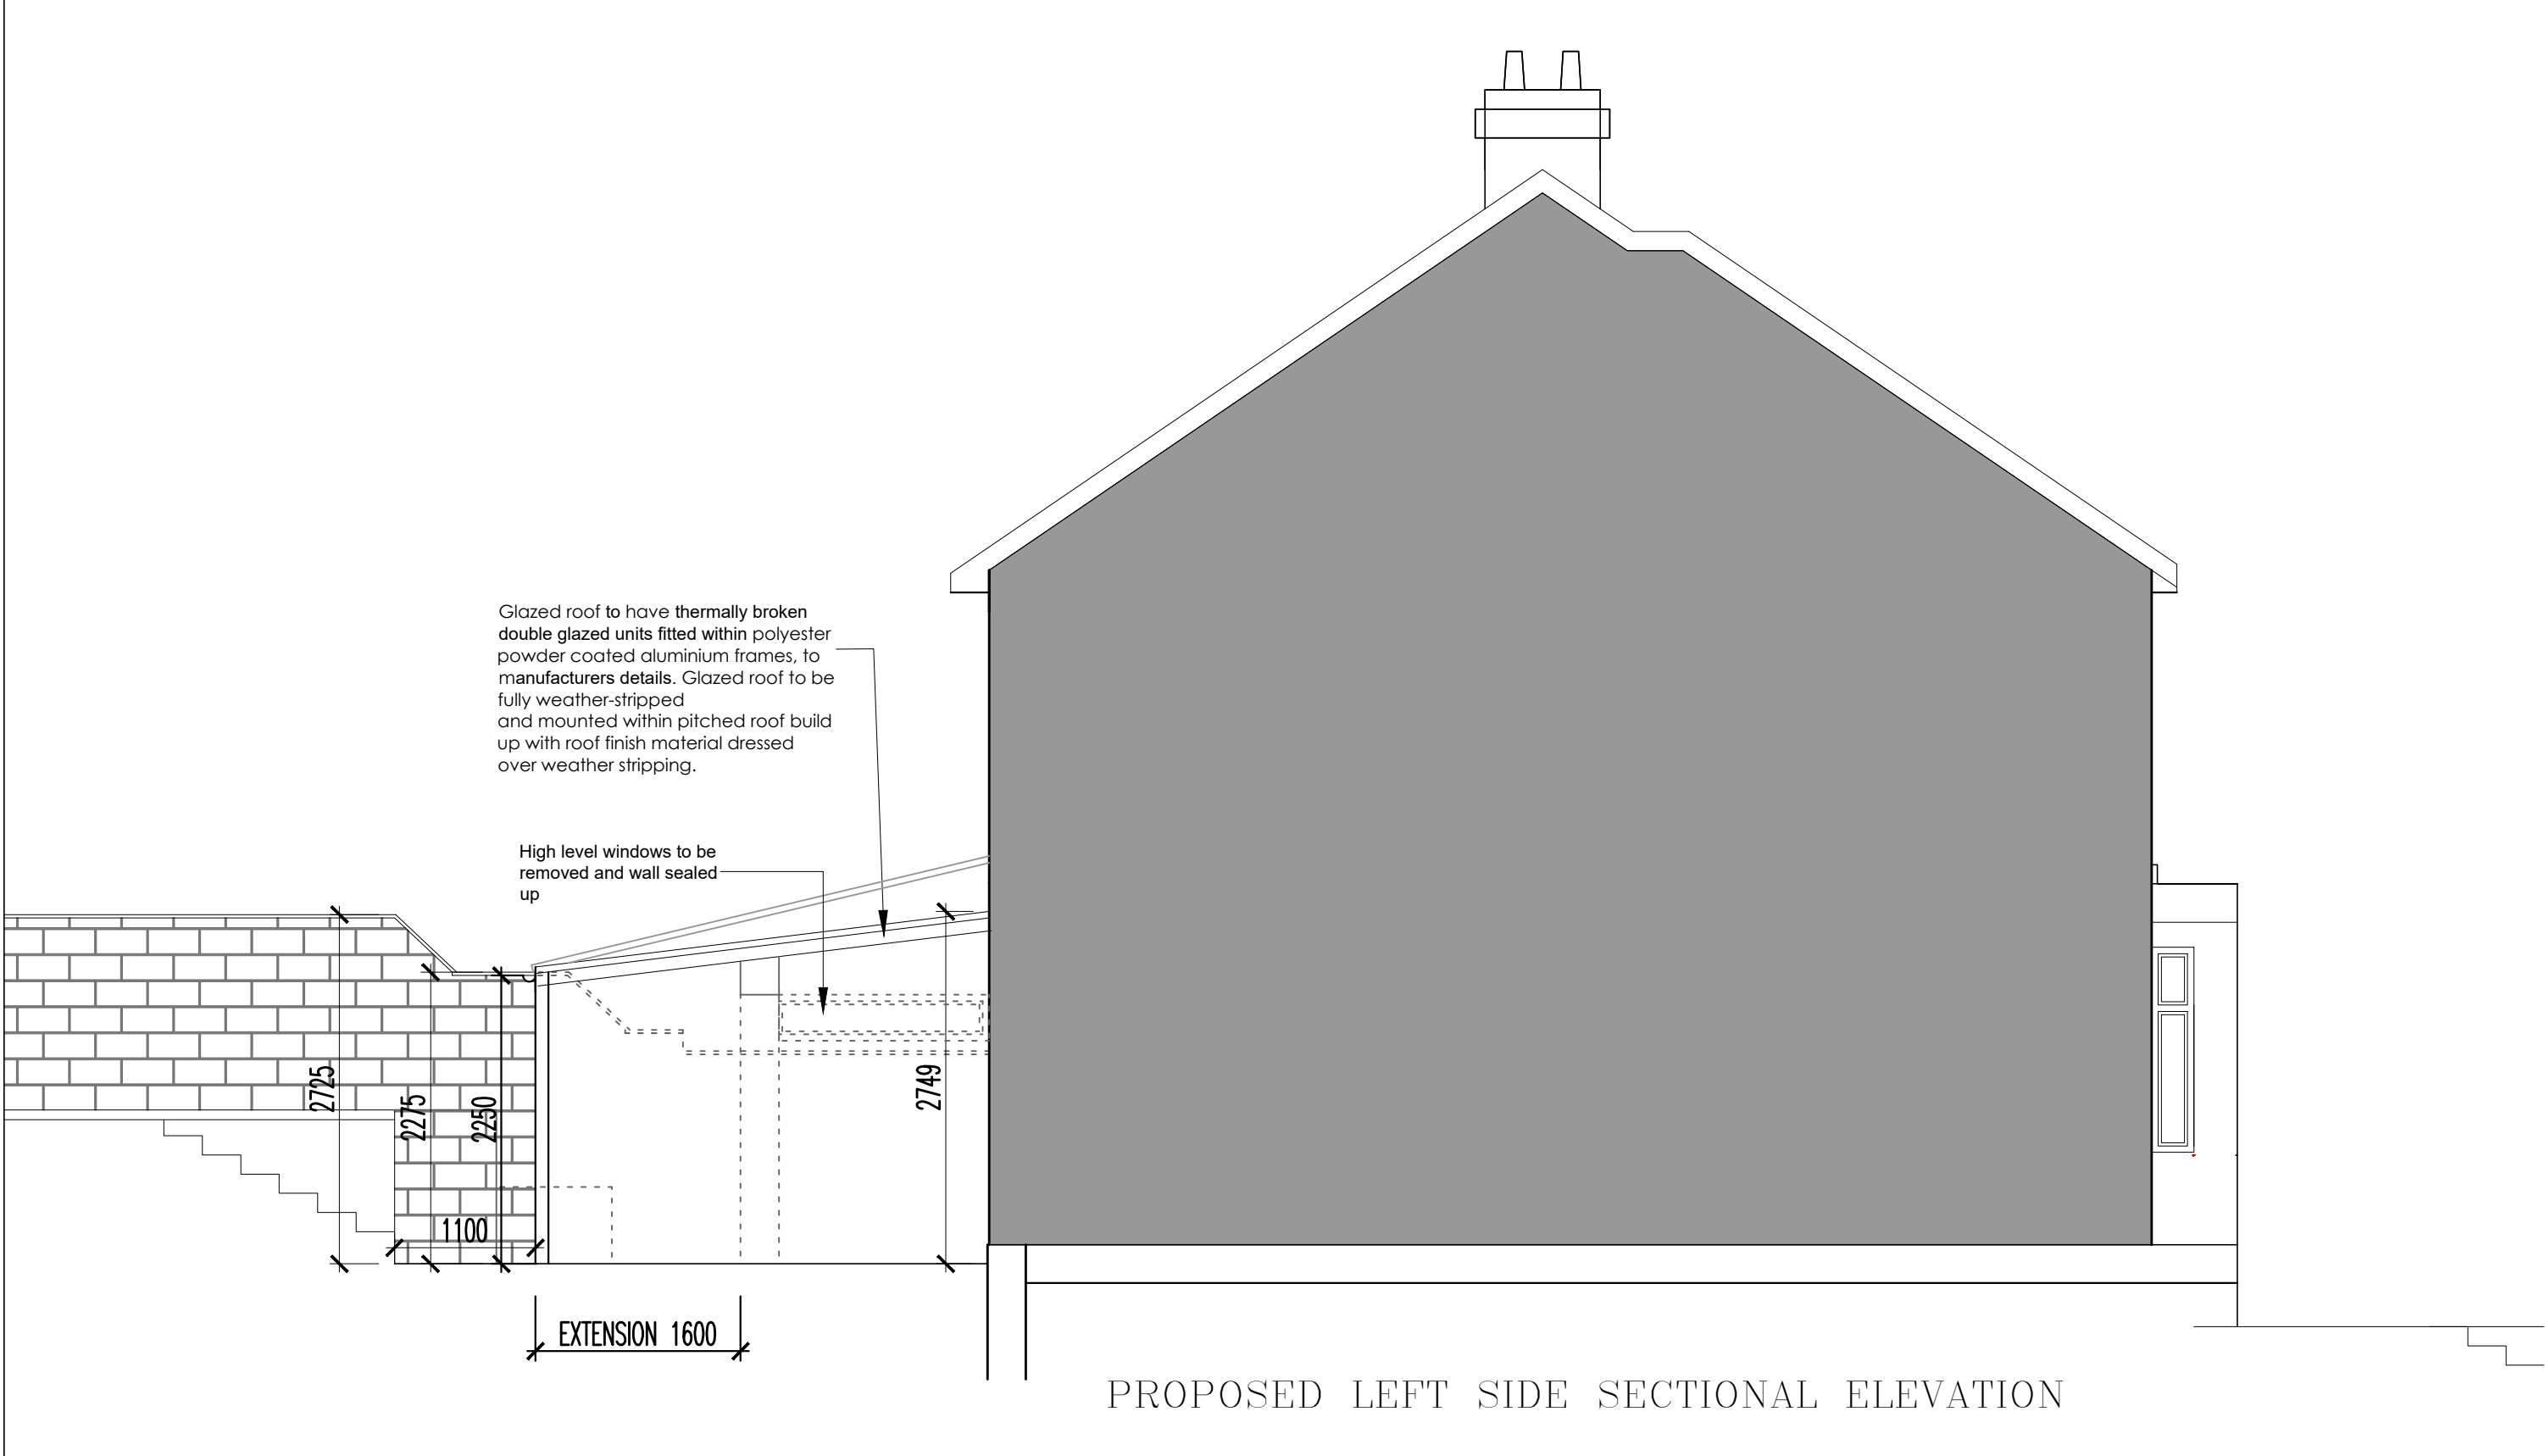

PROPOSED LEFT SIDE SECTIONAL ELEVATION

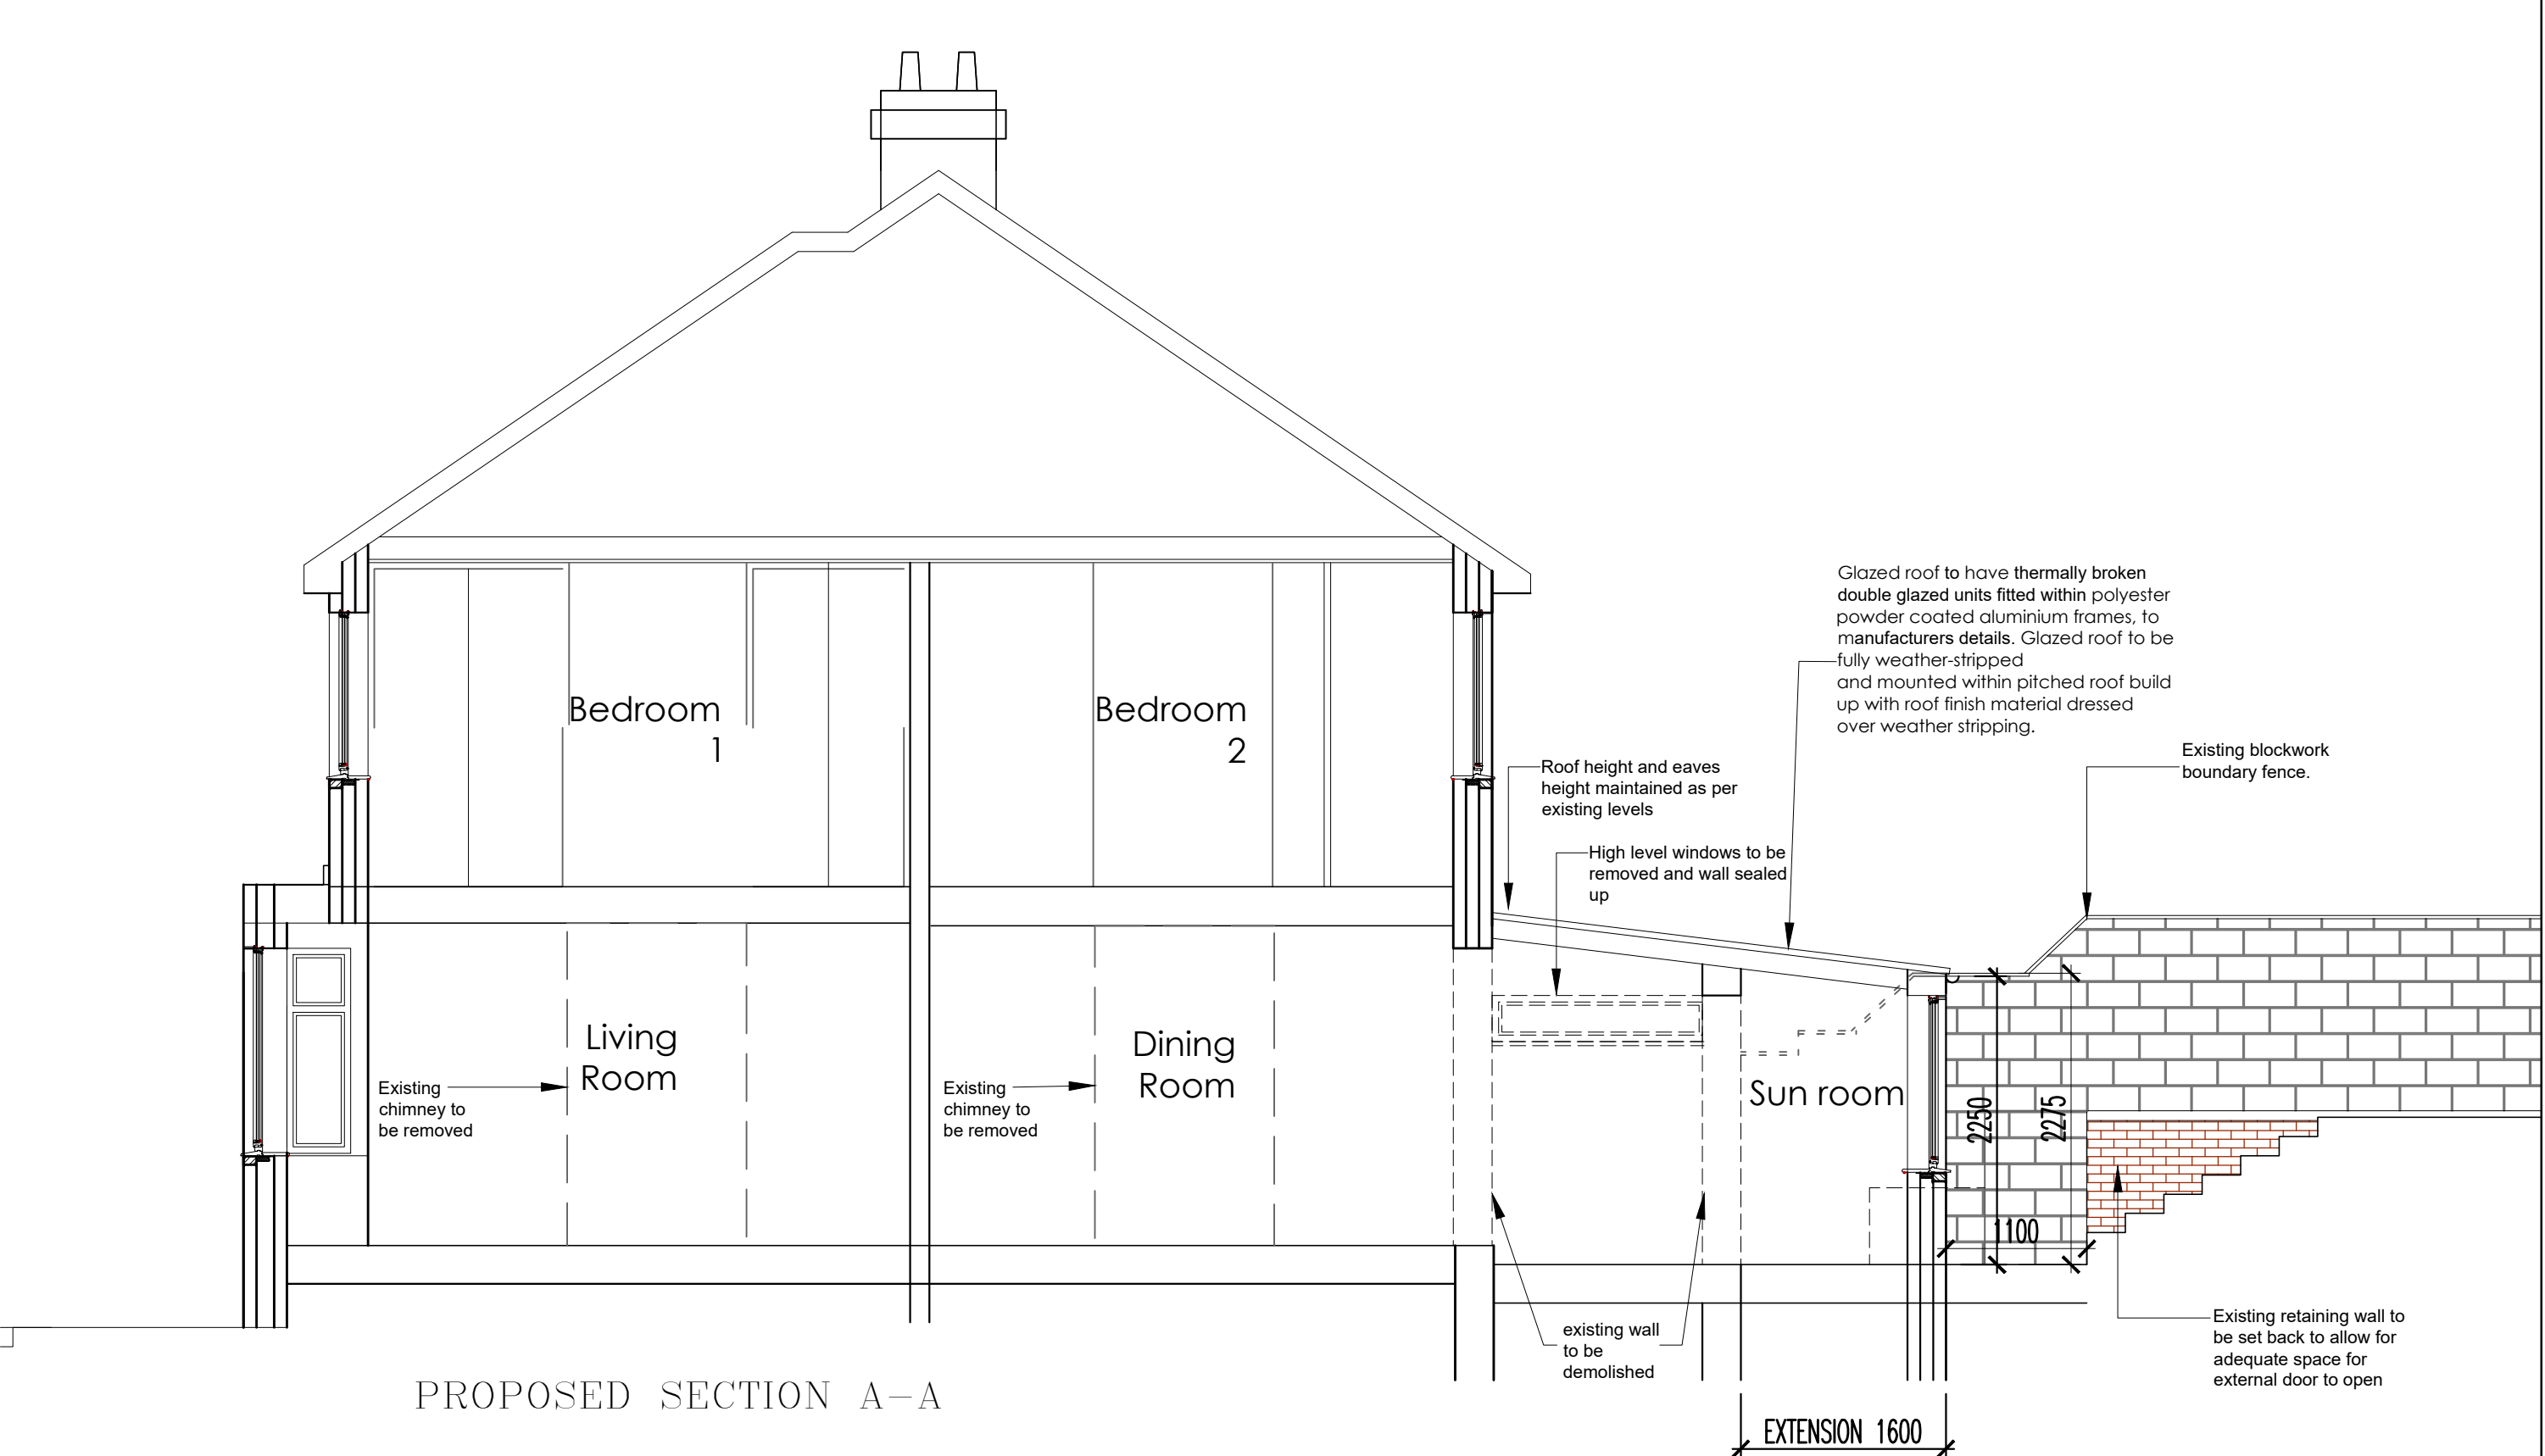

PROPOSED SECTION A-A

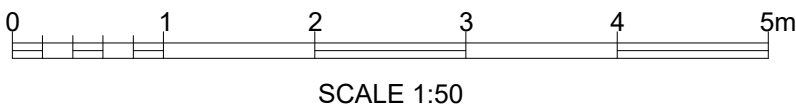

CONTRACT	SCALE 1:50@A1, 1:100@A3
152 WILTON ROAD, SP2 7LA SALISBURY GROUND FLOOR REAR EXTENSION	DATE AUG. 2026
TITLE	DRAWN SA
EXISTING & PROPOSED SECTIONS & LEFT SIDE SECTIONAL ELEVATION	CHECKED SA
DRAWING No AS300	REVISION
CLIENT	ISSUE
TRANSFORMING LIVES COMPANY LTD	PLANNING