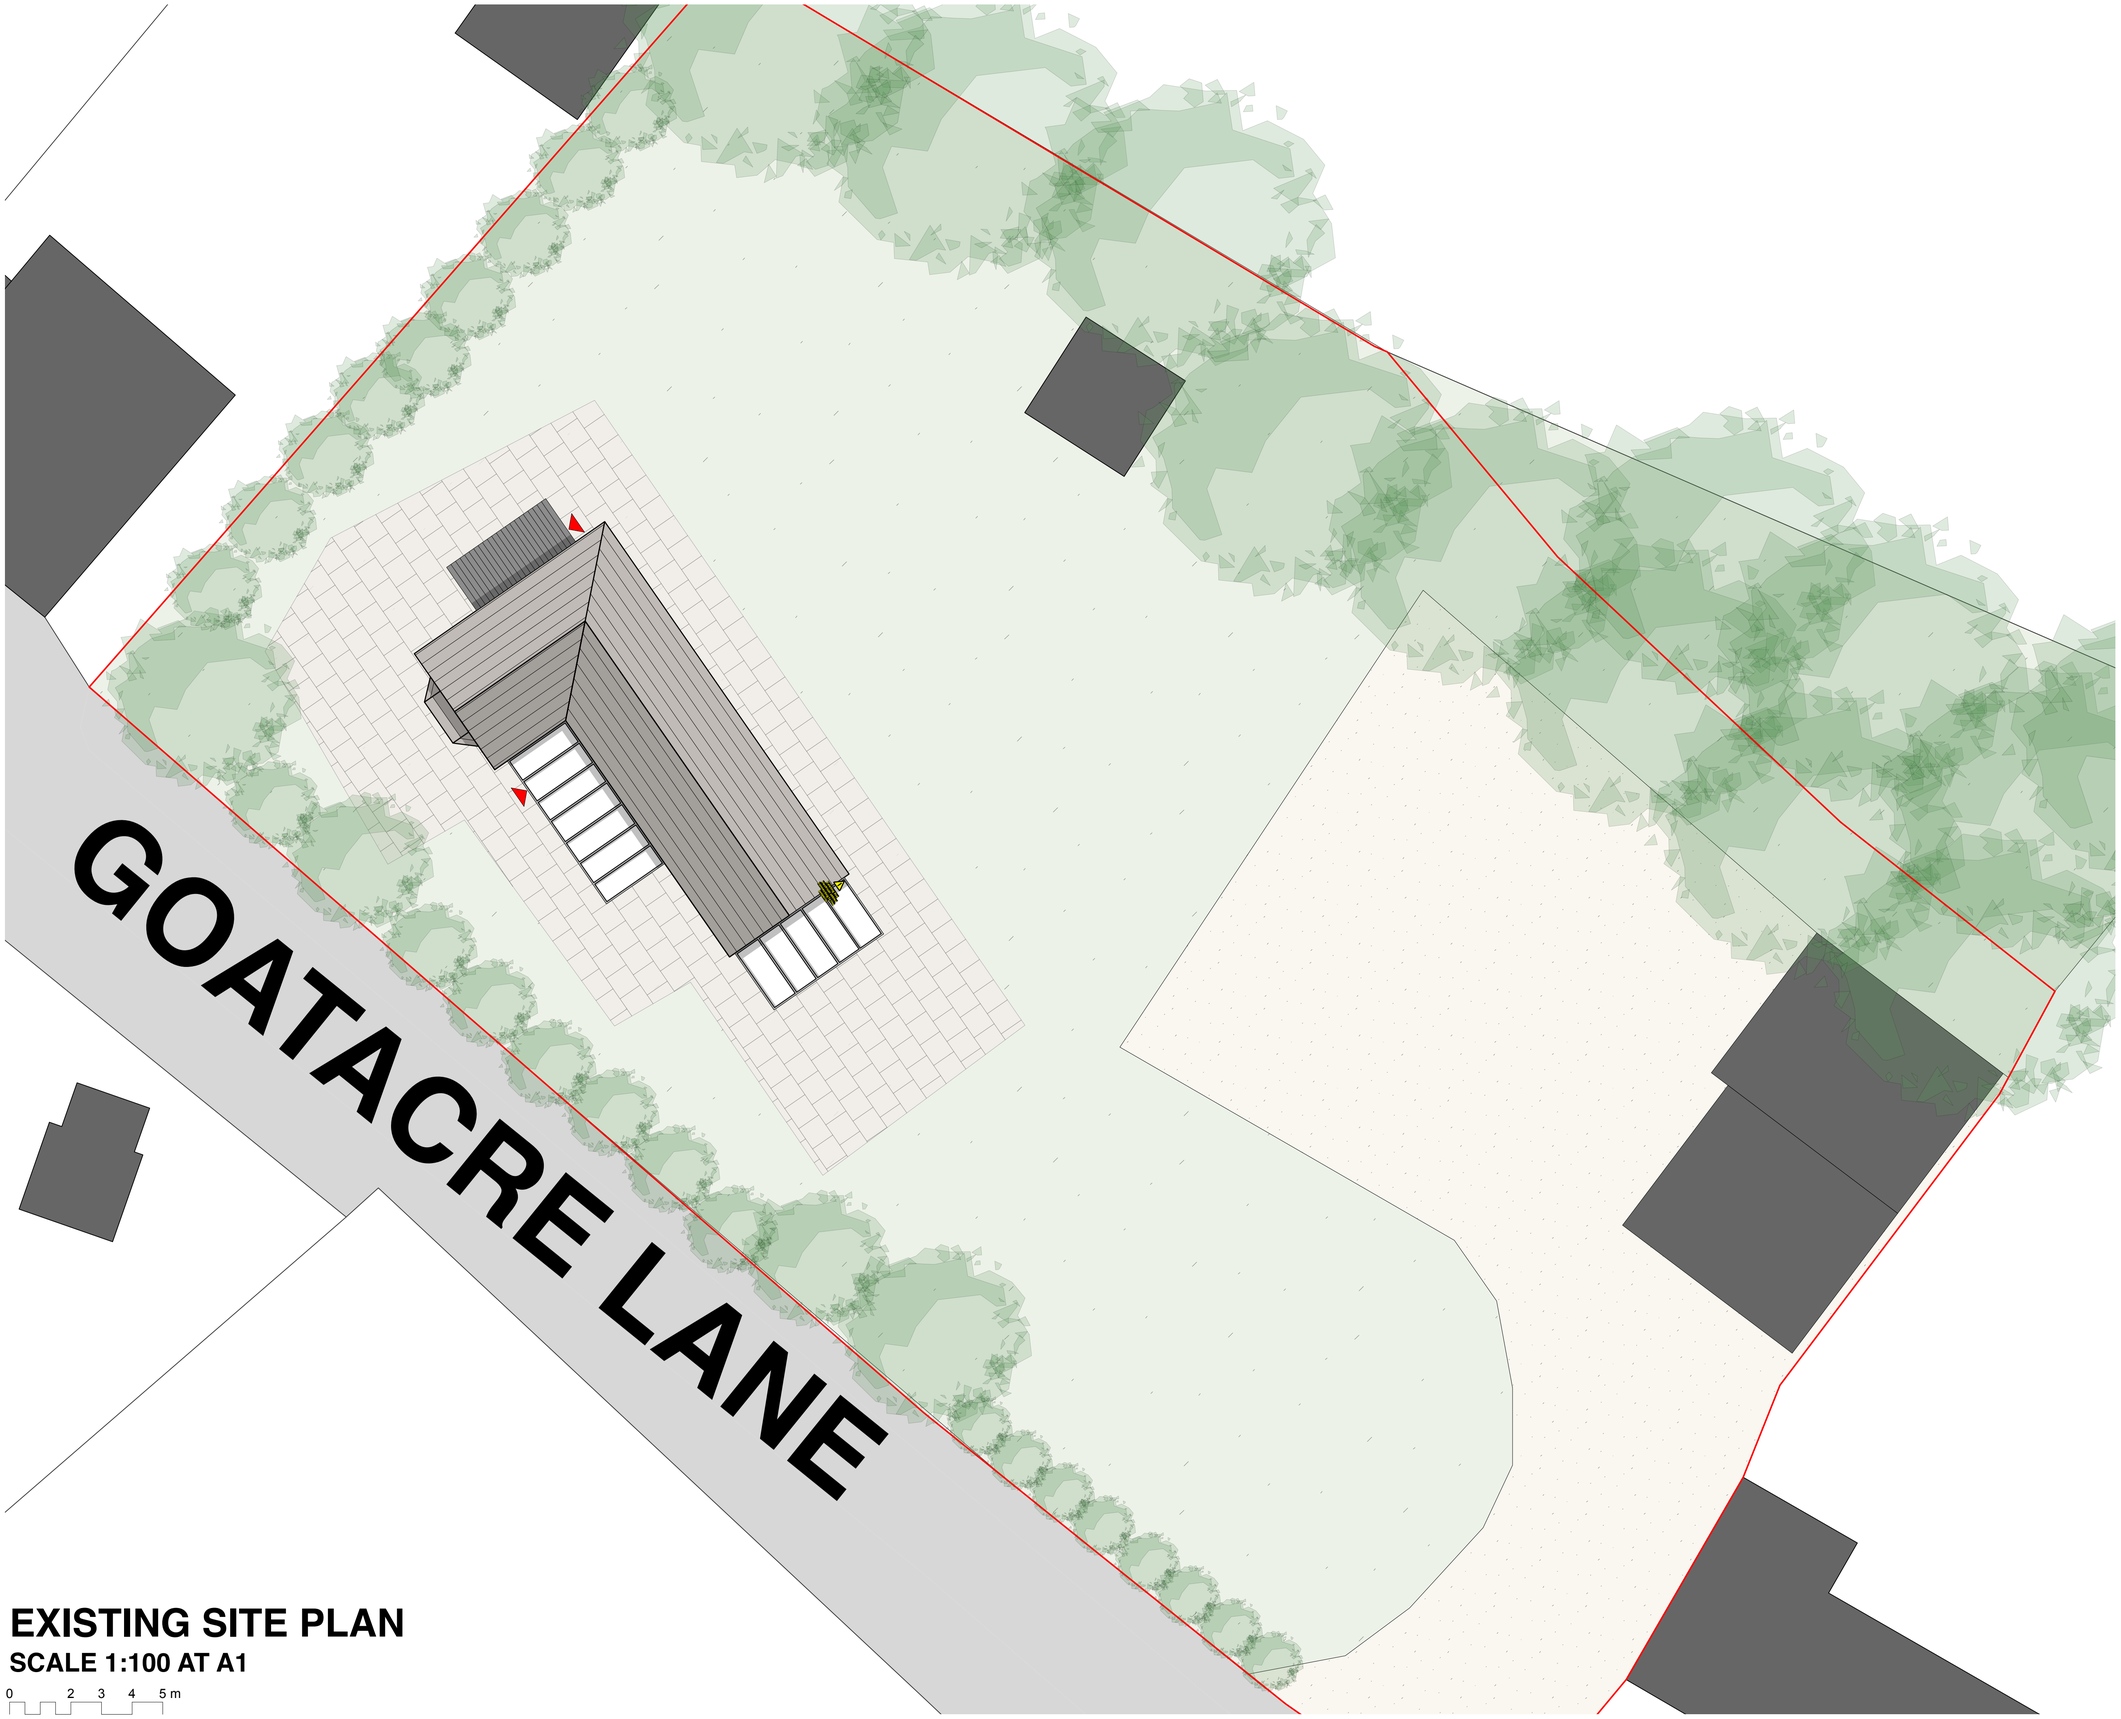

EXISTING SITE PLAN

SCALE 1:100 AT A1

0 2 3 4 5 m

1. Responsibility is not accepted for errors made by others in scaling from this drawing. All construction information should be taken from figured dimensions only.
2. Any discrepancies to be referred to the Architect.
3. This drawing is to be read in conjunction with all relevant specifications and other drawings issued by the Architect, and other specialists.
4. This drawing is copyright and is not to be reproduced without RRA permission.
5. IF IN DOUBT, ASK.

N

Sketch Issue

STRUCTURAL INFORMATION INDICATIVE ONLY SHOWN FOR CO-ORDINATION PURPOSES

PLEASE REFER TO STRUCTURAL ENGINEERS SPECIFICATION

PLEASE NOTE NO MANHOLES WERE LIFTED THROUGH SURVEYING THE PROPERTY. CONTRACTOR IS REQUIRED TO INSPECT DRAINAGE SYSTEM TO CHECK THEY WORK PRIOR TO COMMENCEMENT

PLEASE REFER TO ORIGINAL SURVEY DRAWINGS FOR ALL LEVELS AND HEIGHTS

Site Boundary

Revision Description	Date	Check	Rev

RRA Architects Ltd
16 Royal Crescent
Cheltenham
Gloucestershire
GL50 3DA

T 01242 269 374
E enquiries@rraarchitects.com

www.rraarchitects.com

Cheltenham
T 01242 269374

Hereford
T 01432 278 707

Ludlow
T 01584 519 747

Worcester
T 01905 671 771

Project :

Goatacre
Nr Calne
Wiltshire
SN11 9JA

Drawing Title :

Existing Site Plan

Status	Date	Drawn By
SKETCH	OCT 26	JH
Drawing No.	**Revision**	**Scale**
5518 -P(1)100		As Shown