


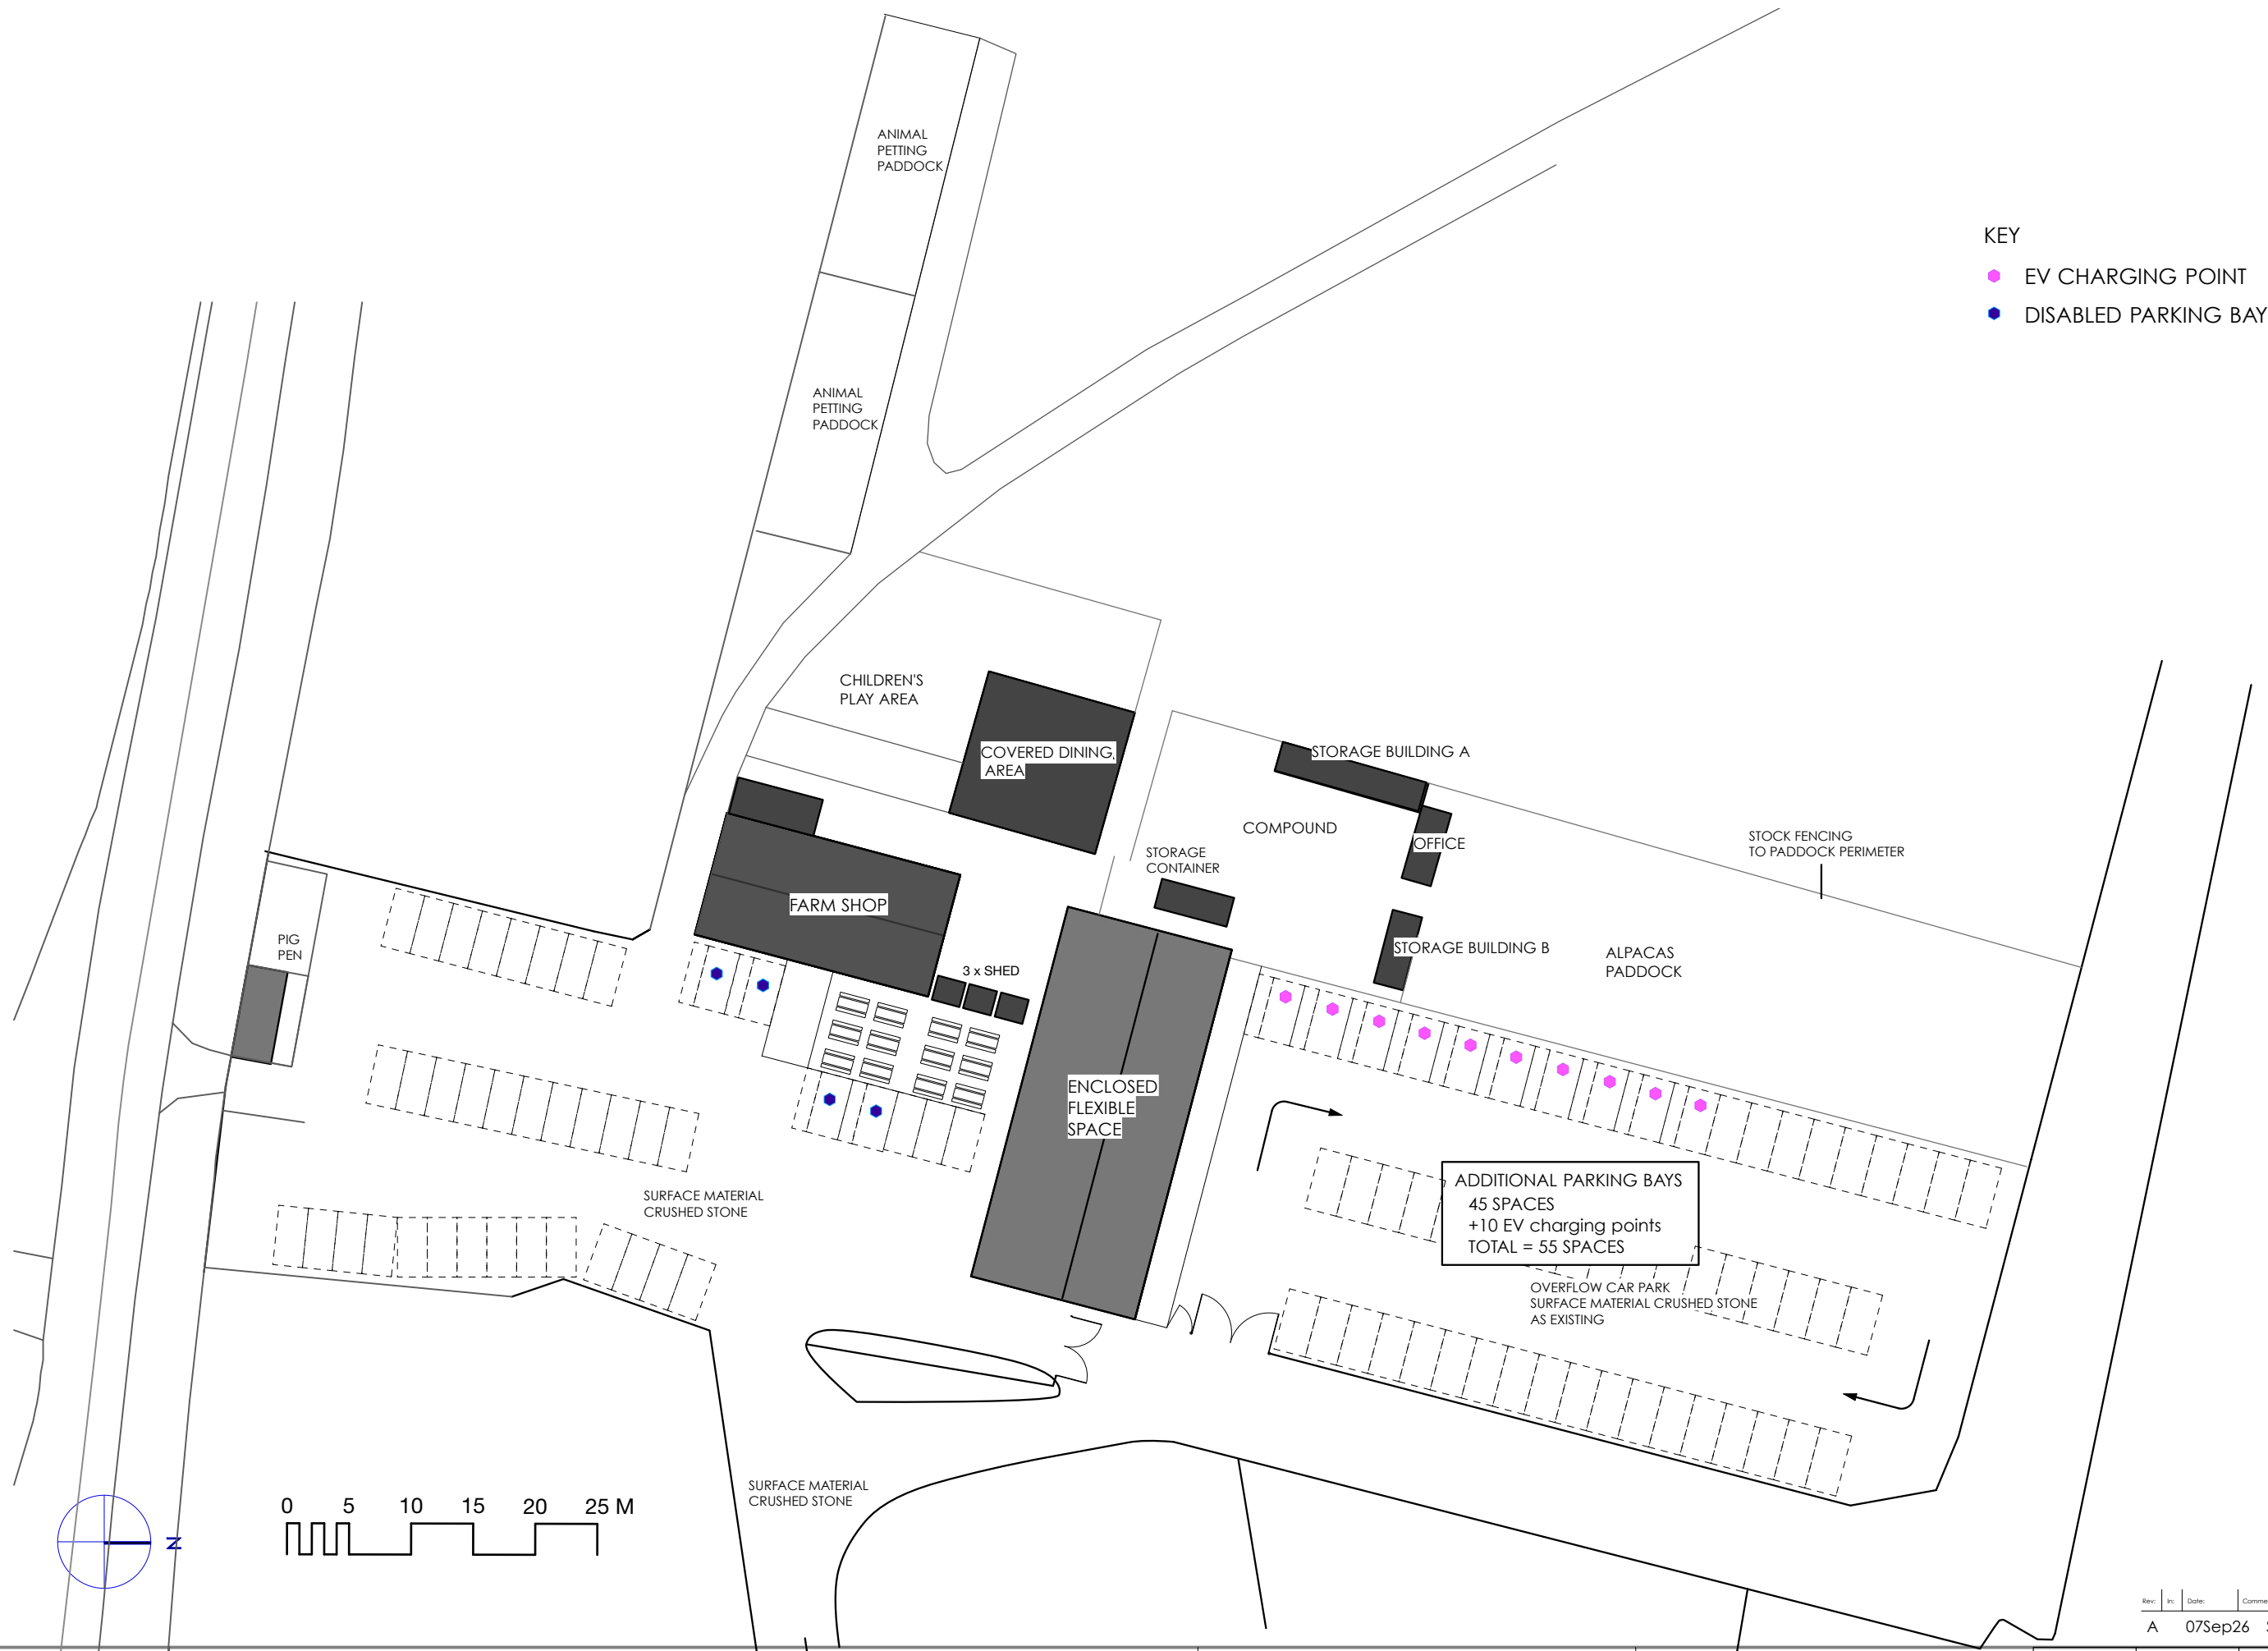

KEY

● EV CHARGING POINT

● DISABLED PARKING BAY

| Rev | By | Date    | Comment                  |
|-----|----|---------|--------------------------|
| A   |    | 07Sep26 | Storage building changed |



West End Farm, West End, Foxham, SN15 4NB  
Tel: 01249 740476 Mob: 07854 657134  
email: sharon@customhouse.studio

1. Responsibility is not accepted for errors made by others in scaling from this drawing. All construction information should be taken from written dimensions only.

2. All dimensions must be checked on site and any discrepancies checked with the architect prior to manufacture, fabrication and/or installation

3. Unless shown otherwise all dimensions are to structural surfaces.

4. All works to be carried out in accordance with British Standards, EU Regulations, Codes of Practice and all statutory obligations.

Project: Sustain Farm Barn  
Royal Wootton Bassett, Swindon  
SN4 8DT

Title/contents: Proposed Block Plan

| Scale   | Paper Size | Date    | Drawn by |
|---------|------------|---------|----------|
| 1:500   | A3         | Apr 25  | SW       |
| Job no. | Type       | Dwg.no. | Revision |
| 108     | L          | 012     | A        |