
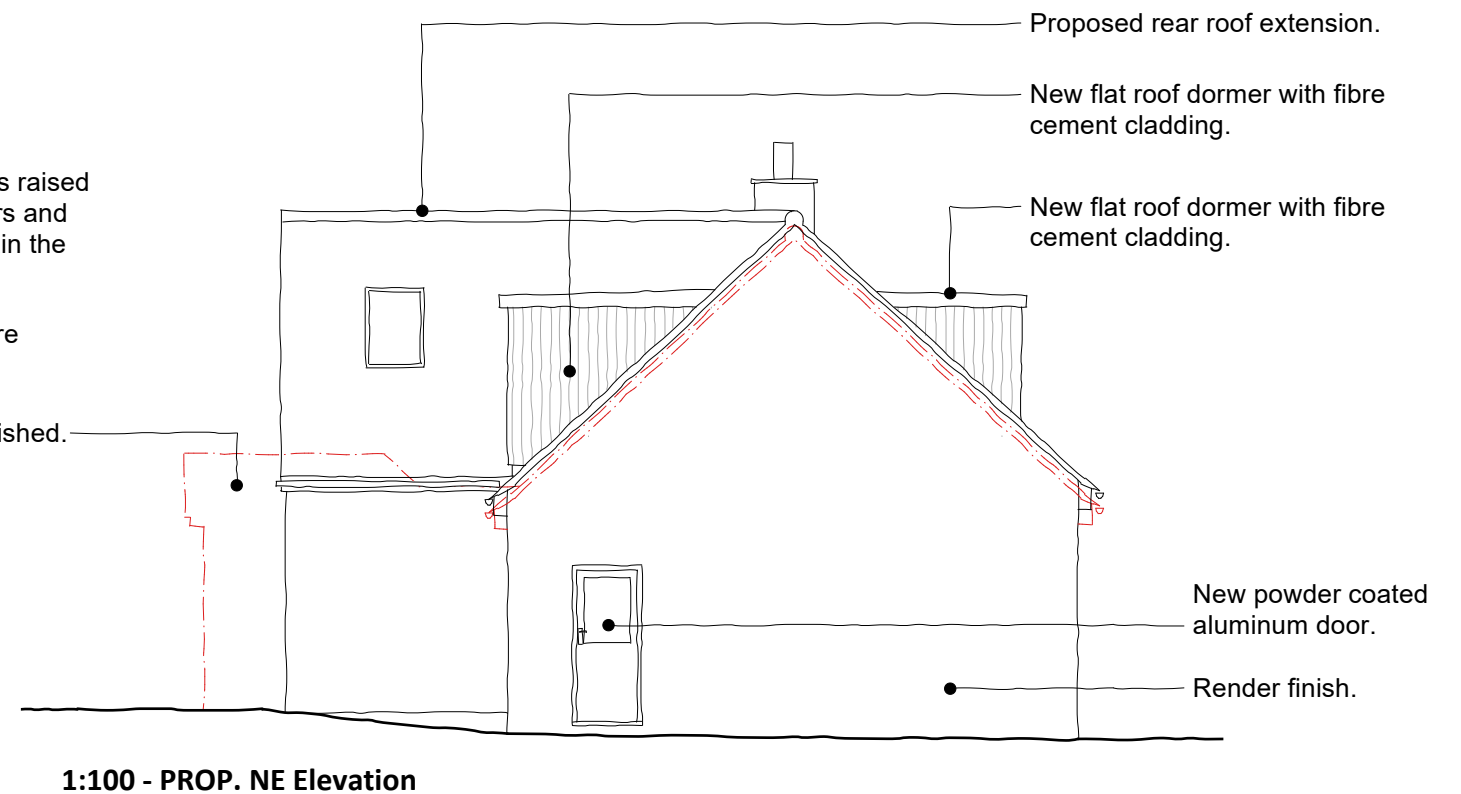
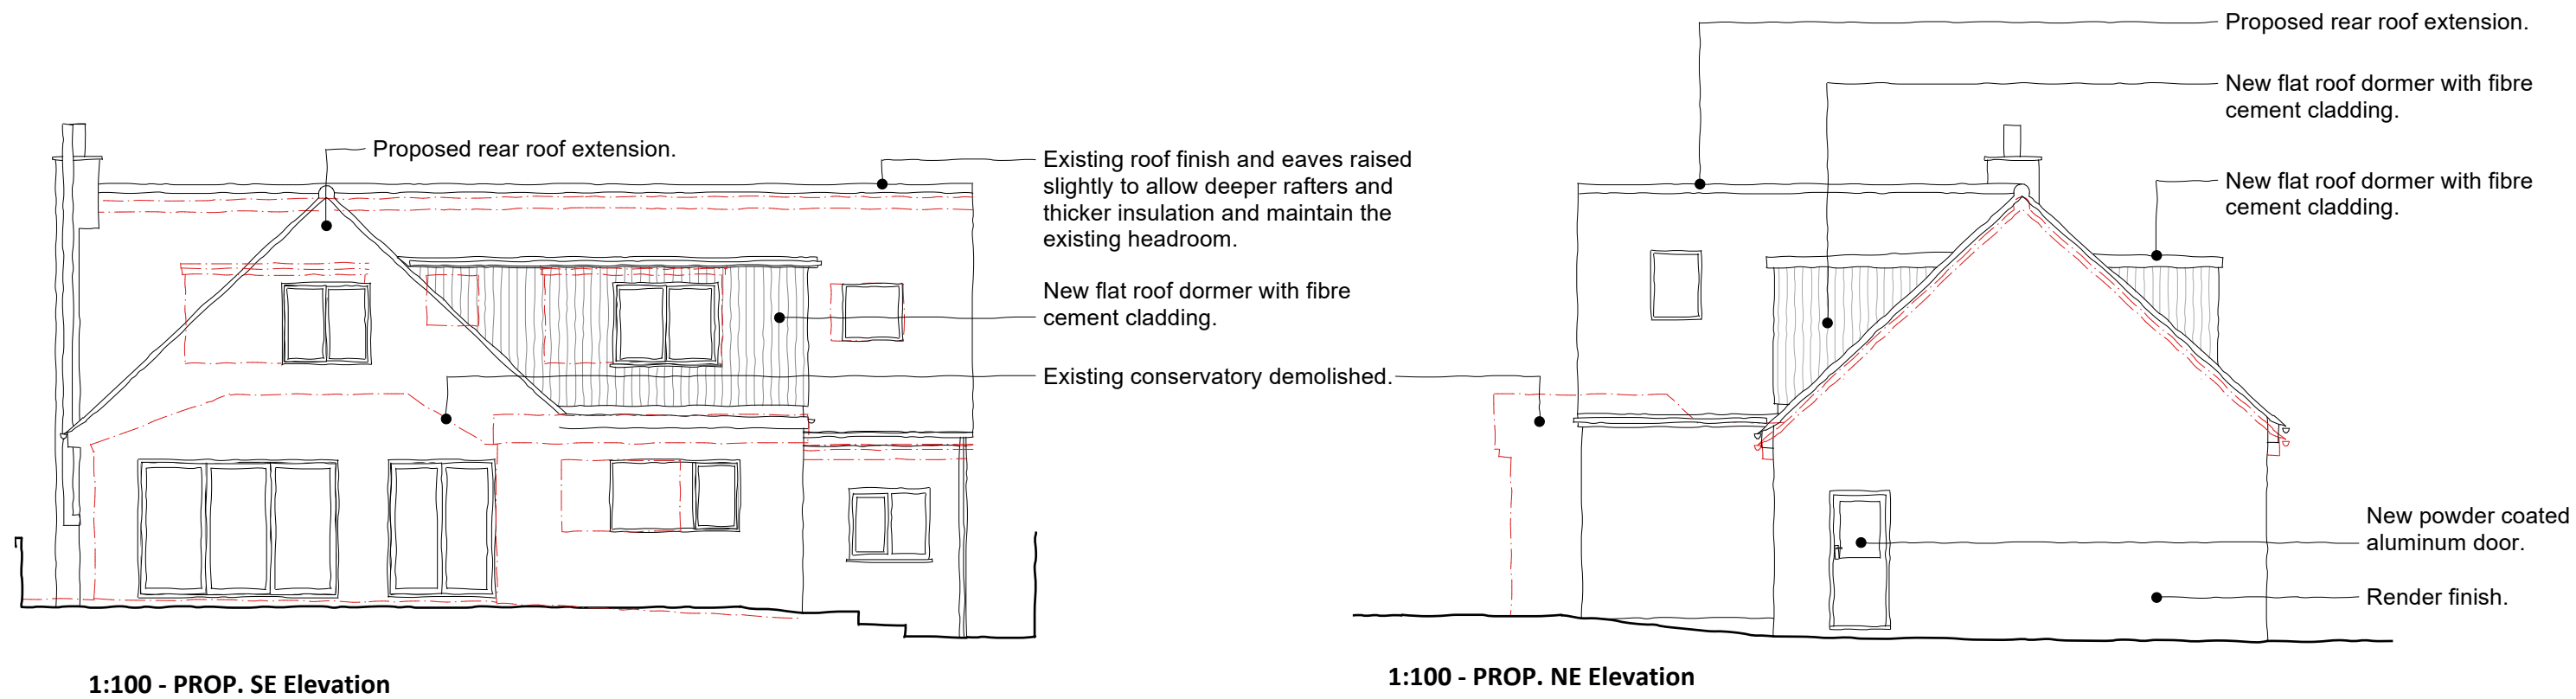
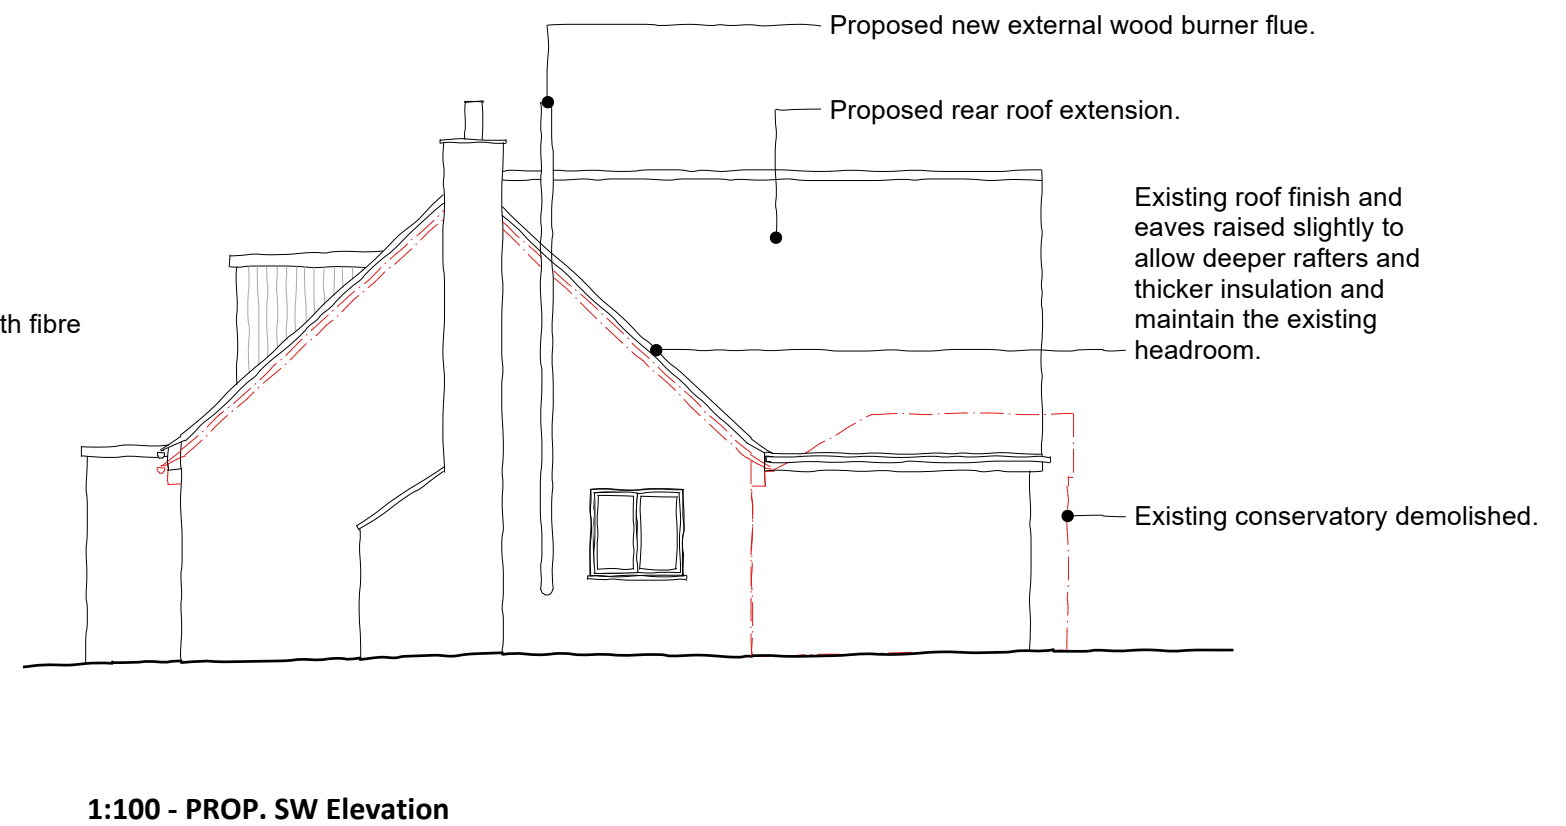


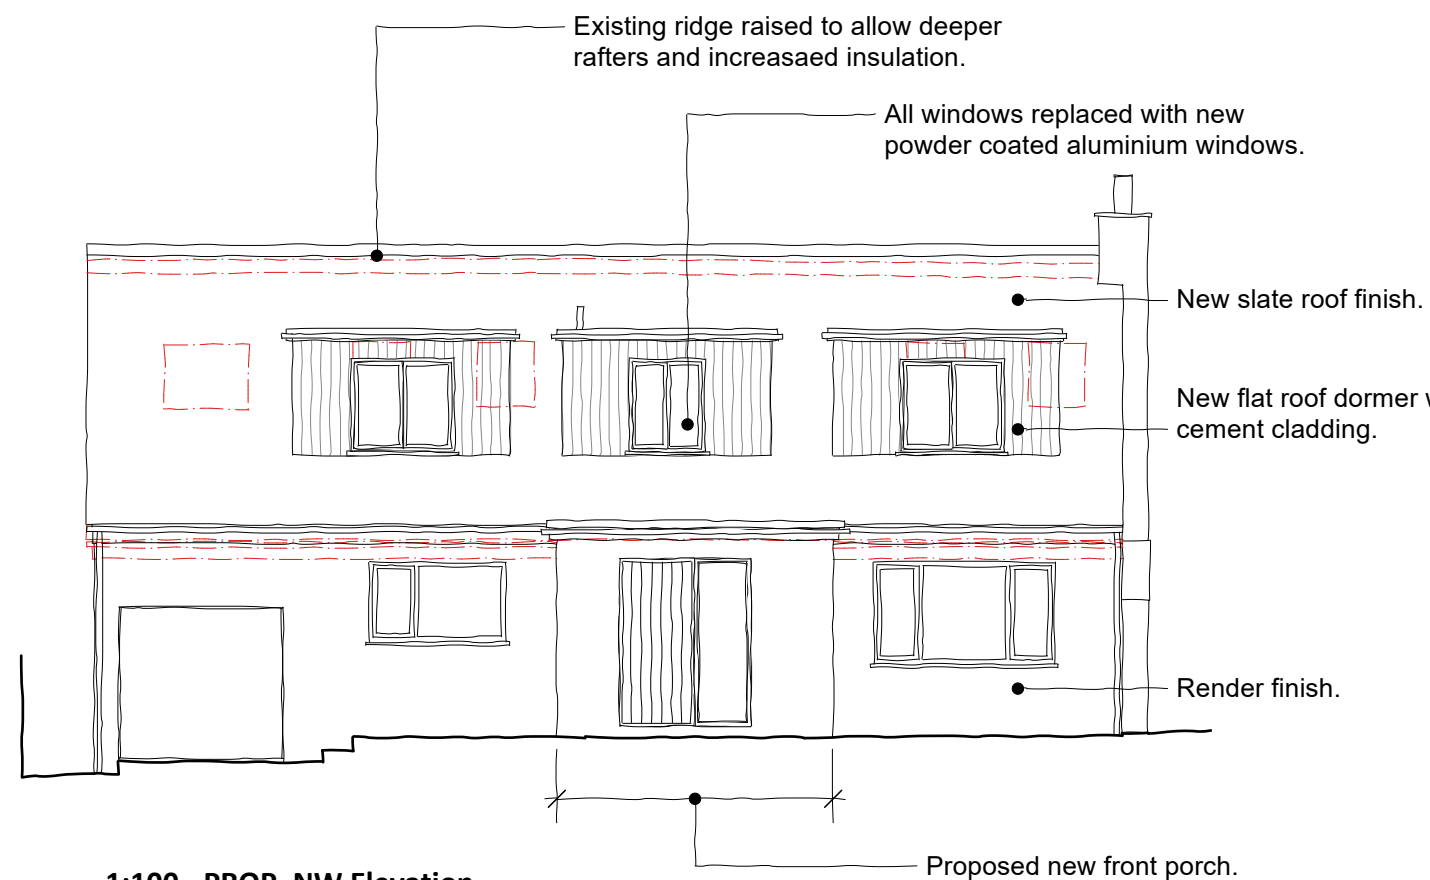

Project Address	Client	Project Title	Sheet Title	Scale	Drawing No.	Revision.	Date	Status	Date	No.	Revision Notes
8 COURT LANE, EDINGTON, WESTBURY, BA13 4PU	Rob & Ayesha Hanking-Evans	Extension and alterations.	Proposed Elevations	1/100 @A3	PL-10		27/09/2026	PLANNING			
All dimensions shall be verified on site prior to commencement of any work. Dimensions and areas shown are approximate unless otherwise stated. Only figured dimensions shall be used; do not scale from this drawing. Any discrepancies between this drawing and other related documents or site conditions shall be reported and resolved before ordering materials, fabrication, construction, or installation.											