REV.	DATE	DESCRIPTION
A	22/09/26	Columns added to South West elevation

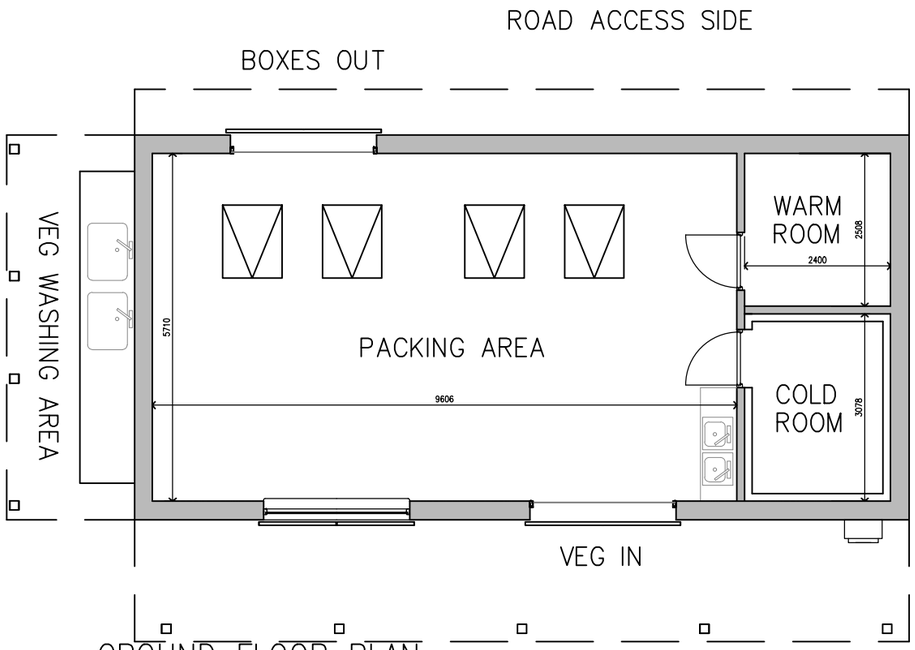

GROUND FLOOR PLAN

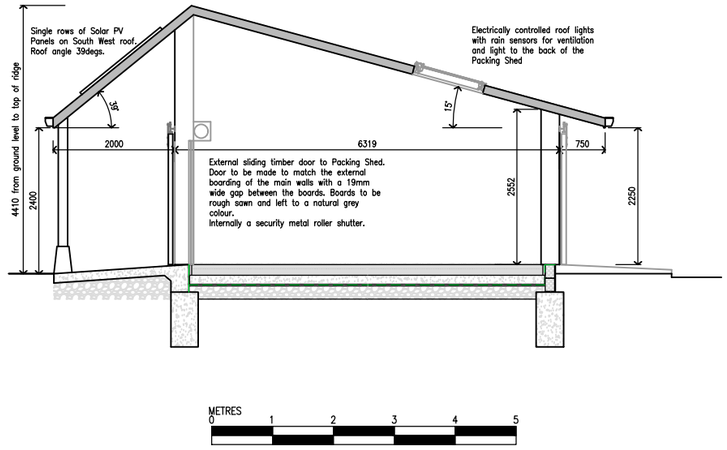

CROSS SECTION

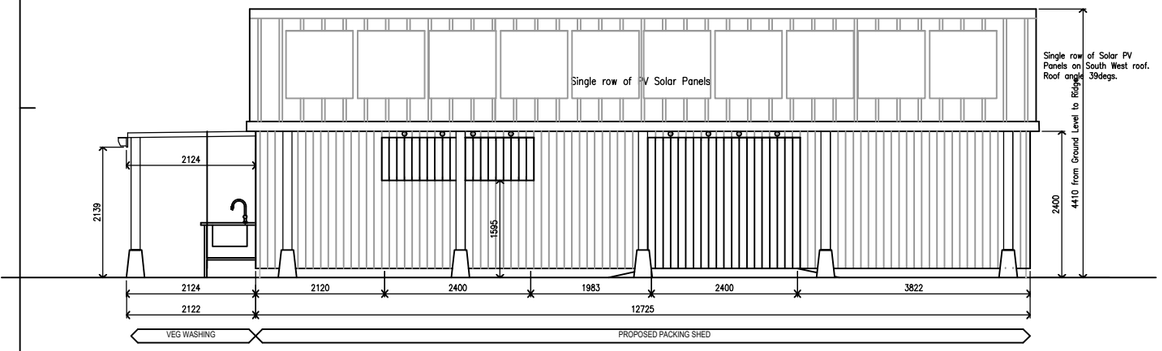

External sliding timber panel to window. Panel to be made to match the external boarding of the main walls with a 19mm wide gap between the boards. Boards to be rough sawn and left to a natural grey colour.
Internally a timber framed double glazed window.

SOUTH WEST ELEVATION

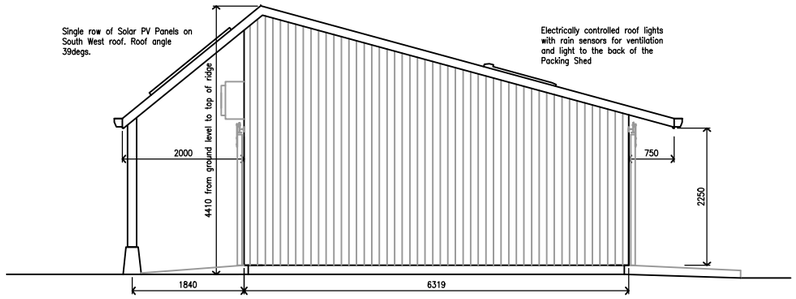

SOUTH EAST ELEVATION

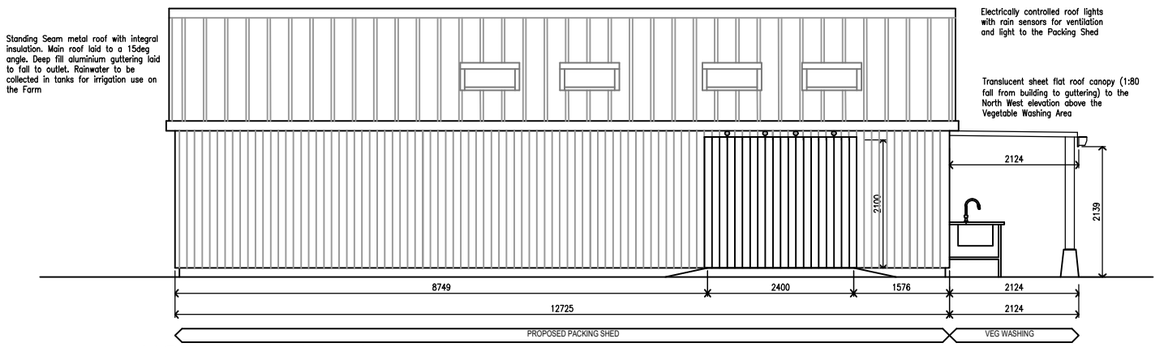

NORTH EAST ELEVATION

External sliding timber door to Packing Shed. Door to be made to match the external boarding of the main walls with a 19mm wide gap between the boards. Boards to be rough sawn and left to a natural grey colour.
Internally a security metal roller shutter.

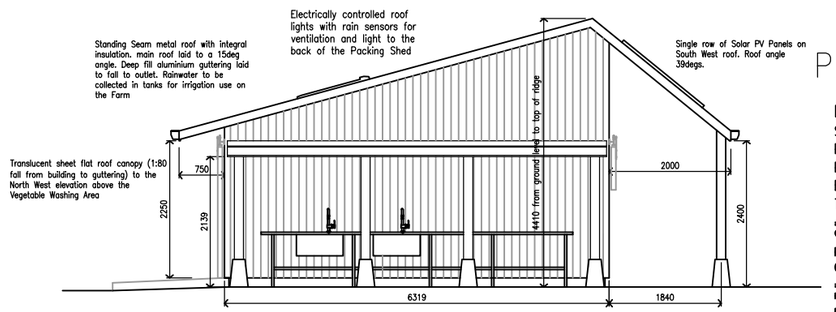

NORTH WEST ELEVATION

EXTERNAL SHUTTERS IN CLOSED POSITION

PROPOSED PACKING SHED SCALE 1:100 AT A3

PLANNING ISSUE

DAVID EDMONDS DESIGN
SUNNYCROFT
PIPEHOUSE LANE
PIPEHOUSE
BATH BA2 7UJ
TEL NO: 01225 723961

Client
Pear Tree Community Farm
Church Lane, Freshford

Project
Proposed Community Farm

Title
Packing Shed
Proposed Ground Floor Plan, Elevations and Cross Section

Date	Scale	Drawing Number	Rev
March 2026	1:100 @ A3	2601 PR02	A

C.A.D. Ref.: G:\DRAWINGS\ACAD.DWG

COPYRIGHT RESERVED.