


This drawing is the copyright of PKA Architects Ltd.
Registered in England and Wales No 8605083.
Do not rely on Scaled Dimensions - work to figured
dimensions only. If in doubt - ASK.
All dimensions to be checked on site by contractor
Work to existing building features where appropriate
Any OS copyright data on this drawing is reproduced
under license

Date	No.	Revision Notes
------	-----	----------------

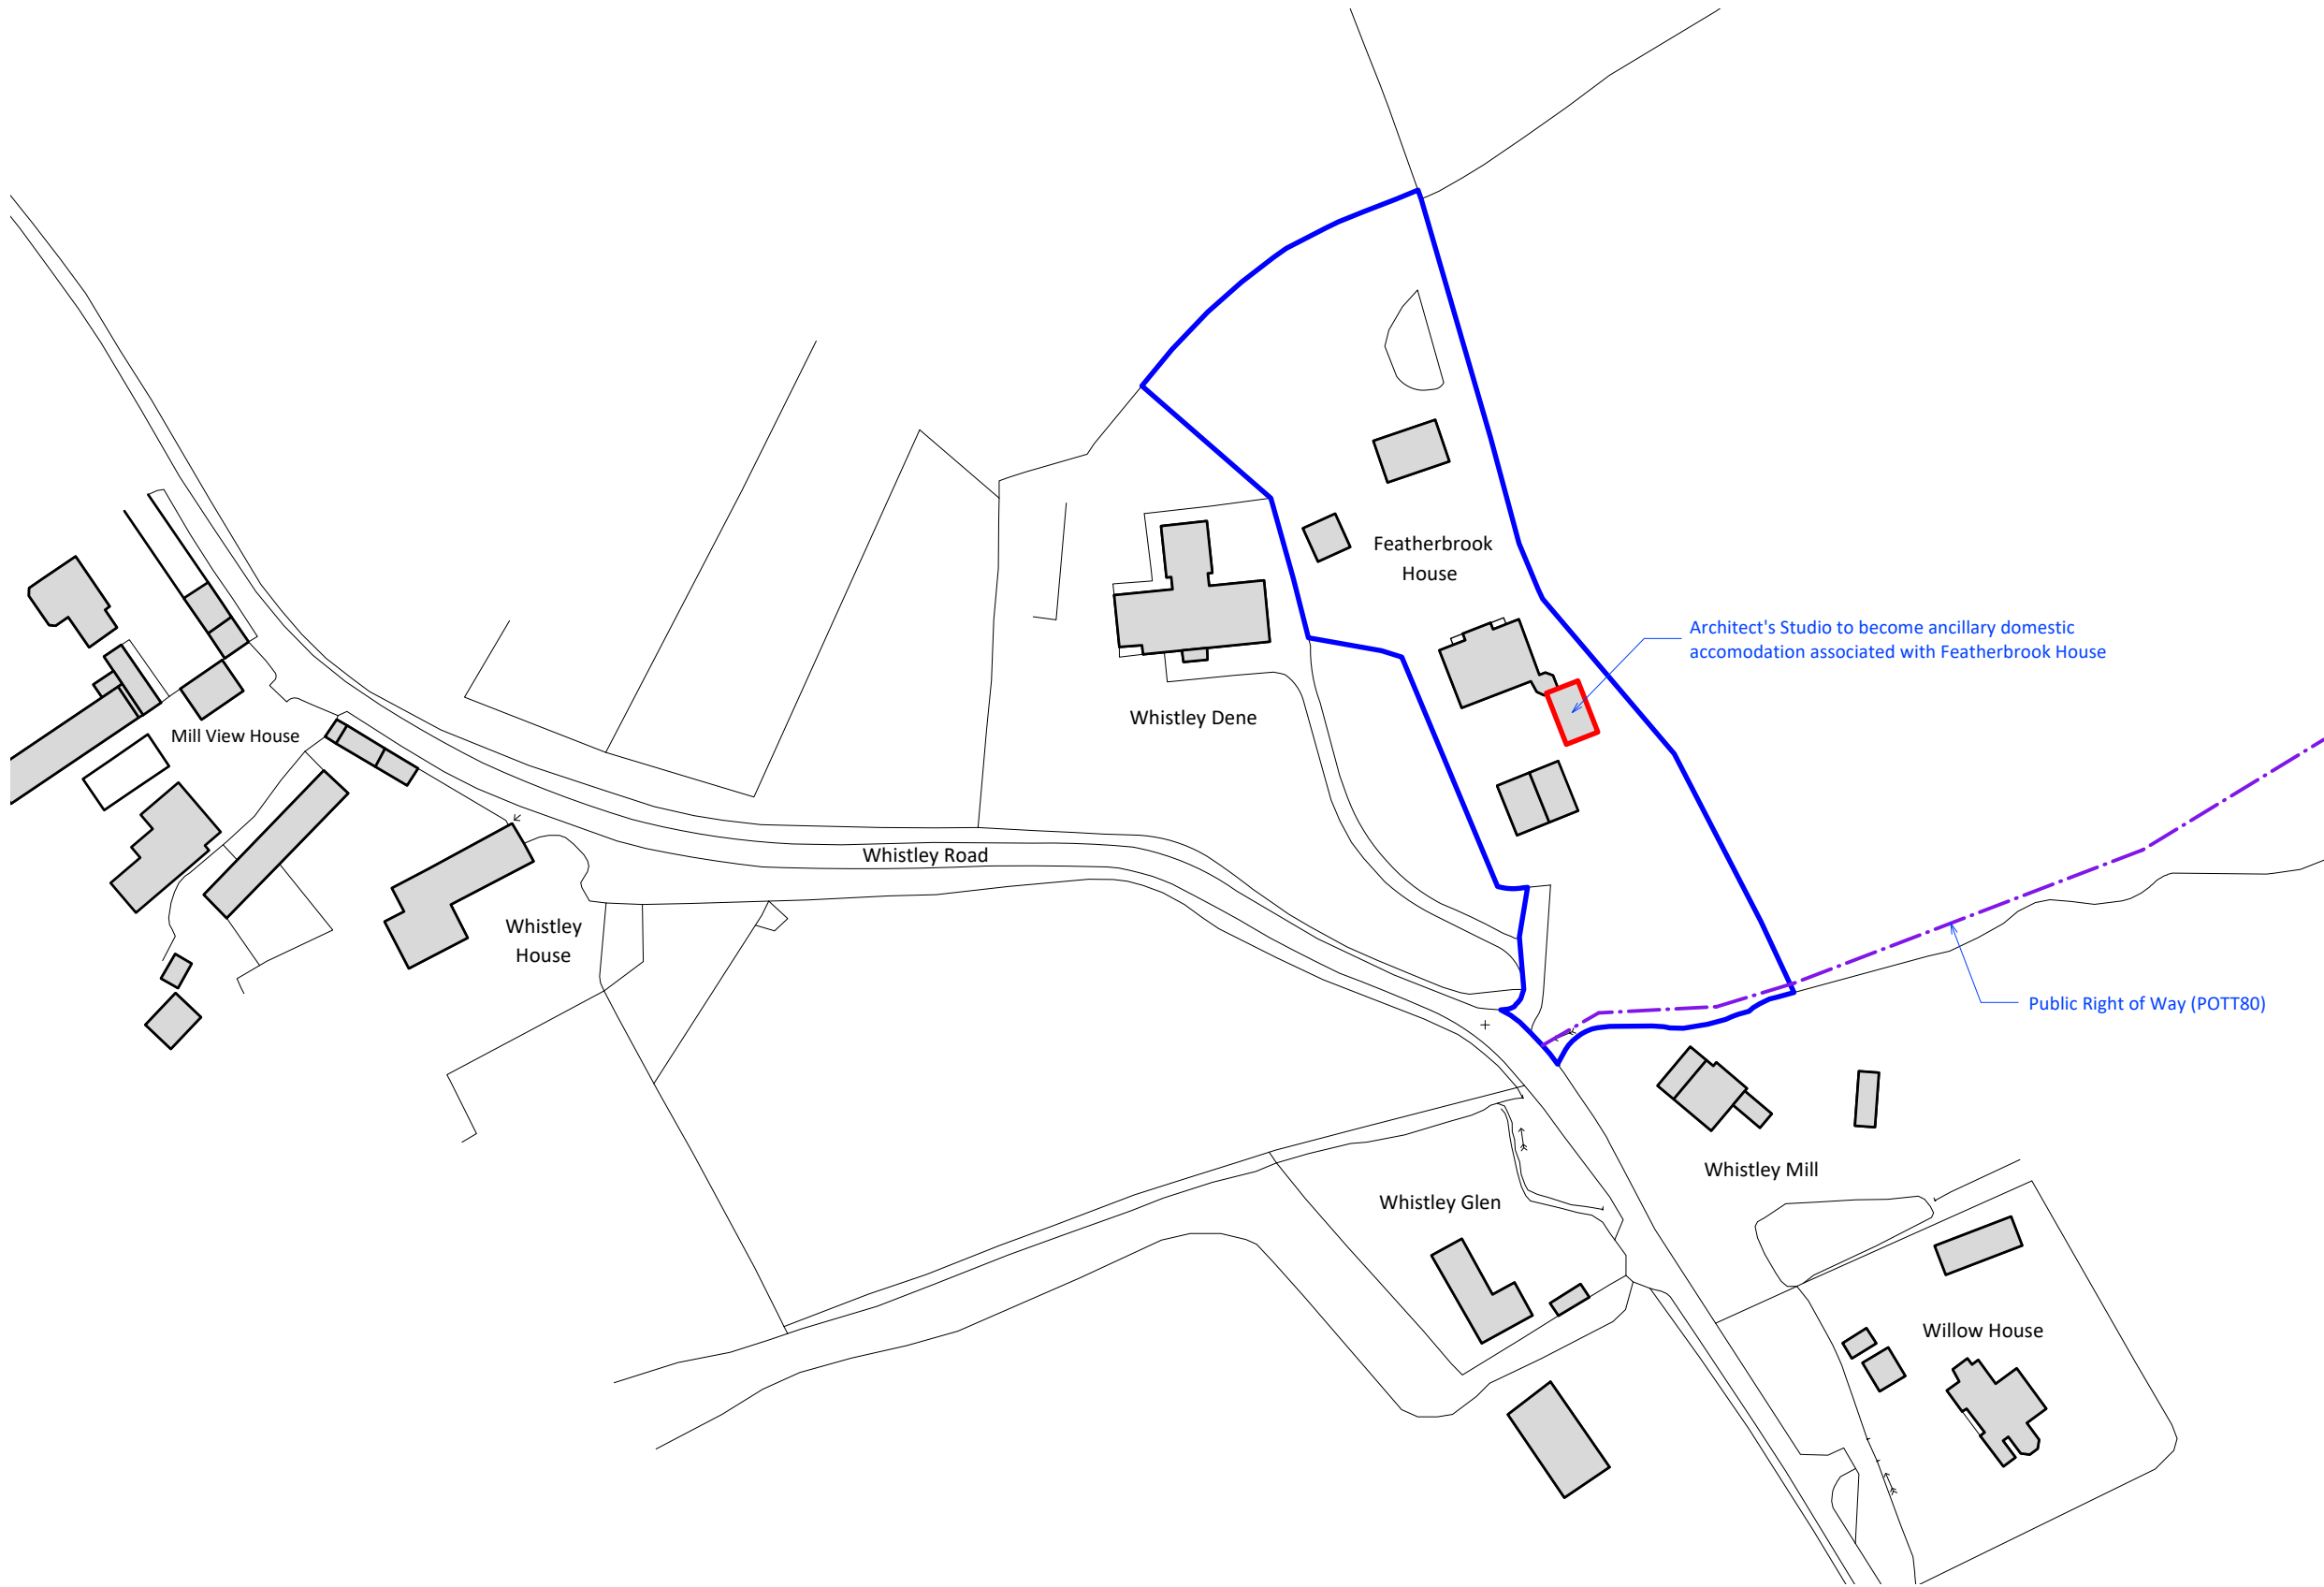

PKA Architects Ltd	RIBA CHARTERED PRACTICE
Featherbrook, Whistley Road, Potterne, Devizes, Wiltshire. SN10 5TD	
tel 01380-725688 tom@pka-architects.com www.pka-architects.com	

Project Title
Change of Use

Address
Featherbrook House, Whistley
Road, Potterne, SN10 5TD

Client
Mr and Mrs Kent

Sheet Title
Location Plan

Scale	Drawn By	Date
1:1250 @A3	tk	05/10/2026

Project ID.	Stage.	Sheet No.	Revision.
2194A	-	EX-001	-

Status
Planning Issue

File Name
2194A - PLAN 1.vwx

Stage Key.
EX - Existing
SK - Sketch
PL - Planning
WD - Working
Drawings
BR - Building
Regulations
TN - Tender
CN - Construction
AB - As Built