




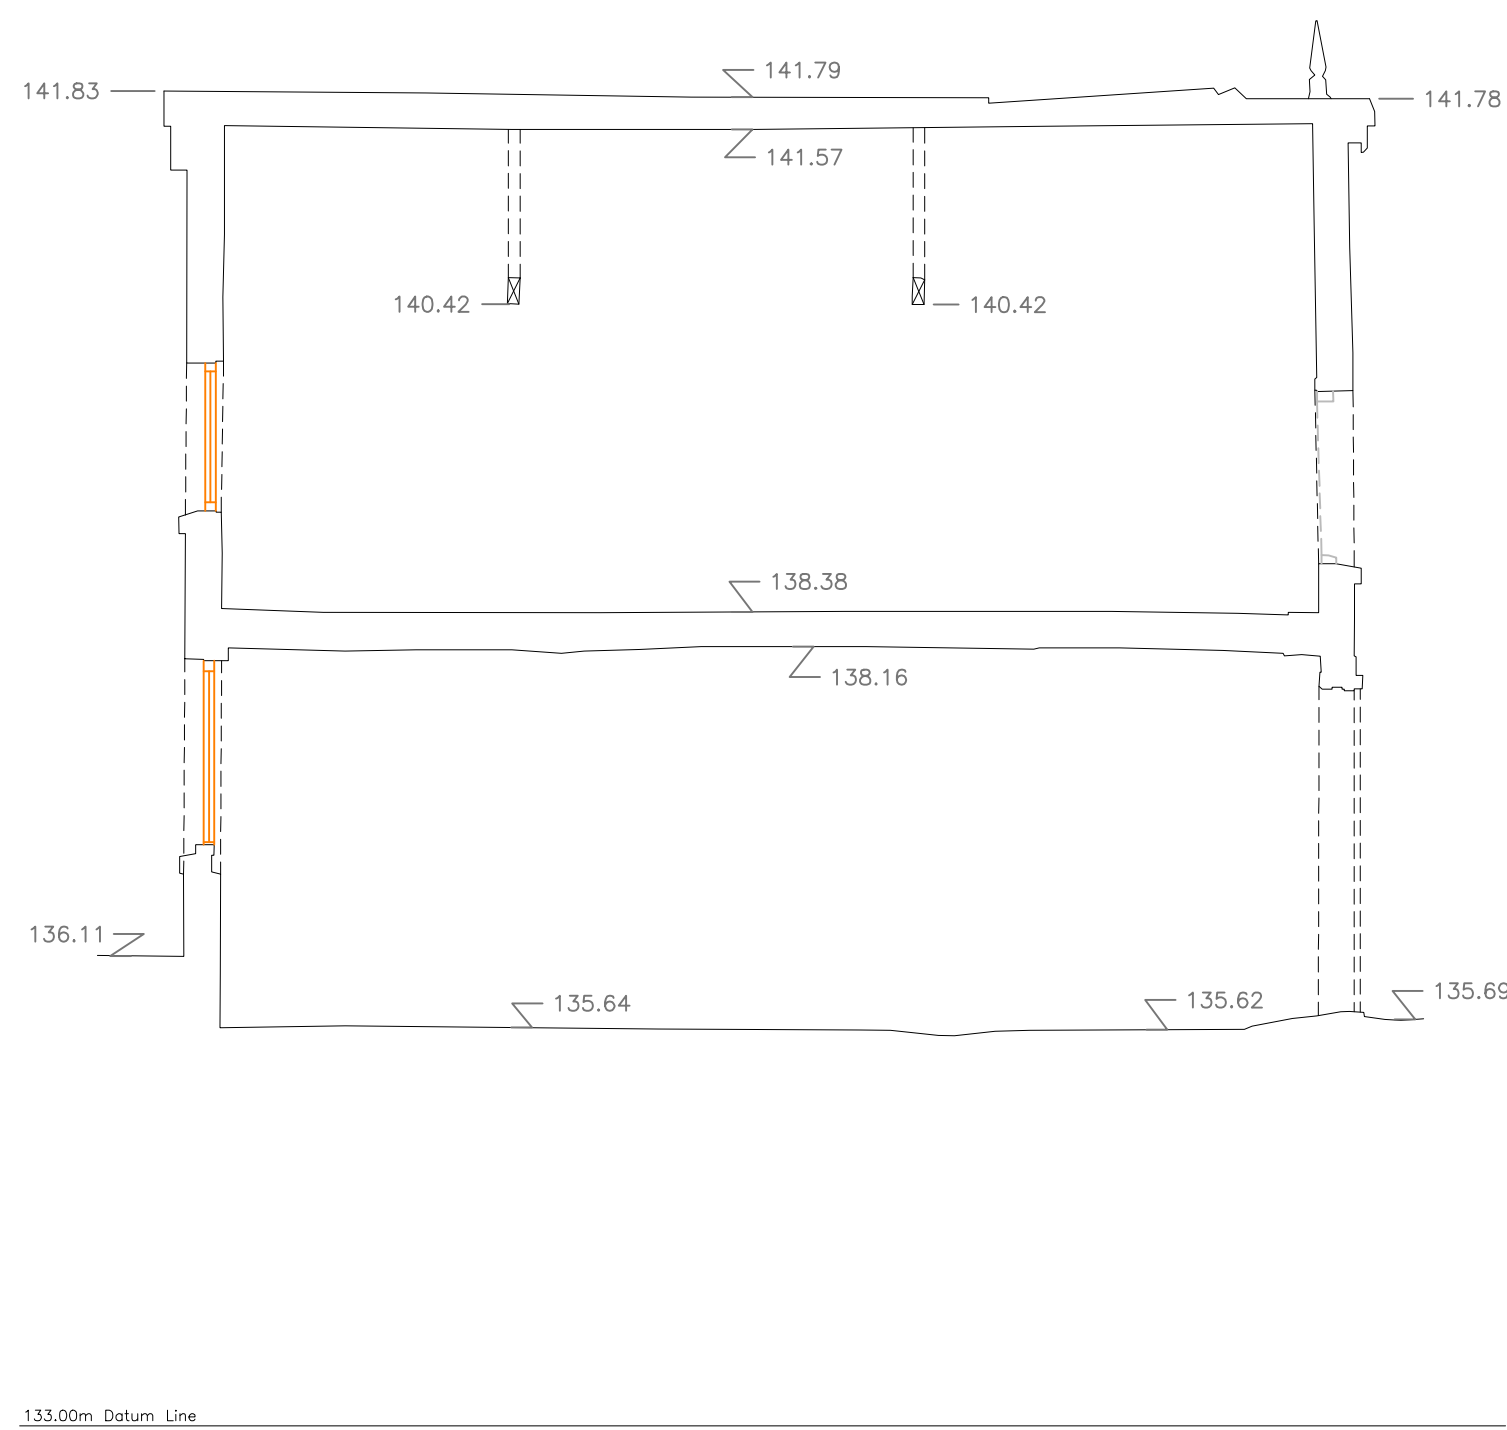

SECTION A

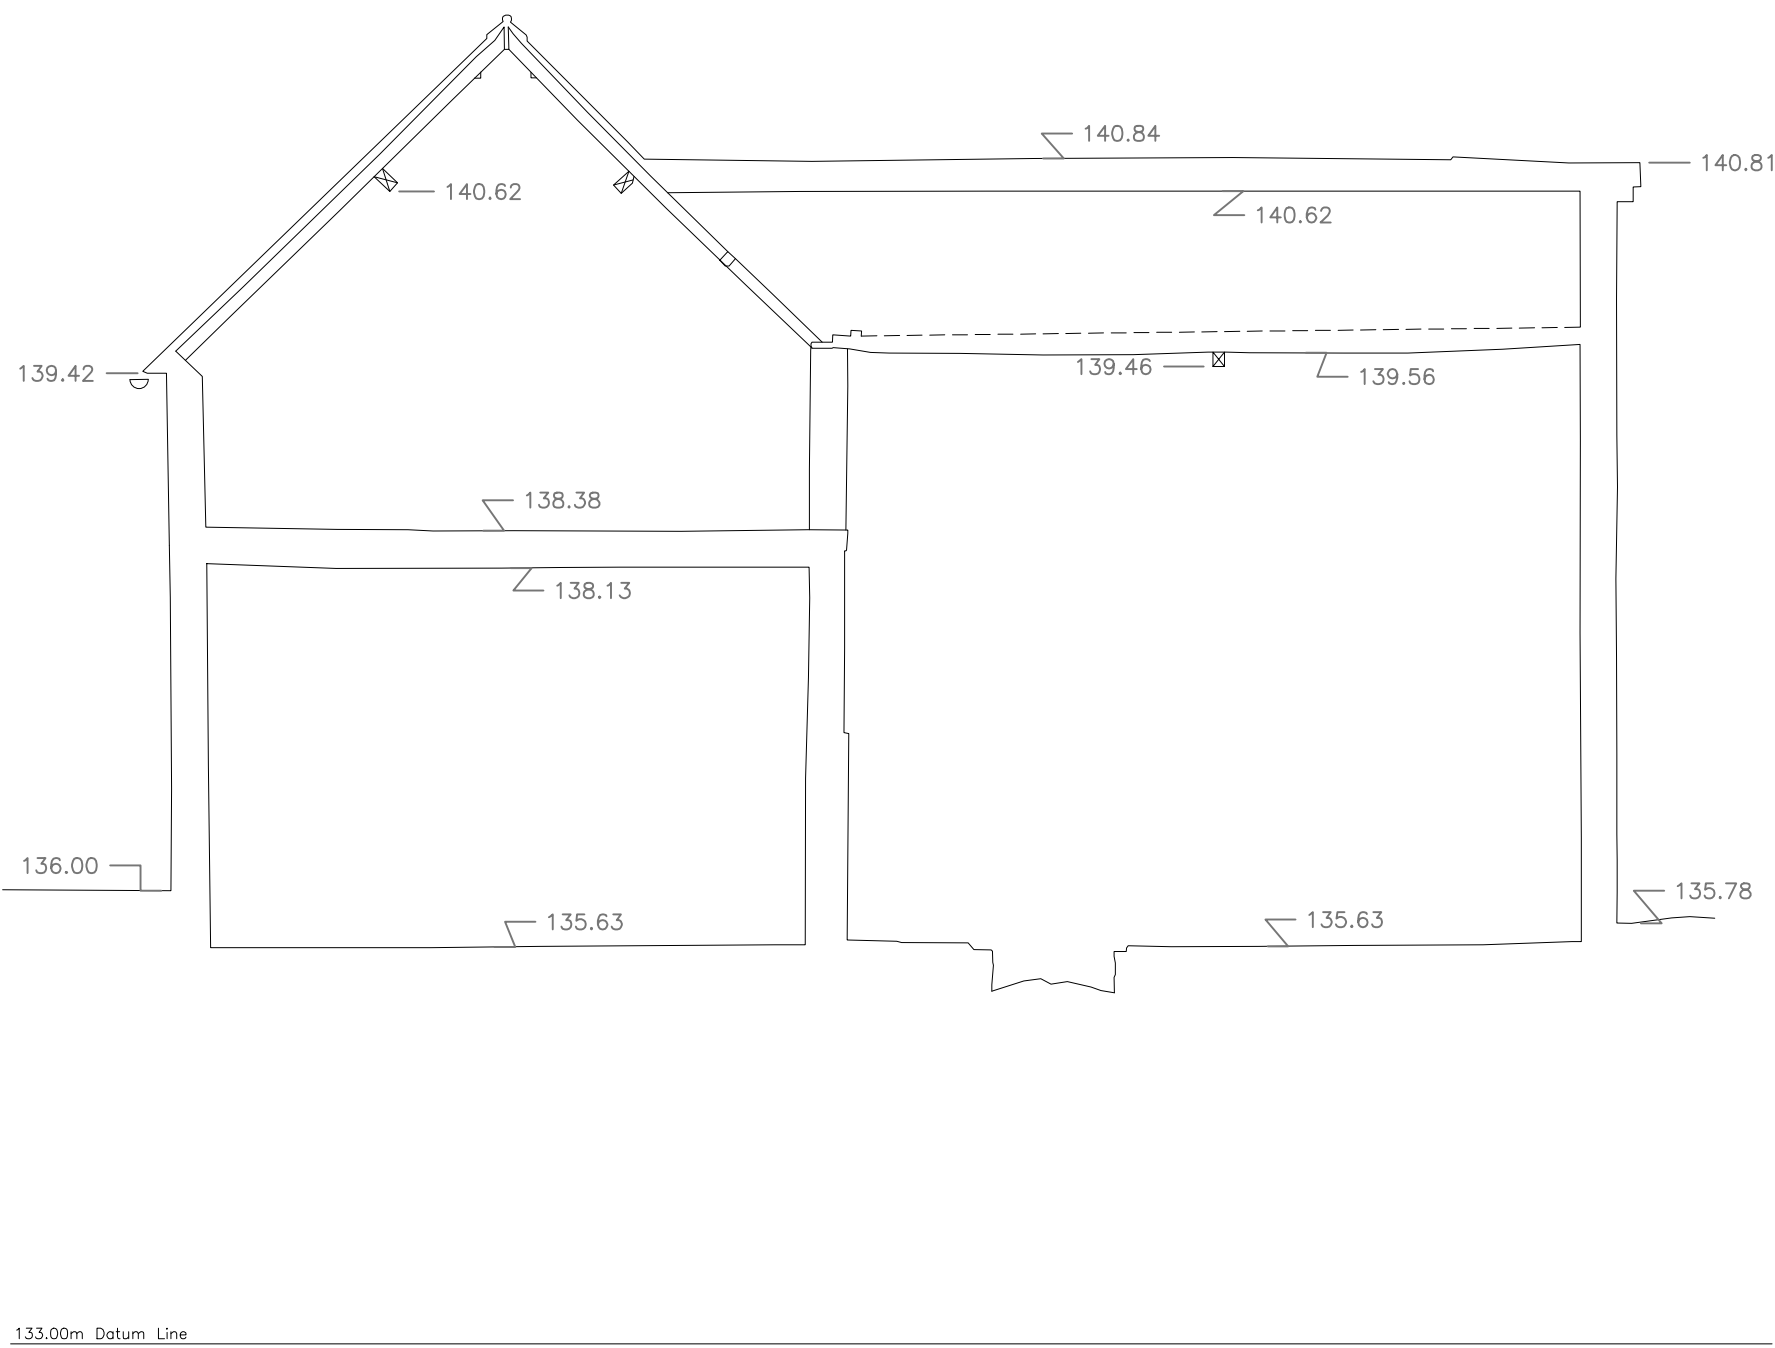

SECTION B

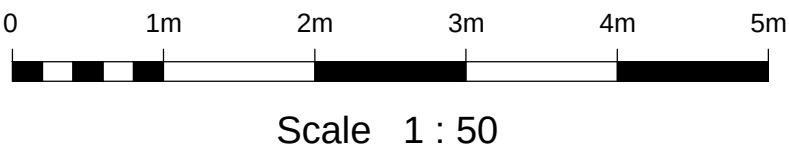

Section Locations

Land & Measured Building Surveyors

27-29 New Street
Charfield
Wotton under Edge
South Glos.
GL12 8ES
Tel: 01453 845360
www.dandosurveying.co.uk
enquiries@dandosurveying.co.uk

Project Name:
The Old Vicarage
Collingbourne Kingston, Wiltshire, SN8 3SE

Drawing Title:
Existing Sections - Coach House

Client:
Agent:
Fowler Architecture & Planning

Date: 13th May 2026	Scale: 1:50 @ A1	
Grid Orientation North GPS	Sheet ID MF06vicarageSECC	Rev None
Site Level Datum OS GPS	Surveyed By BS	Drawn By VM