

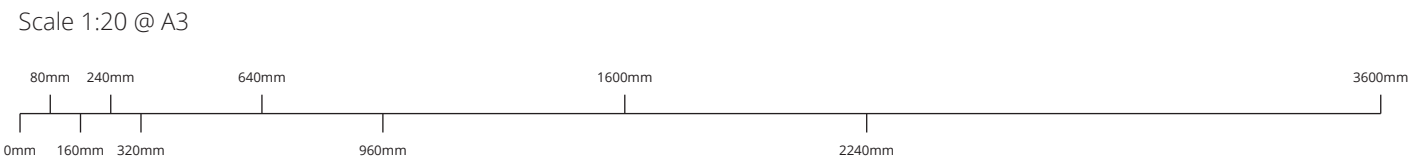



To scale pattern layout for signwriter to paint onto barn doors.
Scale 1:20 @ A3

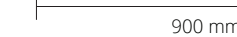

To scale pattern layout for signwriter to paint onto timber door in F&B Old White.
Scale 1:10 @ A3

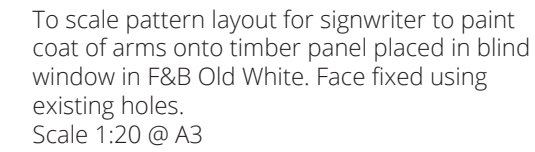

Reverse cut mirror gold vinyl.
Scale 1:20 @ A3

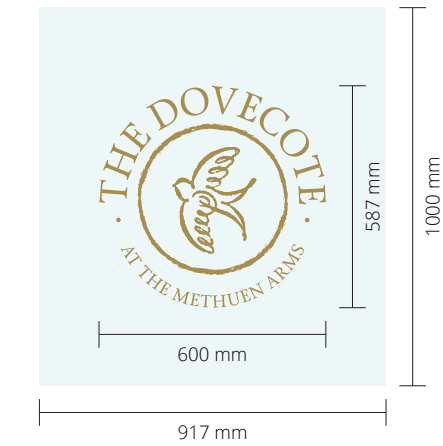

Butcombe
The Dovecote at The Methuen Arms Corsham E: 14173 / V.06
Drawn by: Alice Checked by: Lucy
 Unit 40 Atlantic Business Park, Hayes Road, Sully, CF64 2AB Tel: 01446 501 510 mail@lakeside-signs.com www.lakeside-signs.com Copyright: The attached designs and illustrations are intended solely for, and should only be used by, those to whom this design specification is addressed. The contents are strictly private and confidential. Any form of reproduction, dissemination, disclosure, modification or distribution is strictly prohibited without the prior written consent of Lakeside Signs Limited (company number : 05752023); Whose registered address is: 46-48 Station Road, Llanishan, Cardiff, Wales, CF14 5LU