© All rights Reserved

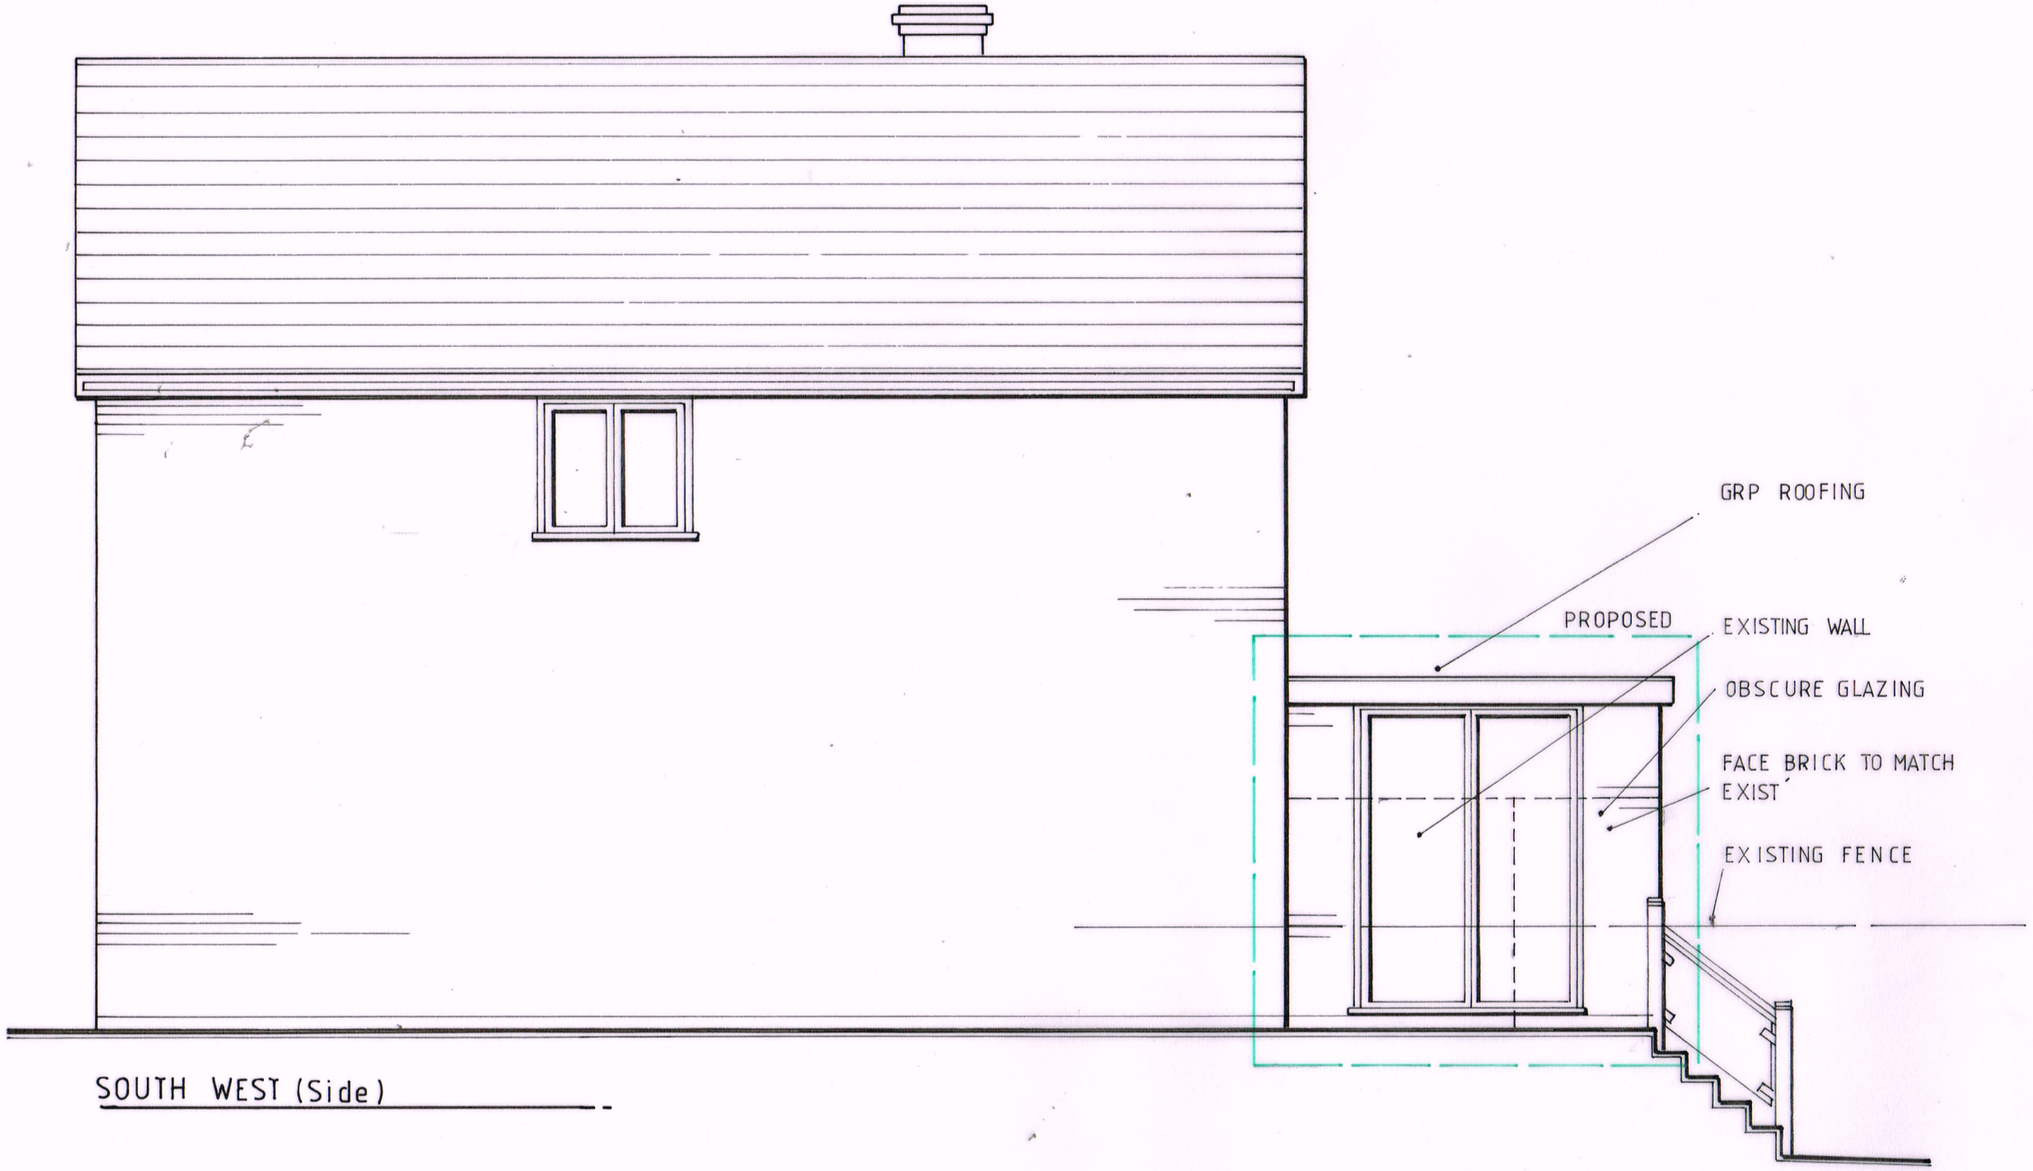


SOUTH WEST (Side)

SCALE 1:50

0 500 1000 2000 mm

Do not scale from this drawing for construction use figured dimensions only. If you are in doubt please ask using the contact details below.

Contact: Tel. 01793 272179
email:
design@conceptarchitecture.co.uk

PLANNING ONLY

DEVIZES

PROPOSED DATA

C0260406 | 1:50 | 6:26 | RSH

260406/PL05

concept architecture
Designing Dreams, Creating Reality