



-DETAIL 3-
SPECIFICATIONS

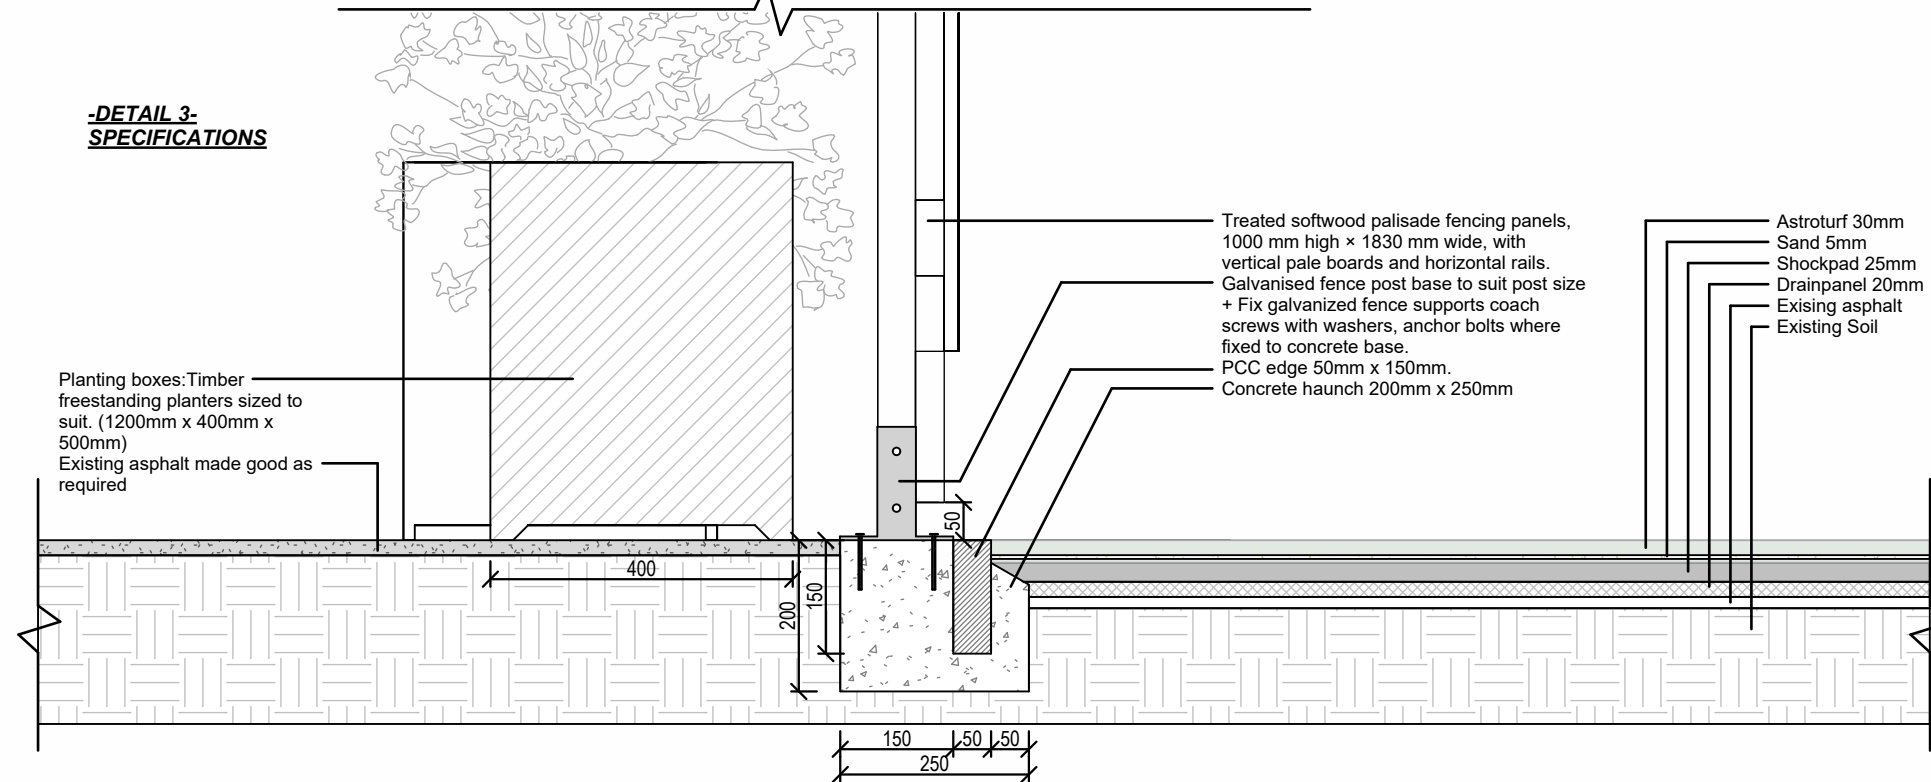



-NEW PERGOLA-
SPECIFICATIONS

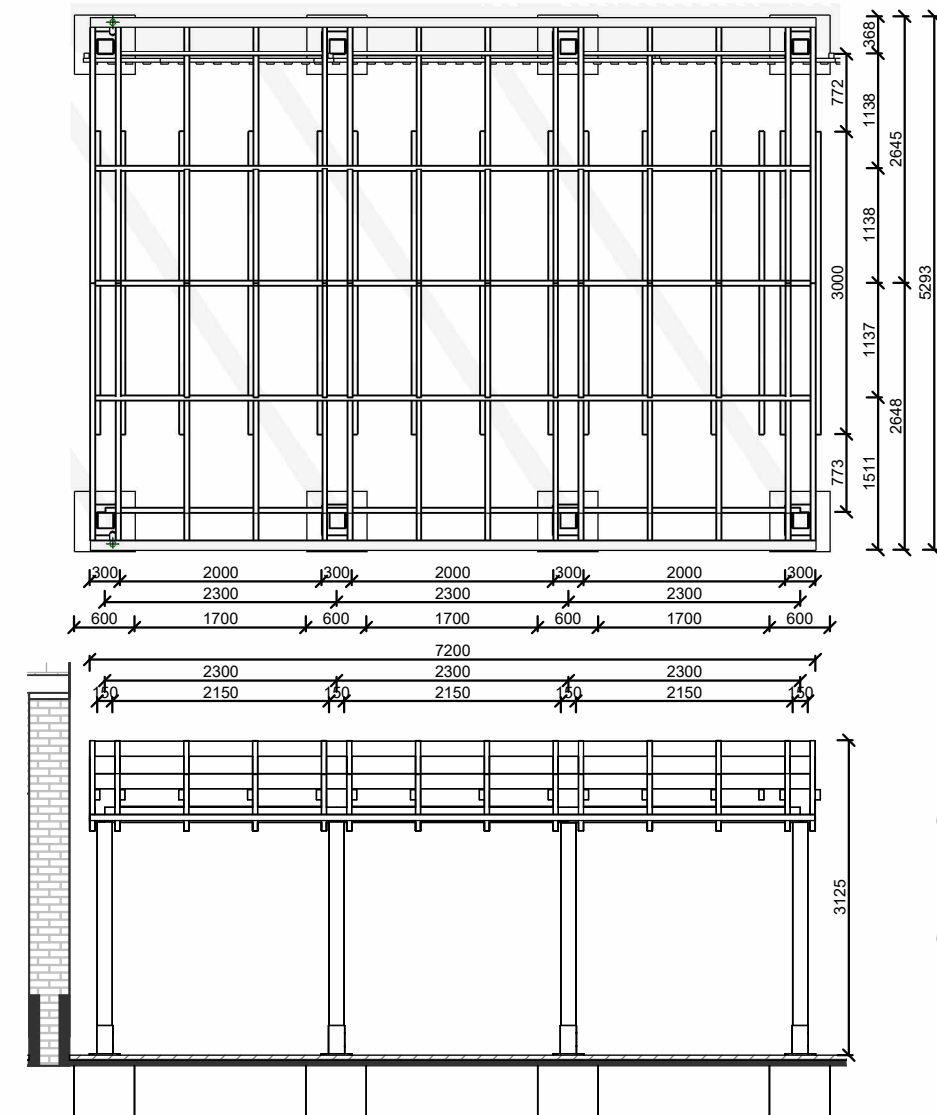


Prior to start of works, a trial hole needs to be dug at the existing wall to confirm a reasonable bearing strata at 800mm below ground (assumed min 75kPa bearing capacity).

▶ The new foundation adjacent to the existing foundation must be at min 800mm deep or be as deep as the existing foundation.

Should the existing foundation be very shallow please contact us to redefine foundation detail (avoid undermining existing foundation).

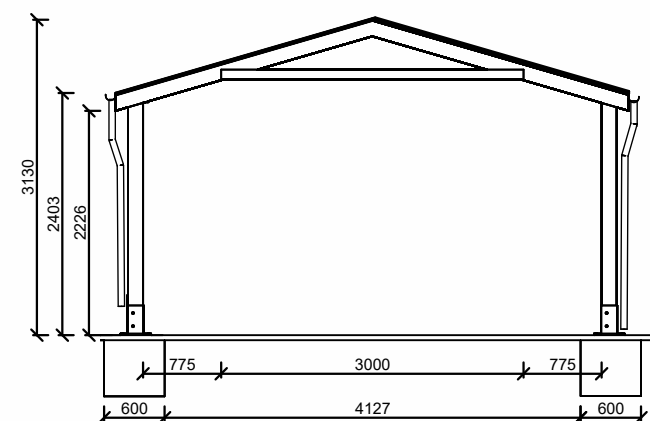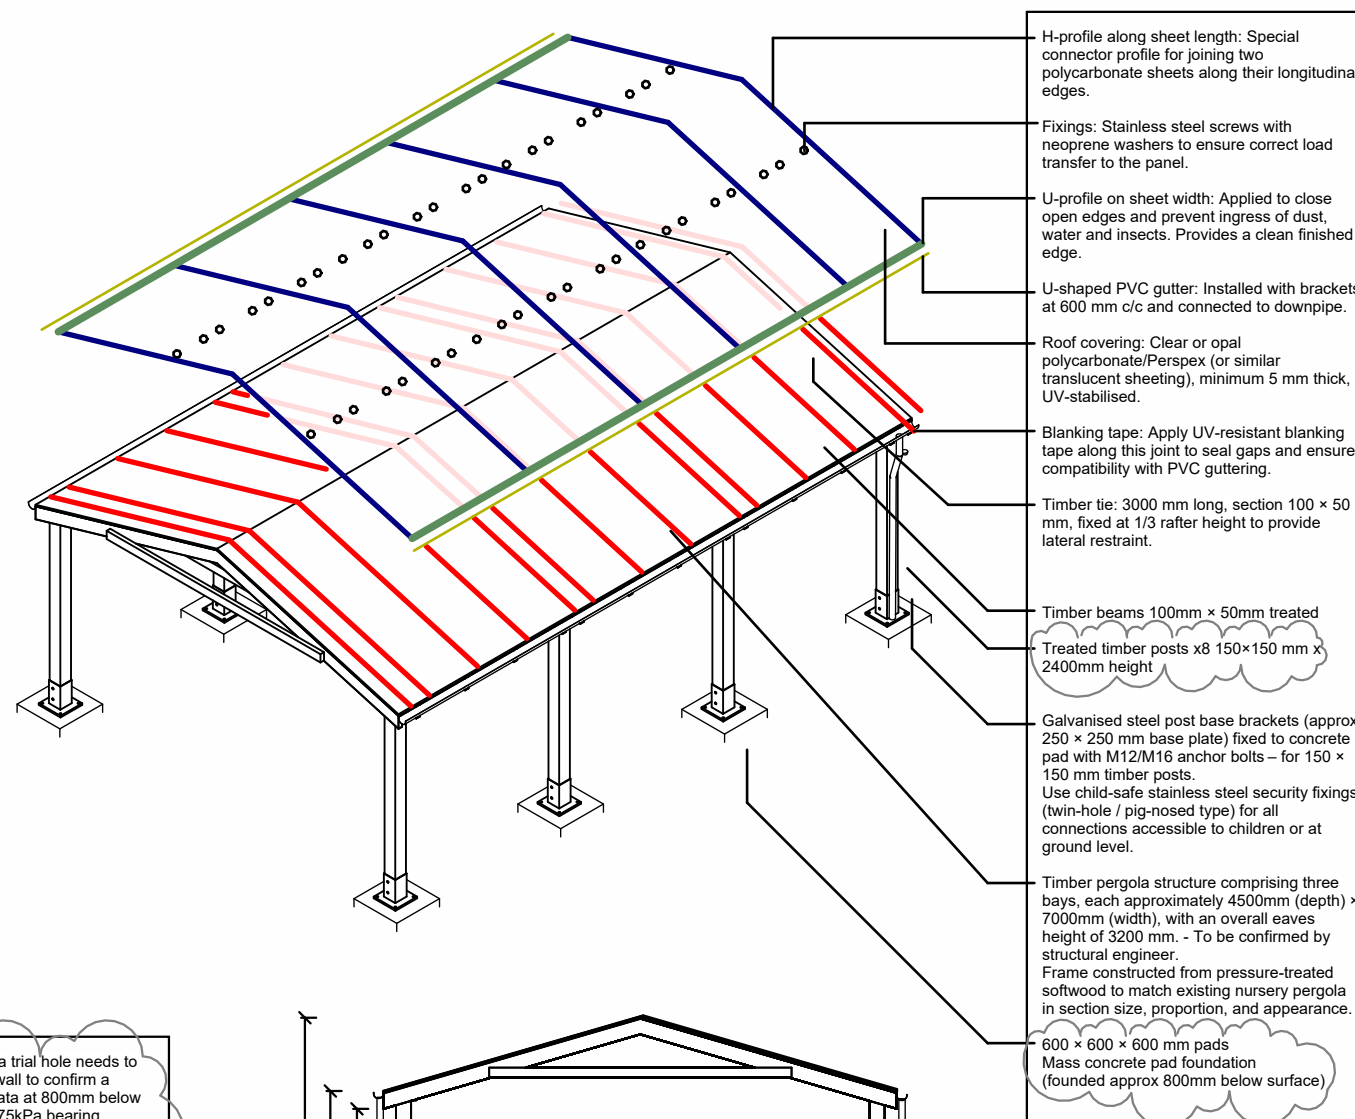

-FENCE- **SPECIFICATIONS**

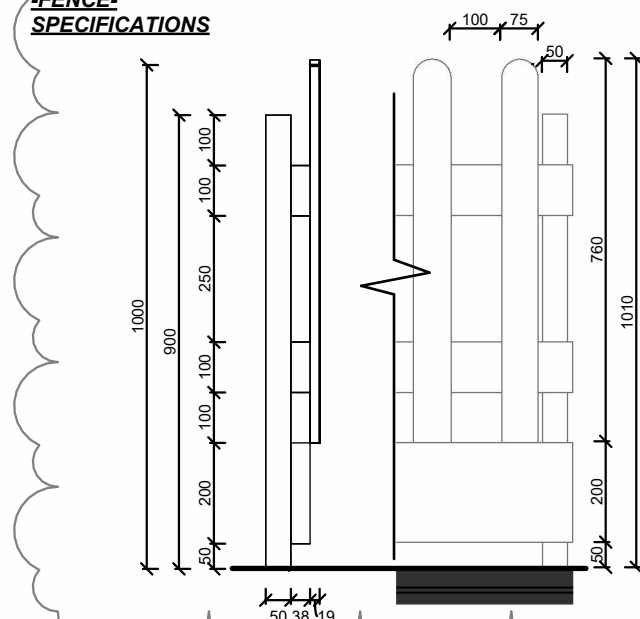

This drawing is © copyright Jm Design Studio Ltd 2028. No unauthorised reproduction of any kind is permitted. No dimensions to be scaled from this drawing. Verify all dimensions prior to construction. Immediately report any discrepancies on the document to Jm Design Studio Ltd. This document shall be read in conjunction with all relevant Architectural, Structural, M&E, Public Health, Landscape, Civils and Interior Designer's drawings, schedules and specifications.

All figures are approximate and may have been measured and expressed in a manner as defined by the current edition of theRICS Code of Measuring Practice unless otherwise stated. Figures relate to the current stage of the project and represent the design intent only, if additional information is required please contact Jm Design Studio Ltd.

4	Issue for planning 2	01/10/2026
3	Issue for planning	18/09/2026
2	Revision 02	18/12/2025
1	Revised Proposal	12/11/2025
N°	Description	Issue Date

REVISION SCHEDULE

PROJECT NAME:
Savernake Nursery

DRAWING CREATED BY:
JM Design Studio

DRAWING TITLE:

Proposed Detail plans + 3D views

DRAWING NUMBER:
2530-JMDS-00-XX-DR-A-1050-4

SCALE N/A	PAPER SIZE: A3	
--------------	-------------------	--

APPROVAL

Created by:	Date	Checked by:	Date
MZ	16/09/2026	JM	01/10/2026

Approved by: **JM** Date **01/10/2026**

DRAWING STATUS:

S3_FOR REVIEW & COMMENT

JM
design studio ltd