

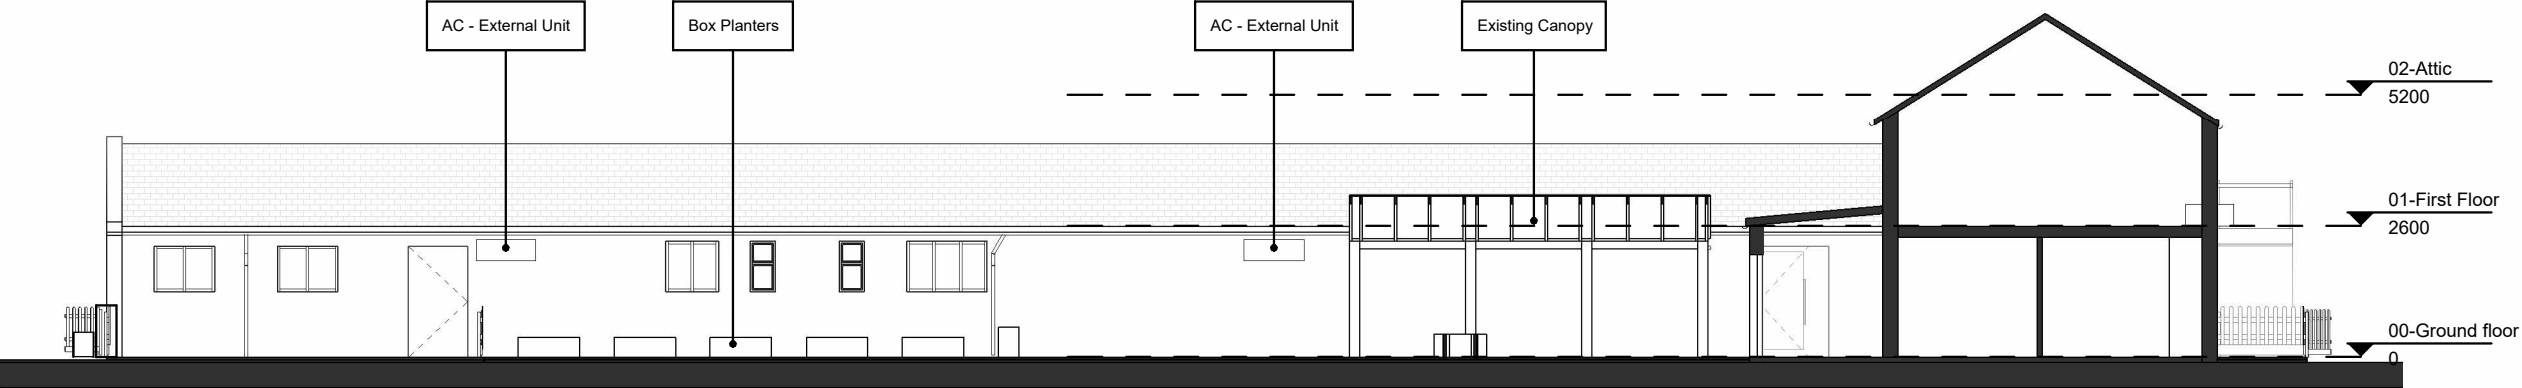


This drawing is © copyright JM Design Studio Ltd 2026. No unauthorised reproduction of any kind is permitted.
No dimensions to be scaled from this drawing. Verify all dimensions prior to construction. Immediately report any discrepancies on the document to JM Design Studio Ltd.
This document shall be read in conjunction with all relevant Architectural, Structural, M&E, Public Health, Landscape, Civils and Interior Designer's drawings, schedules and specifications.
All figures are approximate and have been measured and expressed in a manner as defined by the current edition of the RICS Code of Measuring Practice unless otherwise stated. Figures relate to the current stage of the project and represent the design intent only, if additional information is required please contact JM Design Studio Ltd.

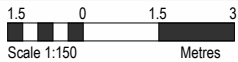

1 | Proposed Section 1
1:150

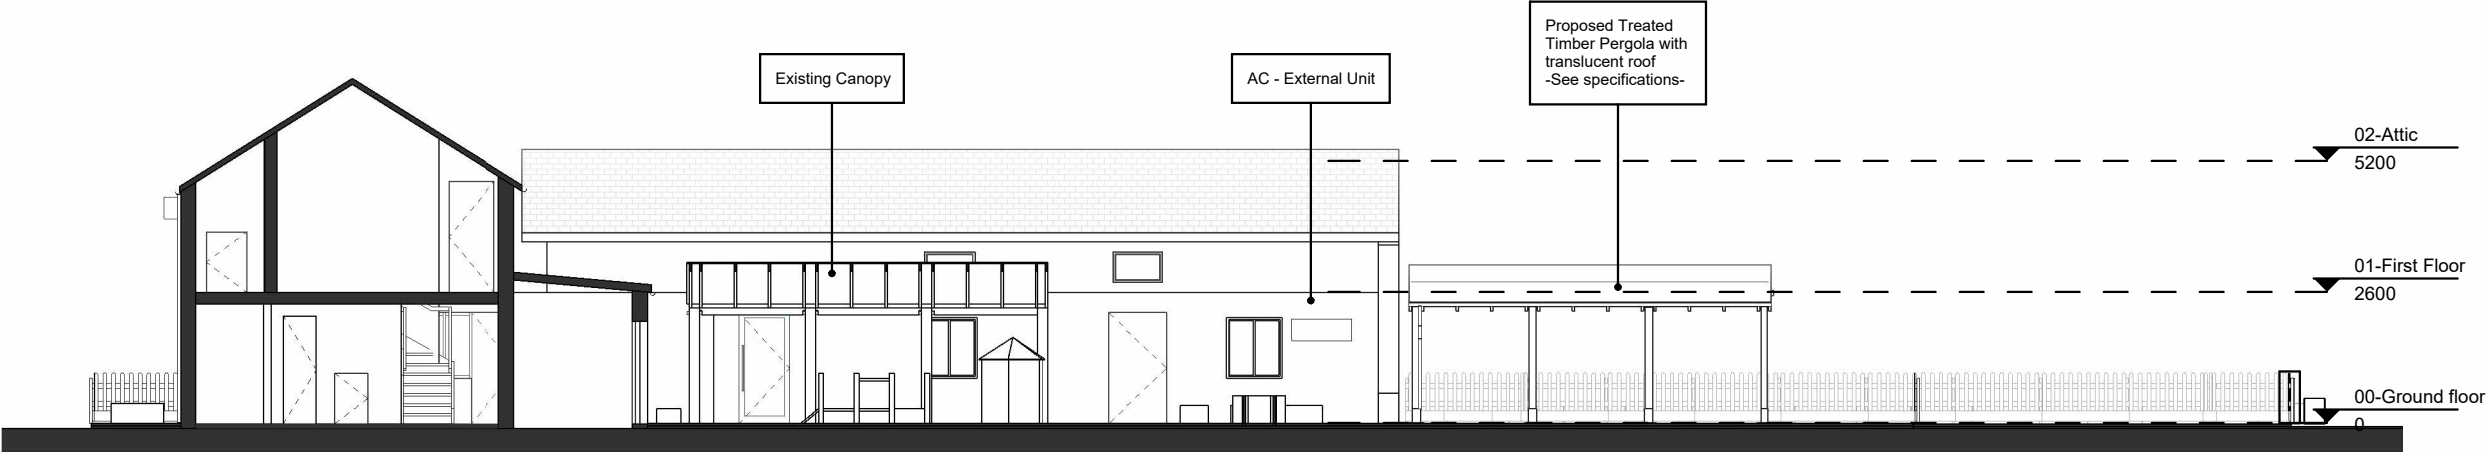

2 | Proposed Section 2
1:150

4	Issue for planning 2	01/10/2026
3	Issue for planning	18/09/2026
2	Revision 02	18/12/2025
1	Revised Proposal	12/11/2025
Nº	Description	Issue Date

REVISION SCHEDULE

PROJECT NAME:
Savernake Nursery

DRAWING CREATED BY:
JM Design Studio

DRAWING TITLE:
Proposed Plan - Section

DRAWING NUMBER:
2530-JMDS-00-XX-DR-A-1033-4

SCALE	PAPER SIZE:
1:150	A3

APPROVAL			
Created by:	Date	Checked by:	Date
MZ	16/09/2026	JM	01/10/2026
Approved by:	Date		
JM	01/10/2026		

DRAWING STATUS:

S3_FOR REVIEW & COMMENT

