



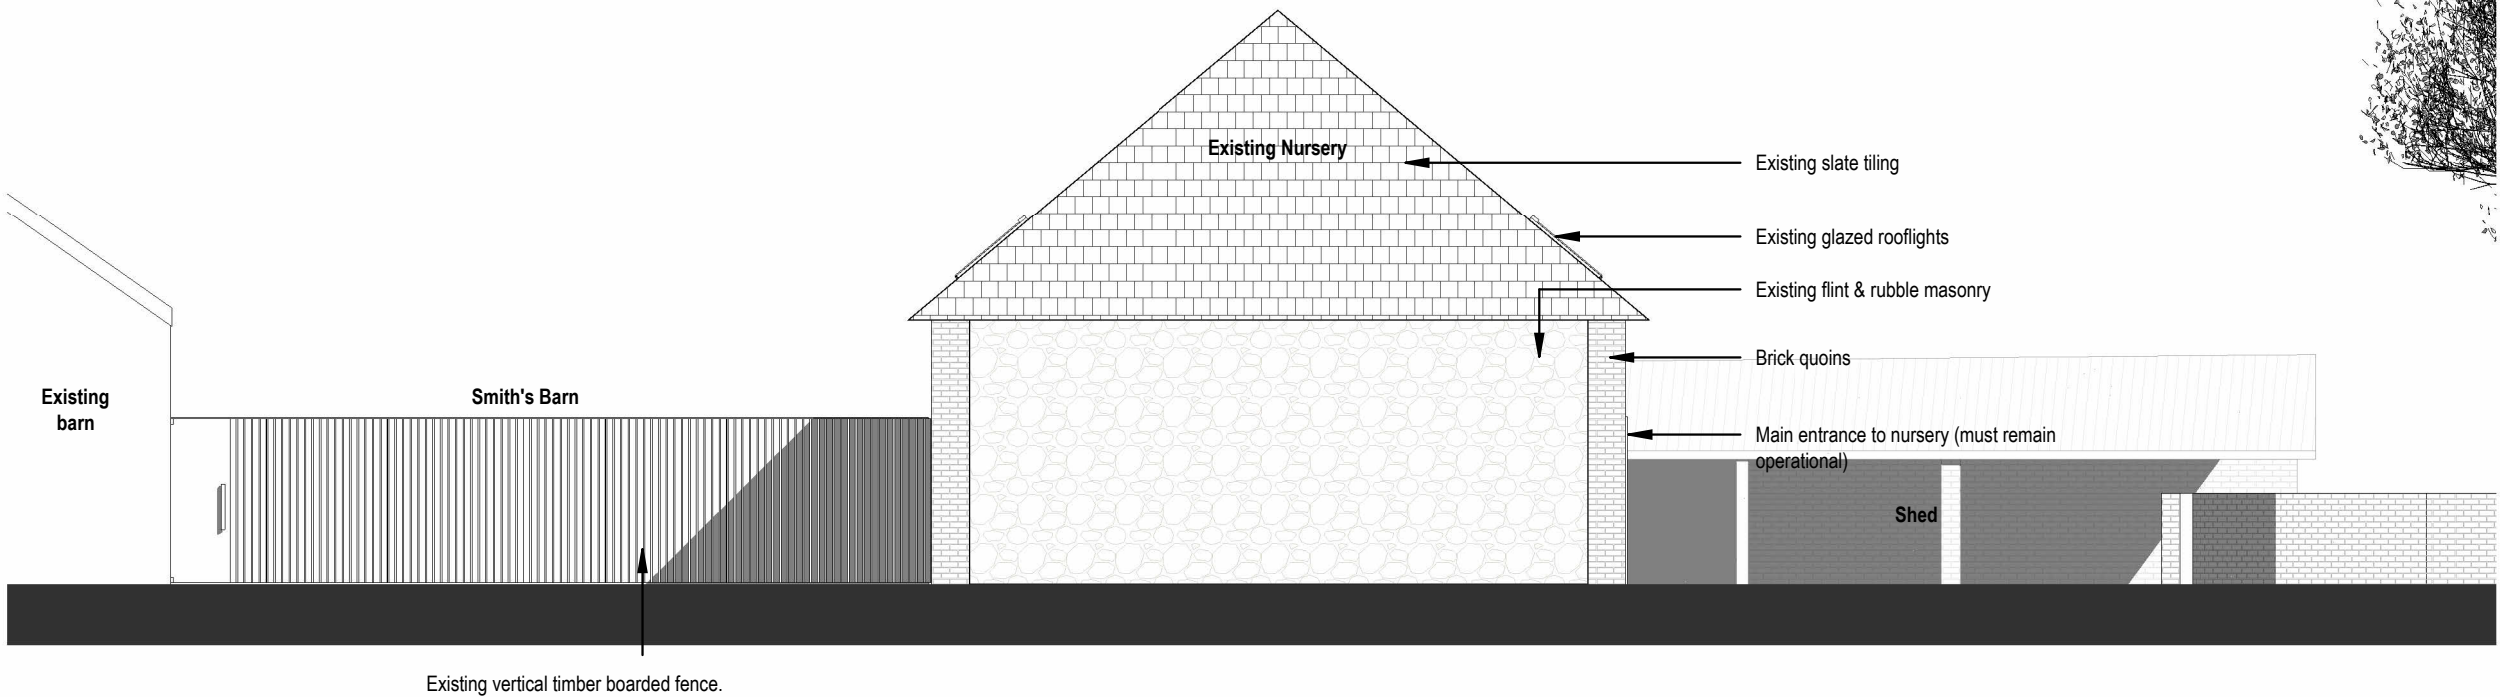

1 Existing Side Elevation 03


1 : 100

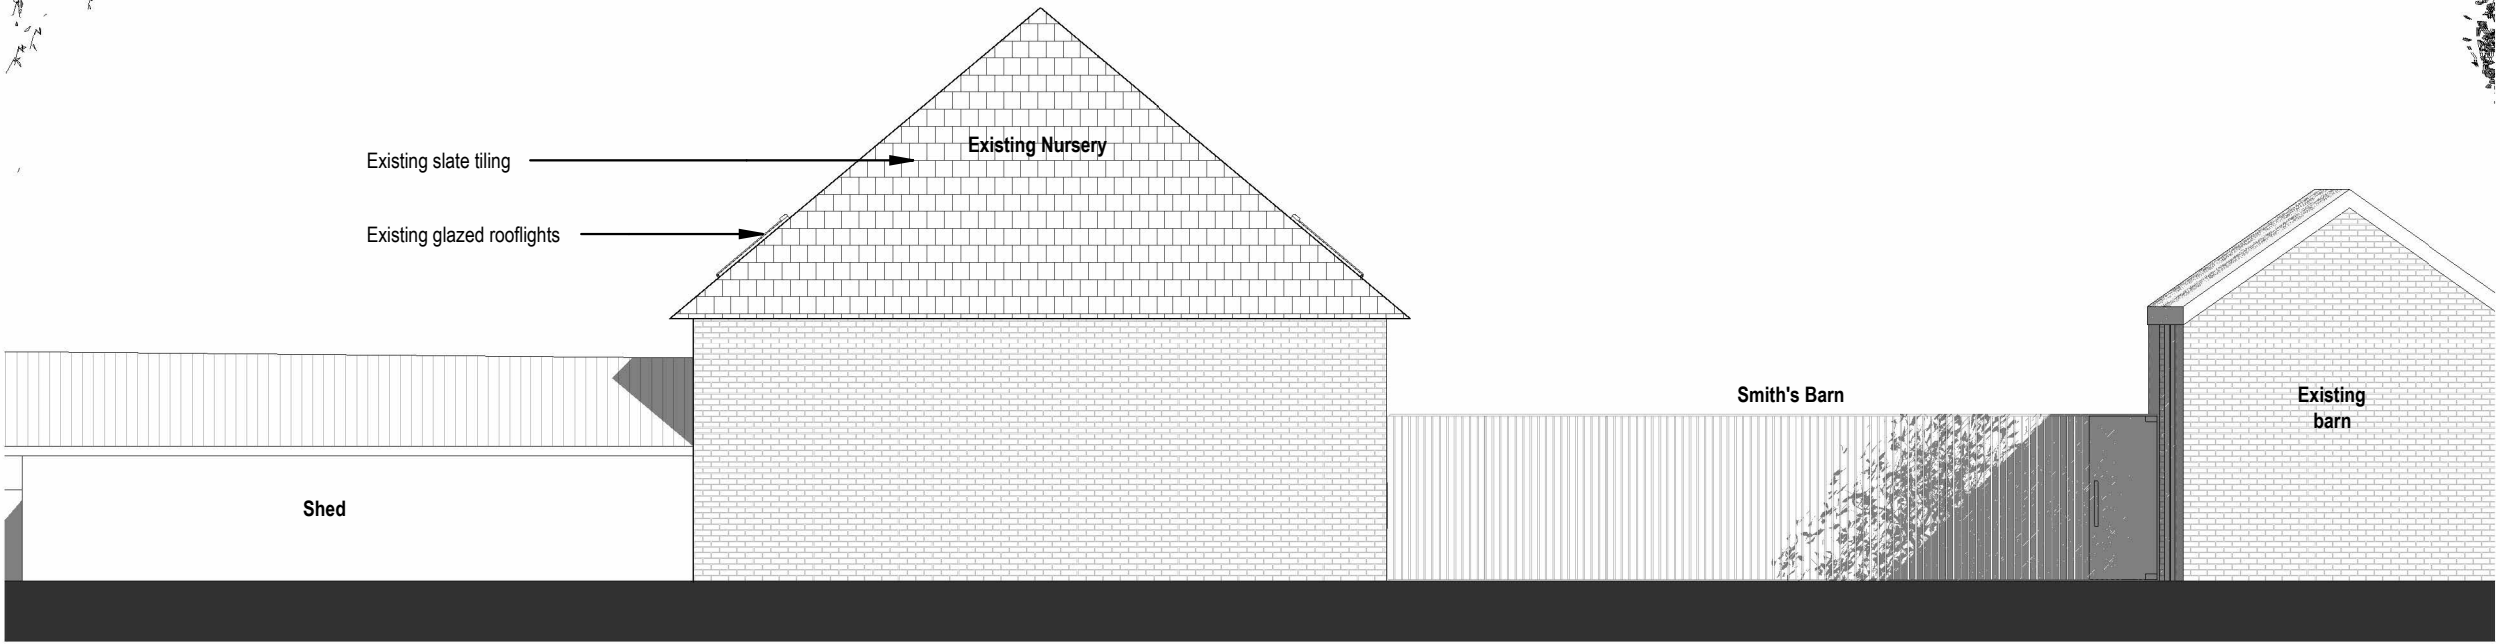

2 Existing Side Elevation 04

1 : 100

This drawing is © copyright JM Design Studio Ltd 2026. No unauthorised reproduction of any kind is permitted. No dimensions to be scaled from this drawing. Verify all dimensions prior to construction. Immediately report any discrepancies on the document to JM Design Studio Ltd. This document shall be read in conjunction with all relevant Architectural, Structural, M&E, Public Health, Landscape, Civils and Interior Designer's drawings, schedules and specifications. All figures are approximate and have been measured and expressed in a manner as defined by the current edition of the RICS Code of Measuring Practice unless otherwise stated. Figures relate to the current stage of the project and represent the design intent only; if additional information is required please contact JM Design Studio Ltd.

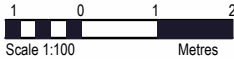

N°	Description	Issue Date
6	Issue for Planning 2	01/10/2026
5	Issue for Planning	22/09/2026
4	WIP Construction issue	16/09/2026
3	Updated Pack	01/09/2026
2	Updated Pack	22/01/2026
1	Preliminary Drawings	16/12/2025

REVISION SCHEDULE	
PROJECT NAME: Little Acorns 22 West St, Aldbourne, Marlborough SN8 2BS, UK	
DRAWING CREATED BY: JM Design Studio	
DRAWING TITLE: Existing Plan - Elevation 2-2	
DRAWING NUMBER: 2528-JM-00-FF-DR-A-0033-6	

SCALE	PAPER SIZE:	
1:100	A3	
APPROVAL		
Created by:	Date	Checked by: Date
GC	22/01/2026	JM 01/10/2026
Approved by:	Date	
JM	01/10/2026	

DRAWING STATUS:
S3_FOR REVIEW & COMMENT

