

External Play Area:



View - 01



View - 02




View - 03




View - 04



View - 05

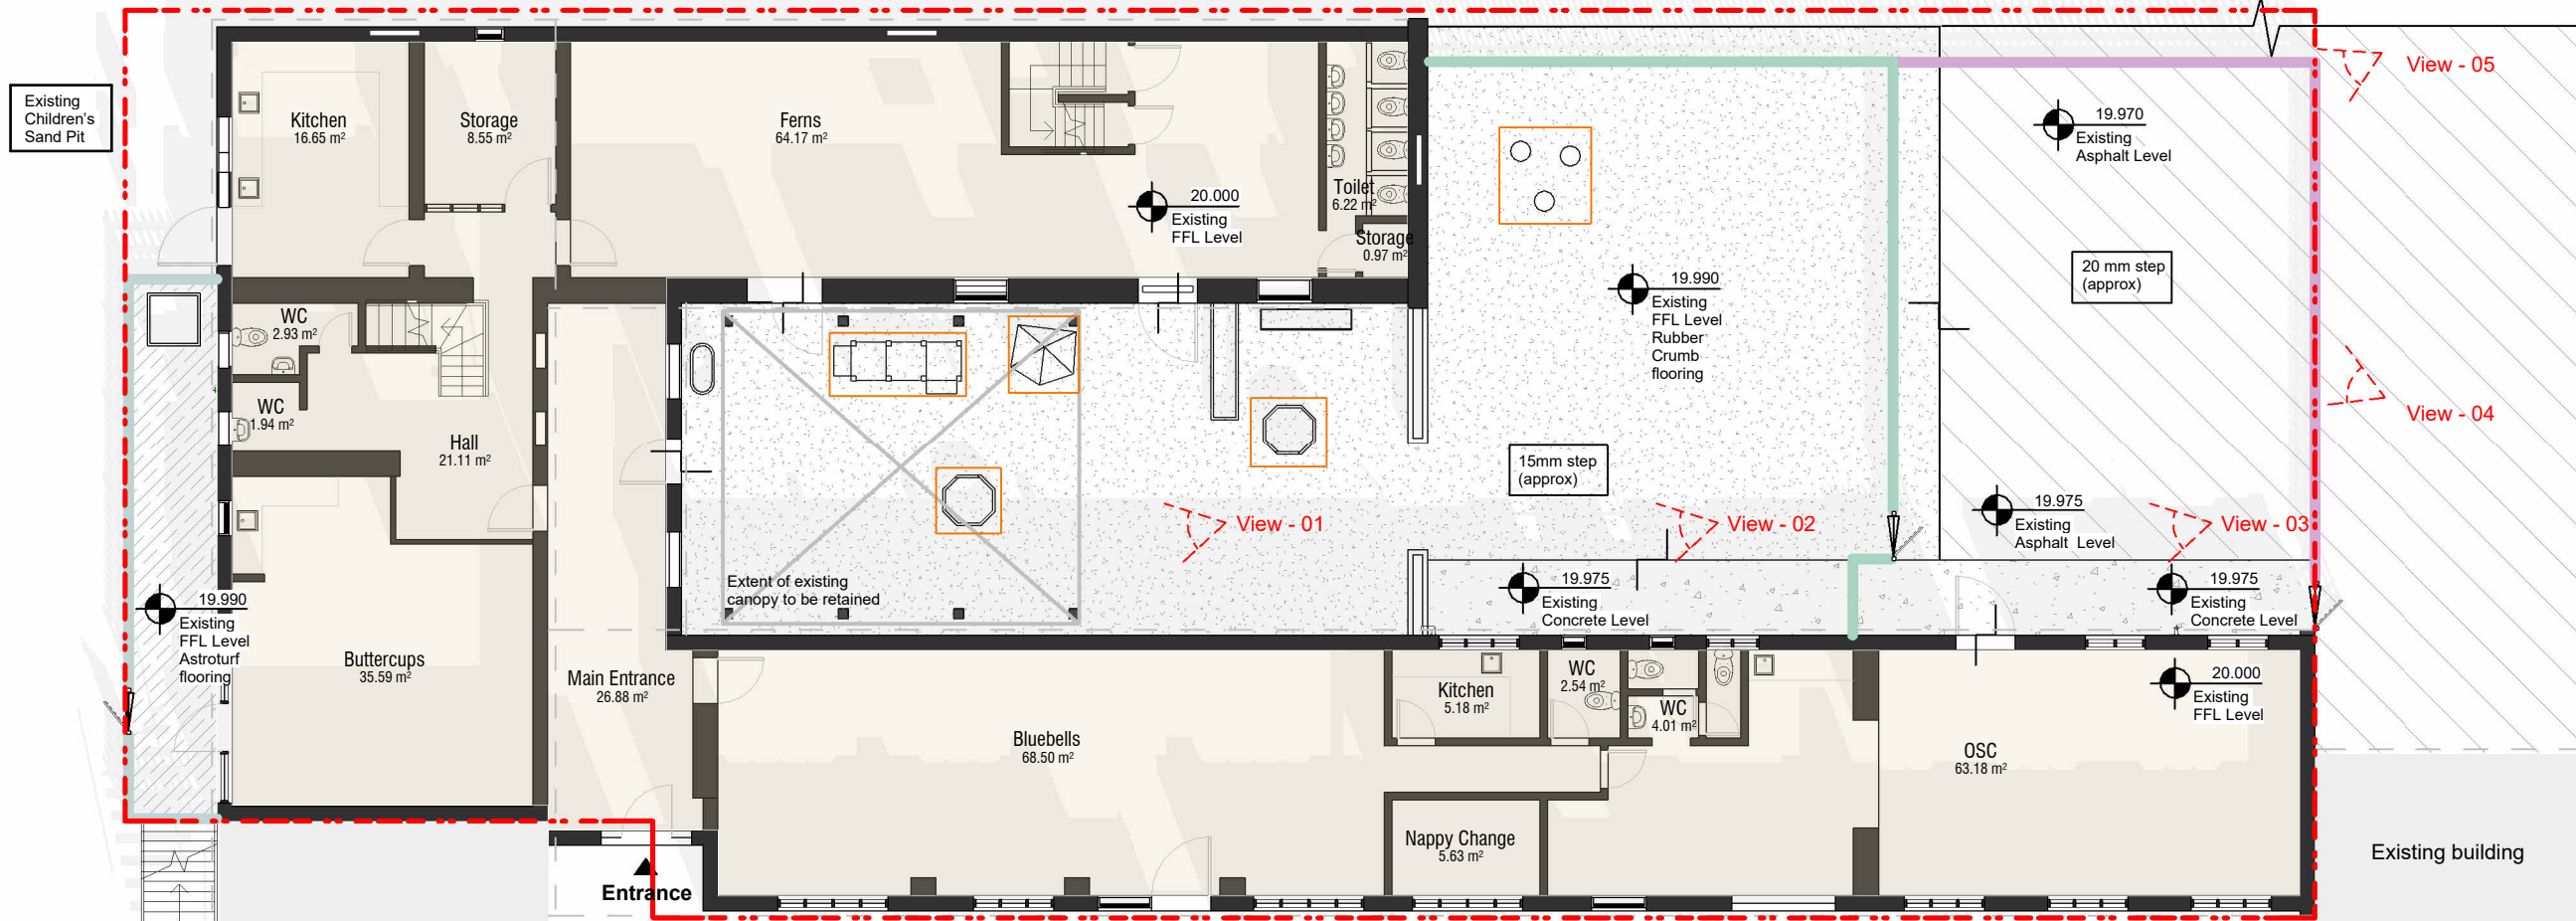

This drawing is © copyright JM Design Studio Ltd 2026. No unauthorised reproduction of any kind is permitted. No dimensions to be scaled from this drawing. Verify all dimensions prior to construction. Immediately report any discrepancies on the document to JM Design Studio Ltd. This document shall be read in conjunction with all relevant Architectural, Structural, M&E, Public Health, Landscape, Civils and Interior Designer's drawings, schedules and specifications. All figures are approximate and have been measured and expressed in a manner as defined by the current edition of the RICS Code of Measuring Practice unless otherwise stated. Figures relate to the current stage of the project and represent the design intent only, if additional information is required please contact JM Design Studio Ltd.

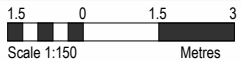

KEY

- Interior of existing nursery shown hatched
- Existing rubber crumb flooring
- Existing tarmac + astroturf flooring
- Existing Concrete flooring
- Existing asphalt surface
- Existing 'new' timber palisade fence
- Existing 'old' timber palisade fence
- Existing play elements

- Property Line
- Site application boundary

Nº	Description	Issue Date
4	Issue for planning 2	01/10/2026
3	Issue for planning	18/09/2026
2	Revision 02	18/12/2025
1	Revised Proposal	12/11/2025

REVISION SCHEDULE

PROJECT NAME:
Savernake Nursery

DRAWING CREATED BY:
JM Design Studio

DRAWING TITLE:
Existing Plan - Ground Floor

DRAWING NUMBER:
2530-JM-00-GF-DR-A-0010-4

SCALE	PAPER SIZE:	
1:150	A3	

APPROVAL		
Created by:	Date	Checked by:
MZ	16/09/2026	JM
Approved by:	Date	
JM	01/10/2026	

DRAWING STATUS:

S3_FOR REVIEW & COMMENT

JM
design studio ltd