
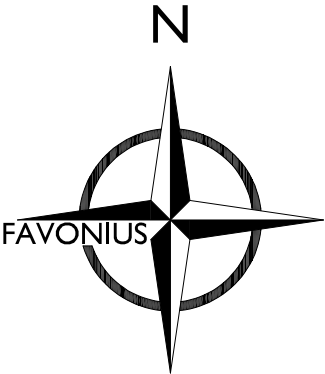



VALE COTTAGE - STERT

REPLACEMENT SHED PLANS & ELEVATIONS

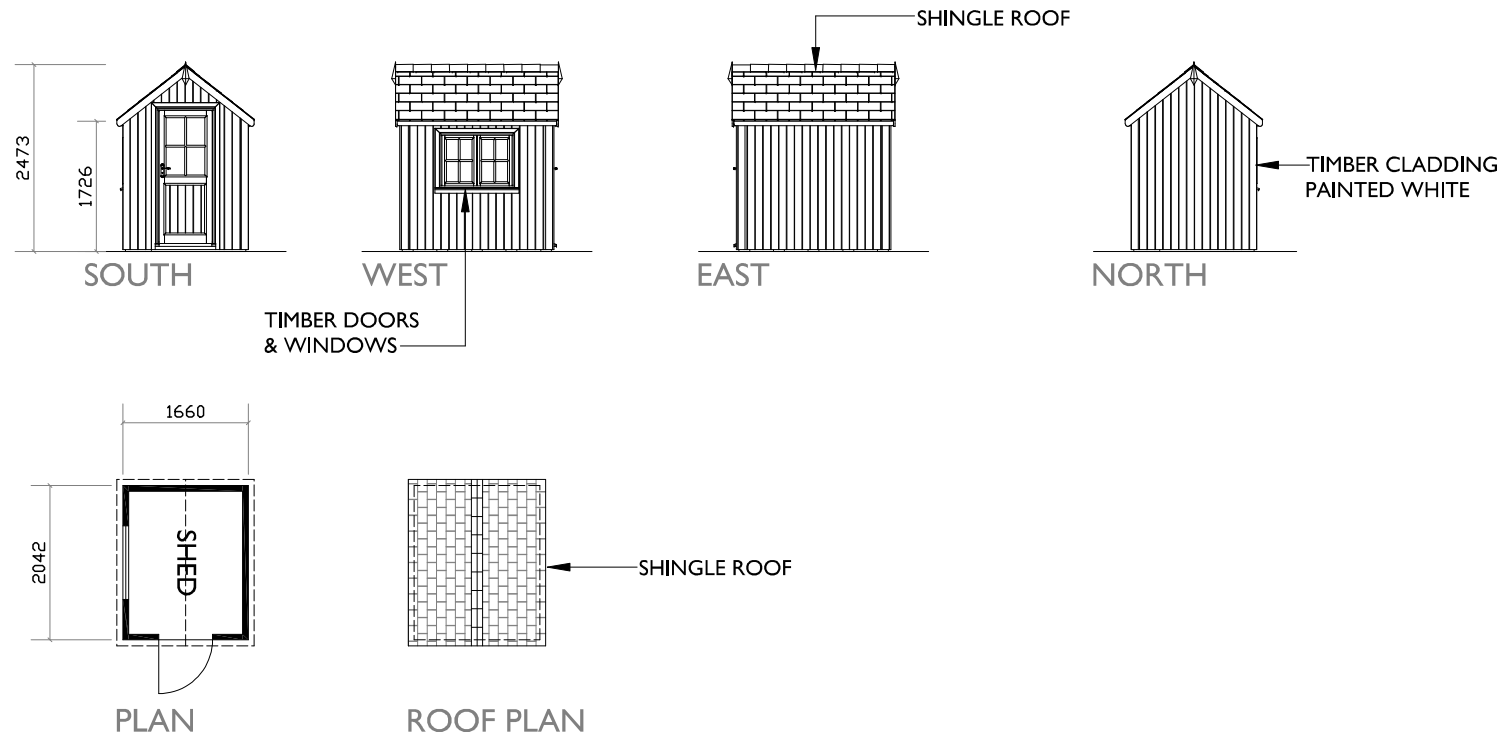

Notes:

A3

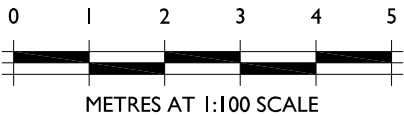

THIS DRAWING IS THE COPYRIGHT OF FAVONIUS ARCHITECTS IT MAY NOT BE COPIED
ALTERED OR REPRODUCED IN ANY WAY WITHOUT THEIR WRITTEN AUTHORITY.
DIMENSIONS MUST BE CHECKED ON SITE AND NOT SCALED FROM THIS DRAWING.

VALE COTTAGE
STERT
REPLACEMENT SHED

PLANS & ELEVATIONS AS
PROPOSED

DWG No: 1183-20-304

DATE: SEPT 2026

SCALE: 1:100

FAVONIUS
ARCHITECTS

Tel: 01722 412 391
Wyndham House, 65 The Close, Salisbury, Wiltshire SP1 2EN

PLANNING APPLICATION