



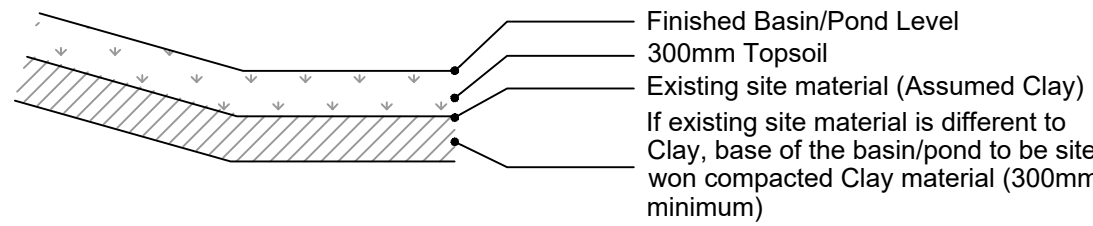


SECTIONS PLAN
1:1000 SCALE

Southern Pond Cross Section

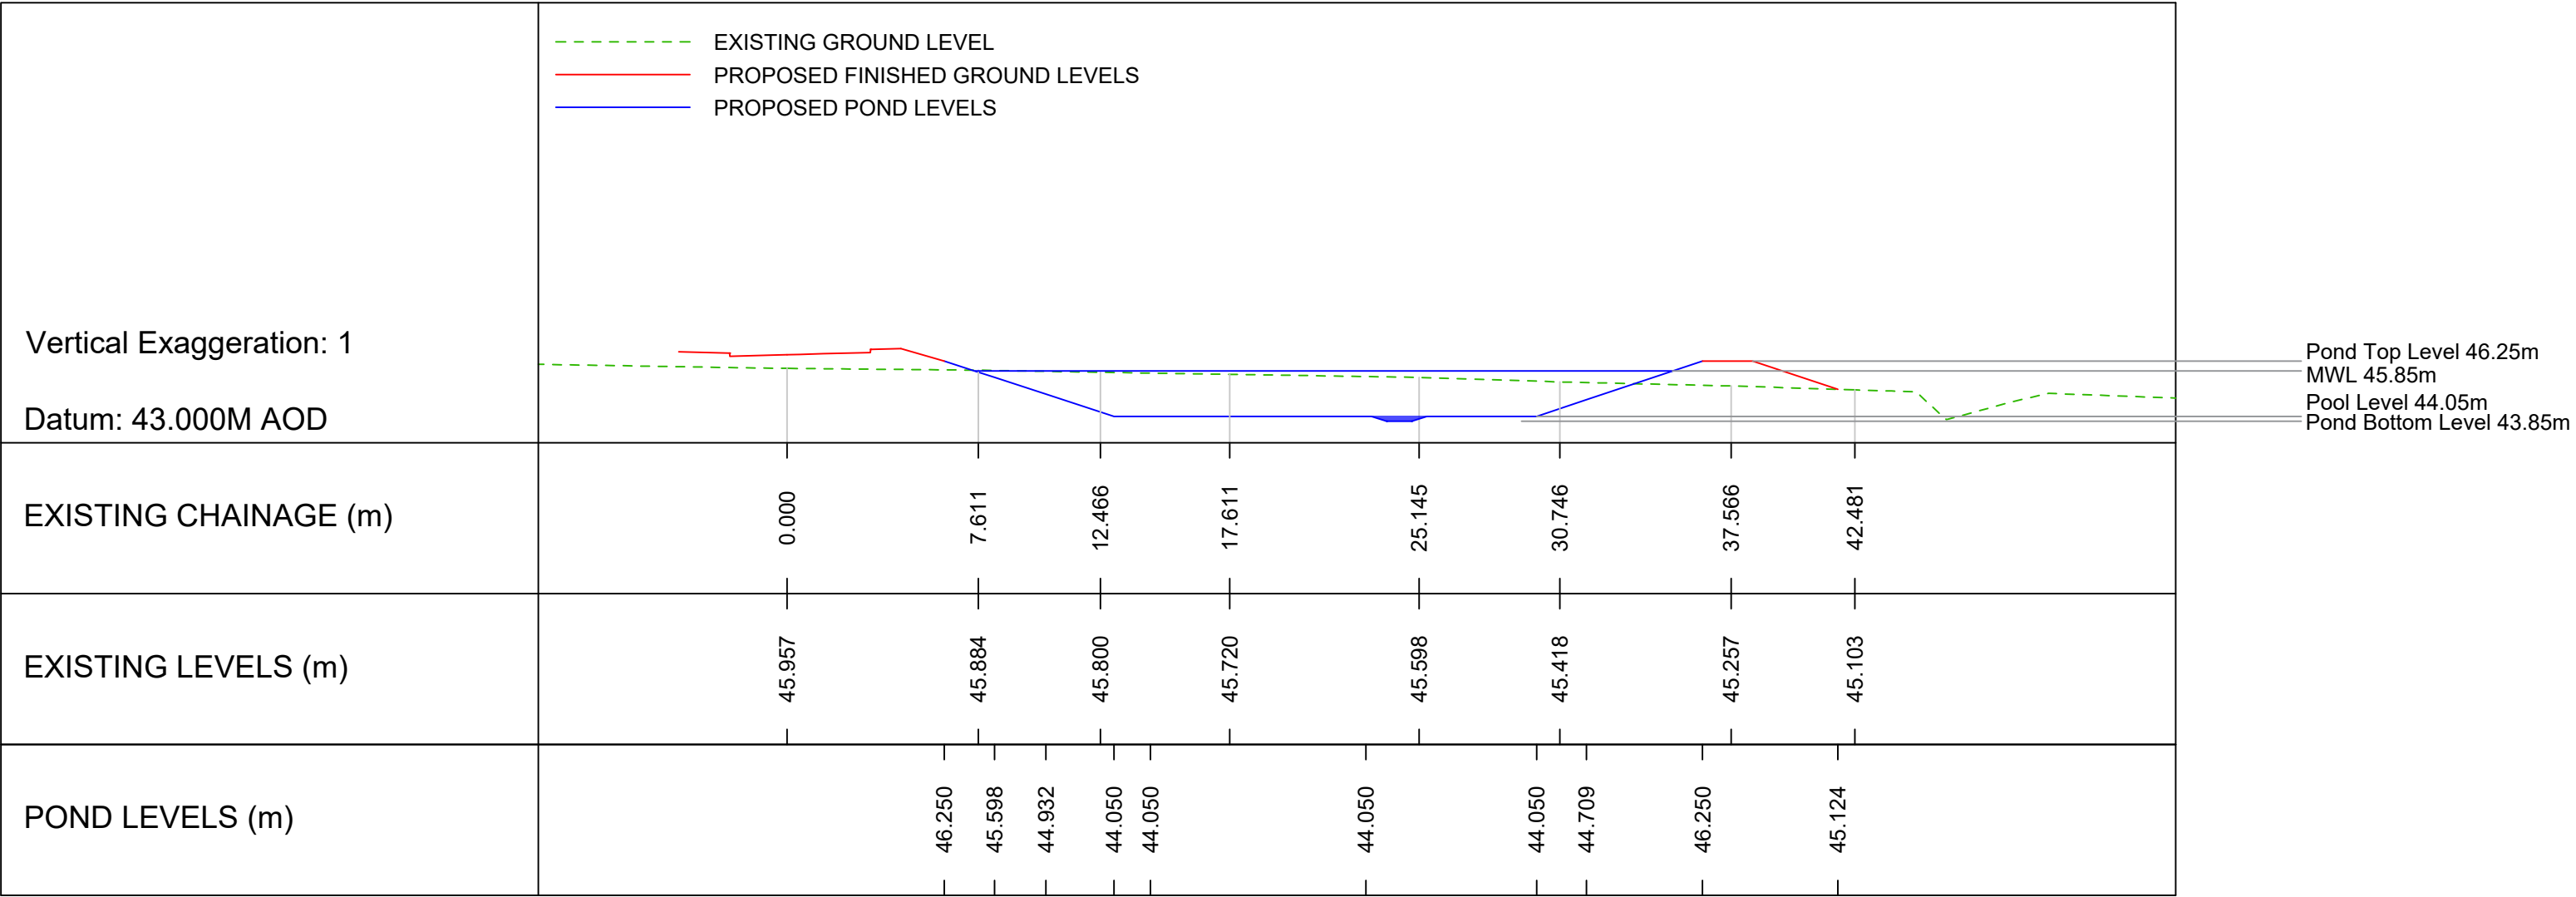

POND CONSTRUCTION DETAIL
SCALE 1:50

Northern Pond Cross Section

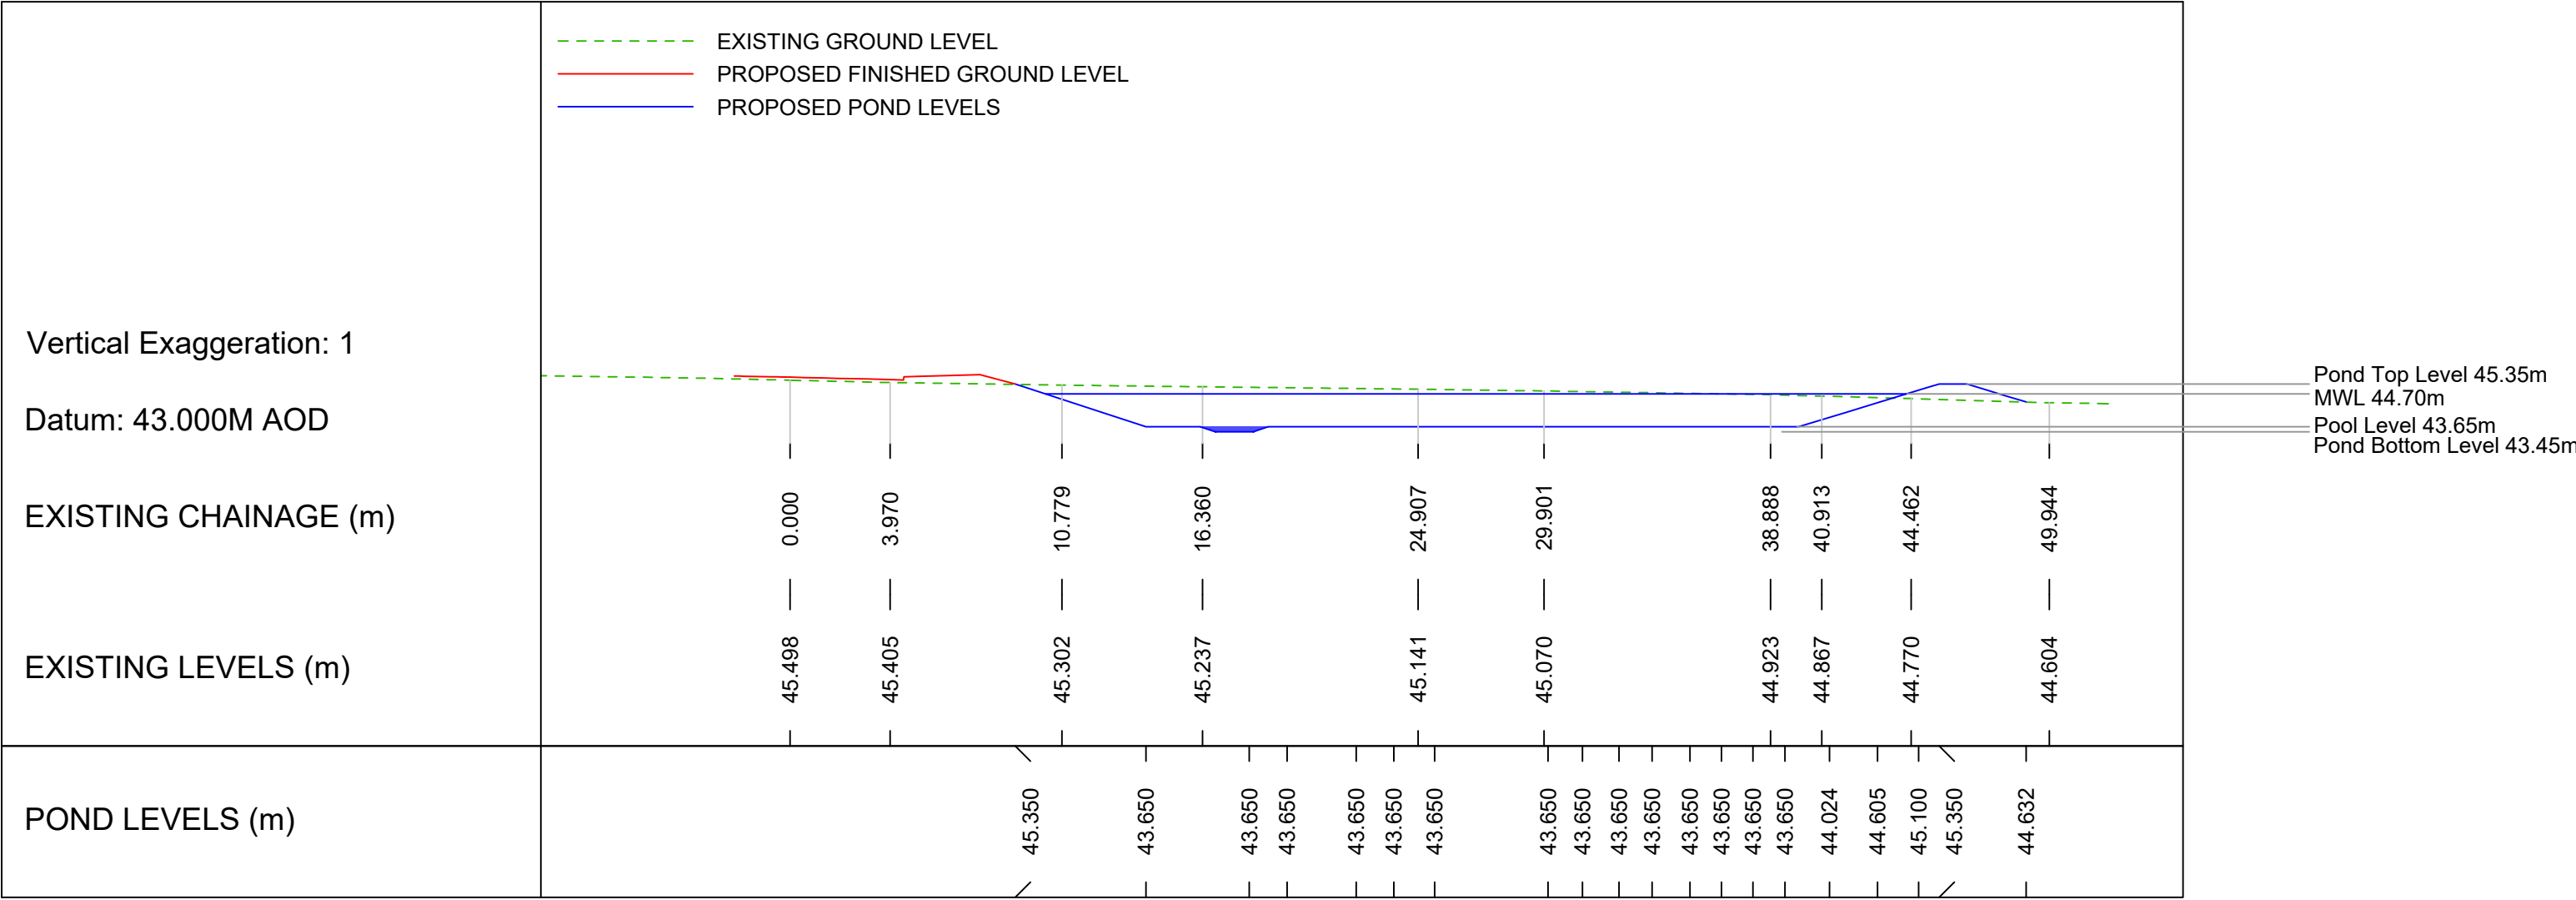

THIS DRAWING IS COPYRIGHT OF CLFA DESIGN.

DO NOT SCALE FROM THIS DRAWING. CONTRACTORS MUST CHECK ALL DIMENSIONS ON SITE.

THE CONTRACTORS MUST REFER TO THE EXISTING SERVICES INFORMATION, DESIGNER'S RISK ASSESSMENT AND RESIDUAL RISKS IN THE CONTRACT DOCUMENTATION.



THIS SYMBOL IS USED TO HIGHLIGHT INSTANCES OF RISK WITHIN THE CONSTRUCTION PROCESS.

THE INFORMATION SHOWN ON THIS DRAWING HAS BEEN BASED UPON THE SITE LAYOUT:

N/A
RECEIVED ON:
N/A

P01	FIRST ISSUE	CL	FA	08/09/26
REV	DESCRIPTION	BY	APP	DATE

CLFA DESIGN

71-75 Shelton Street, Covent Garden
London, WC2H 9JQ

CLIENT:

Wain
HOMES

PROJECT:
BLIND LANE
SOUTHWICK

DRAWING:
PONDS SECTIONS

PROJECT NUMBER: CLFA137	DRAWING NUMBER: CLFA137-CLFA-00-XX-DR-C-0567	REV: P01
STATUS: S2	SCALE @ A1 SECTIONS@1:500. DETAIL@1:50	