




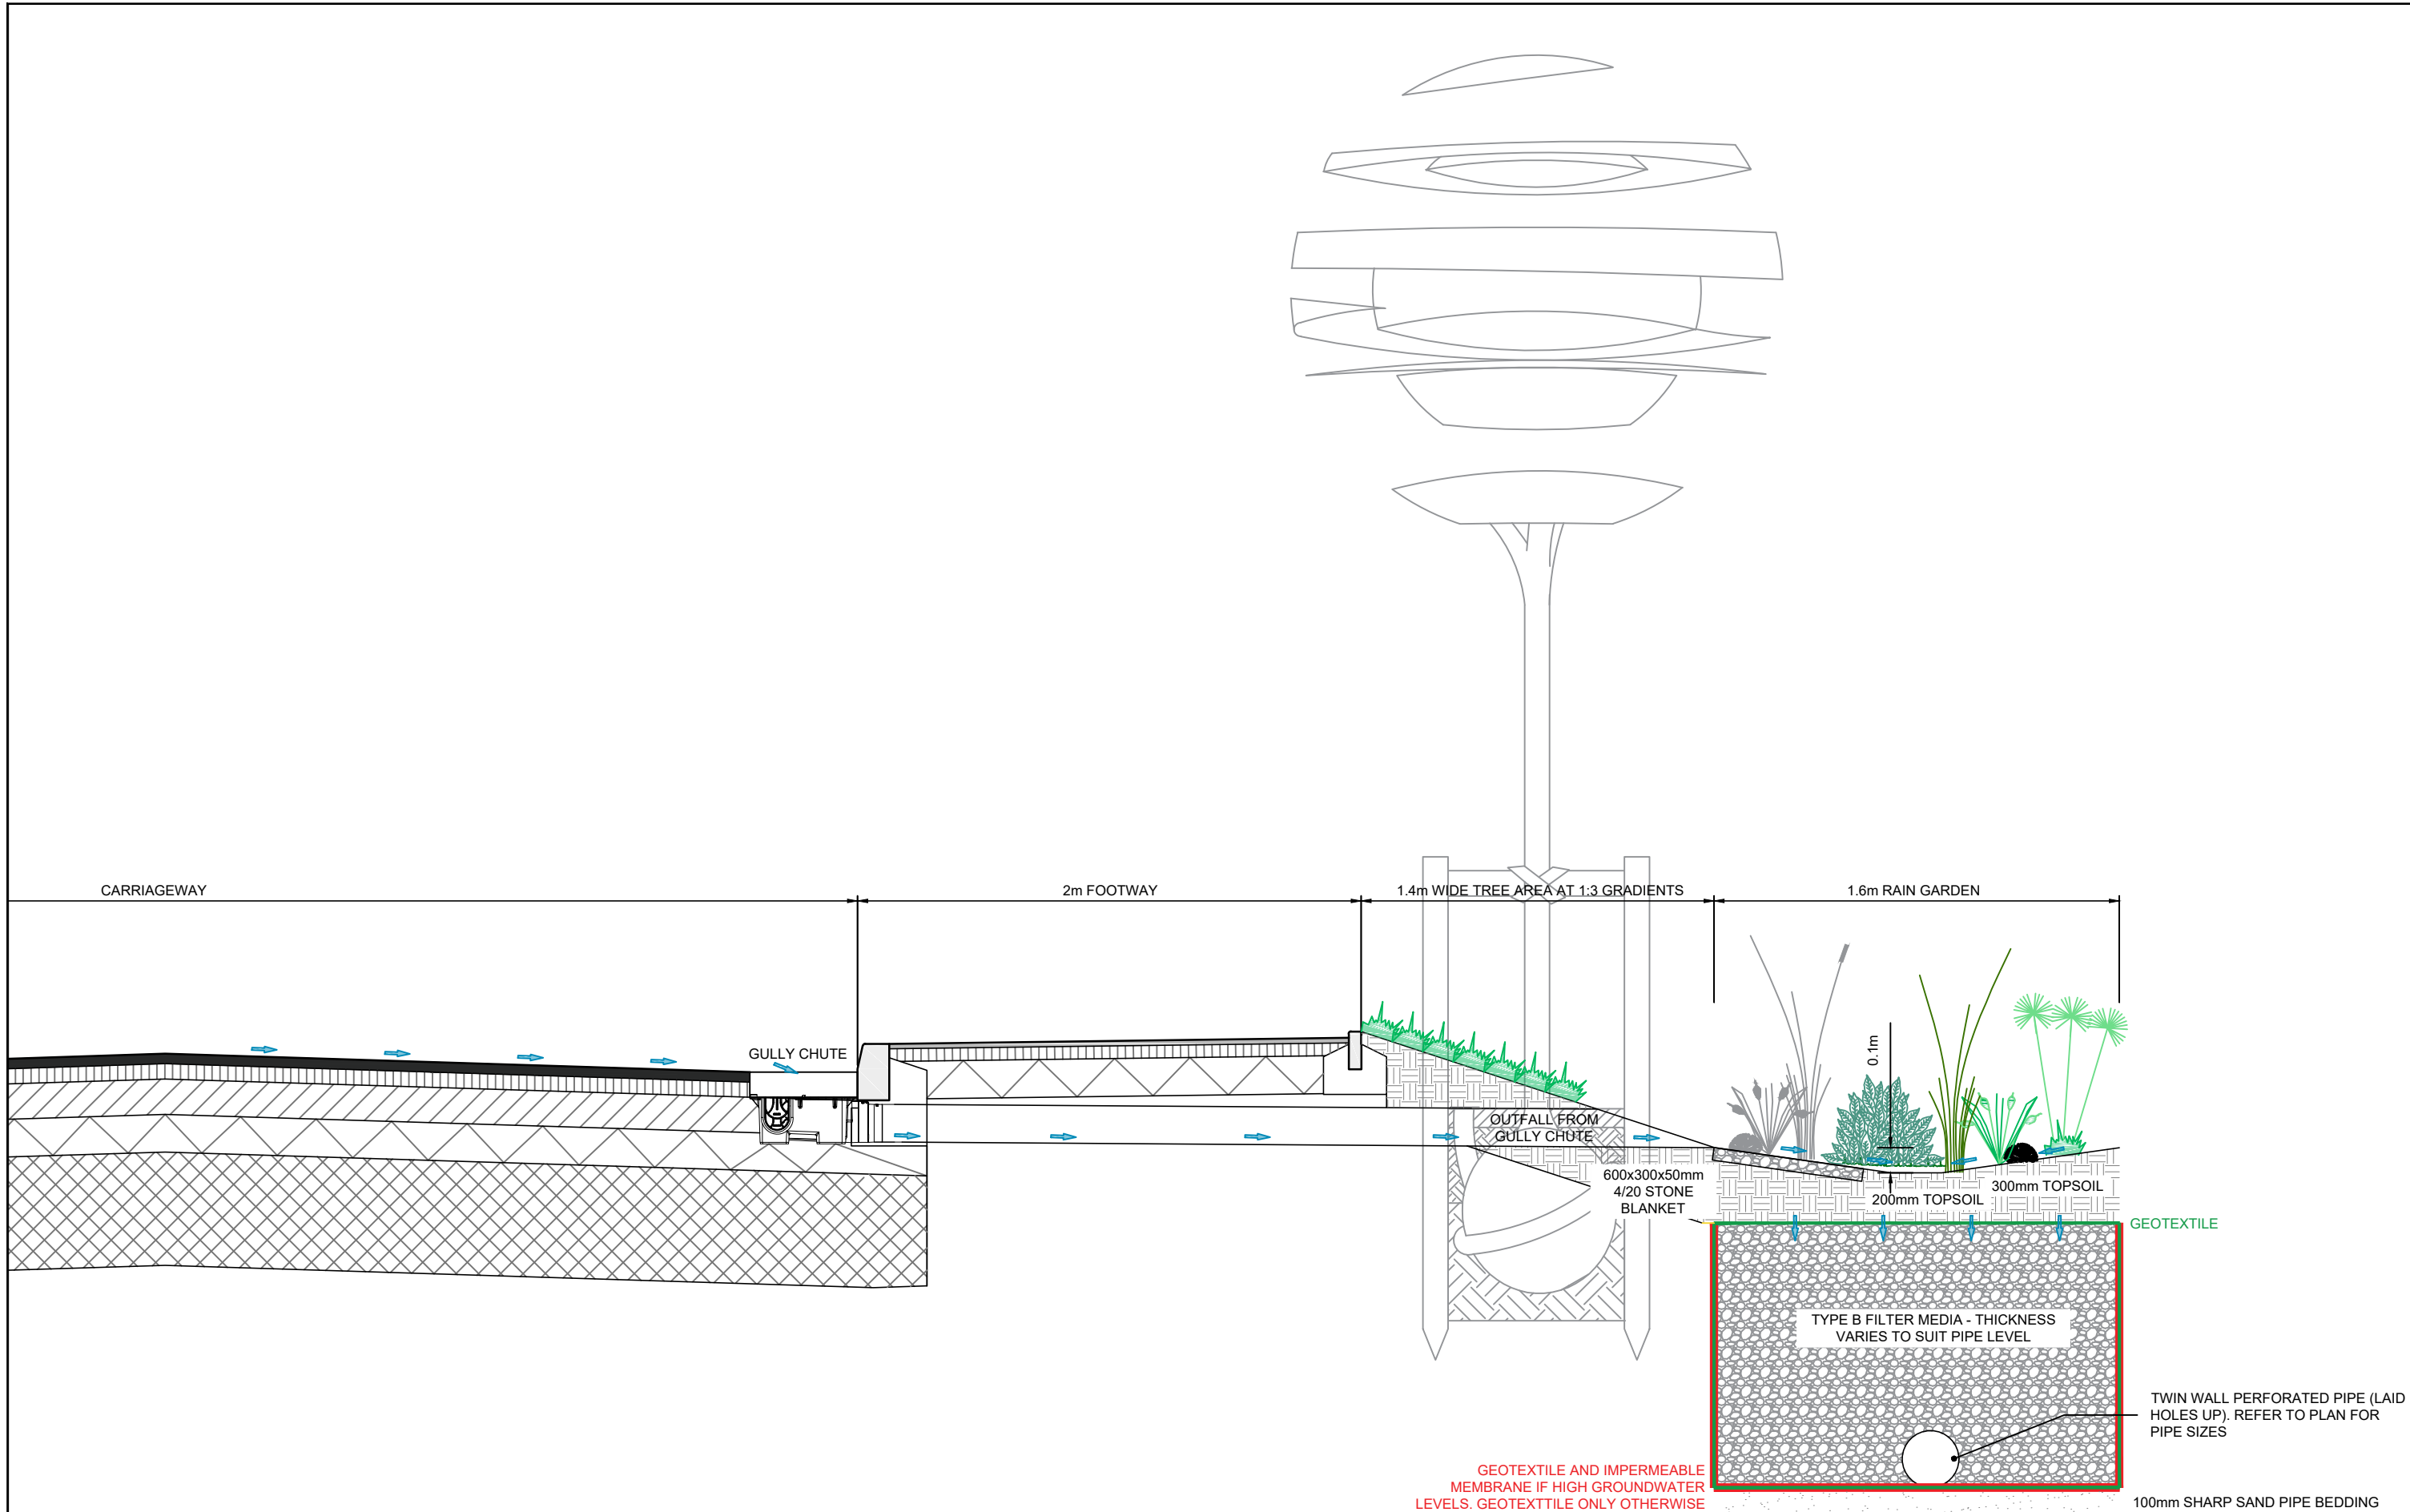

RAIN GARDEN DETAIL - CONNECTION FROM GULLY CHUTE
Scale 1:50

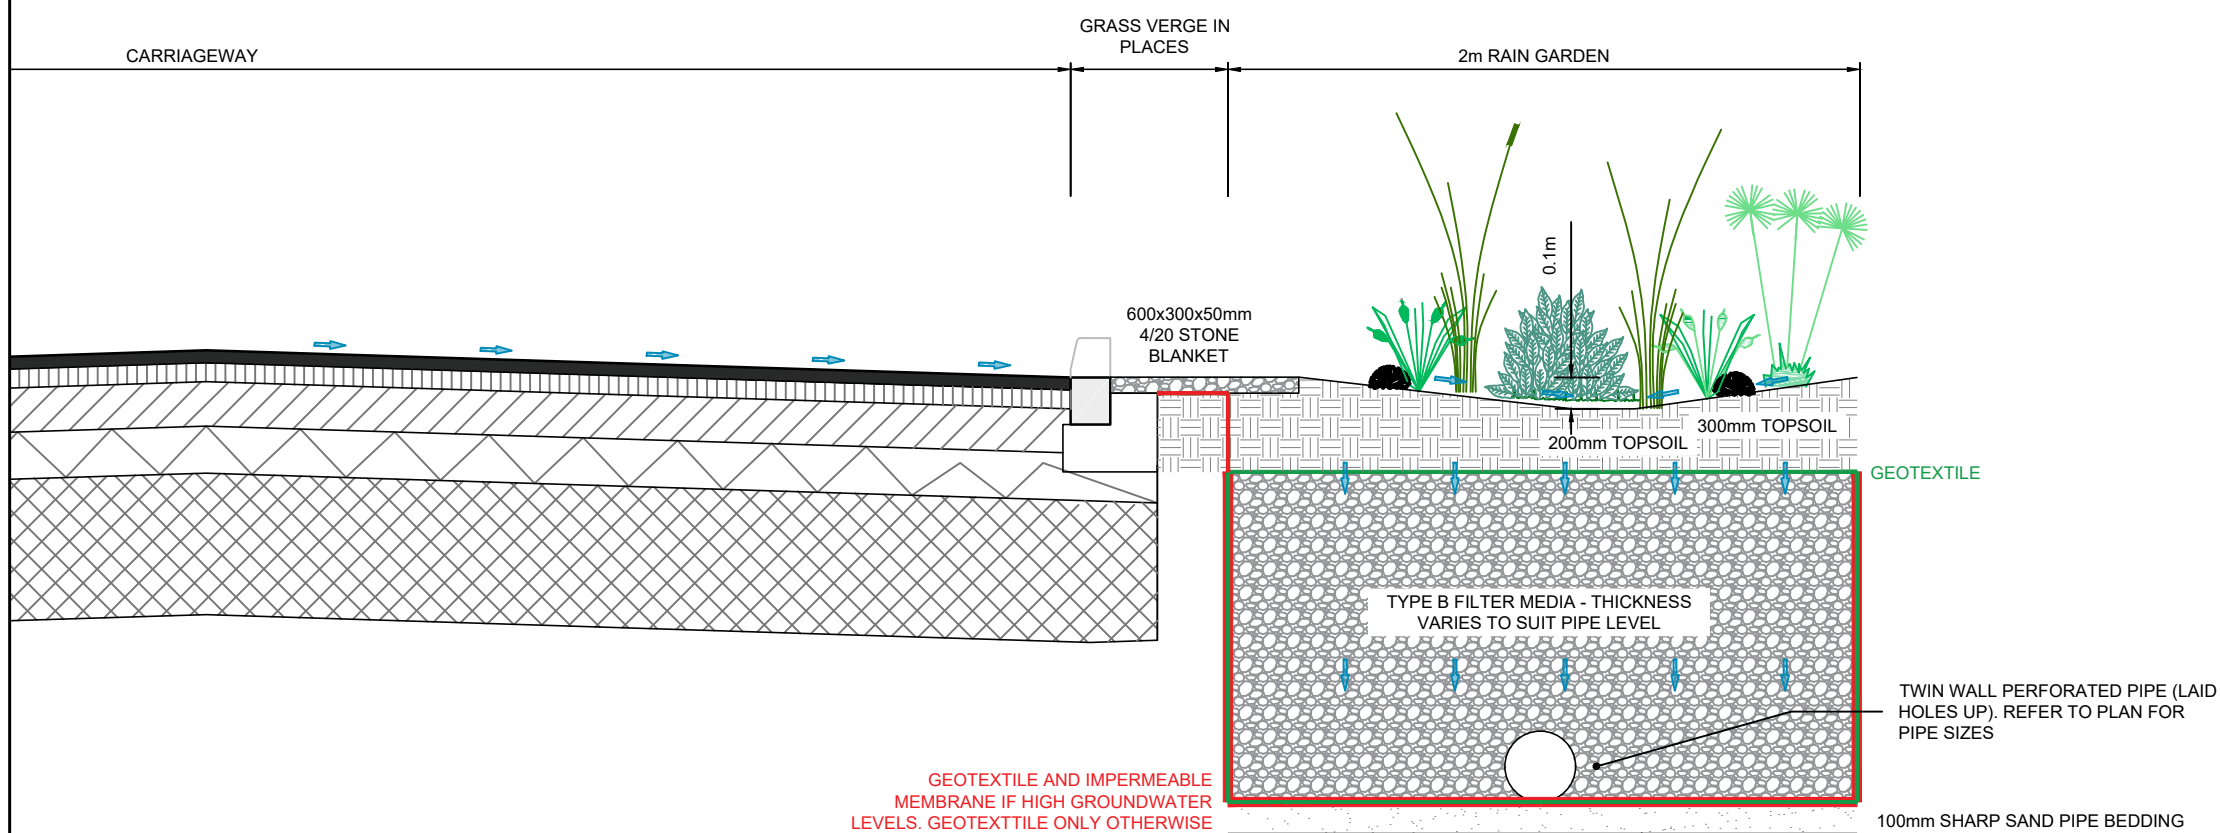

RAIN GARDEN DETAIL - WITH KERB OPENNING
Scale 1:50

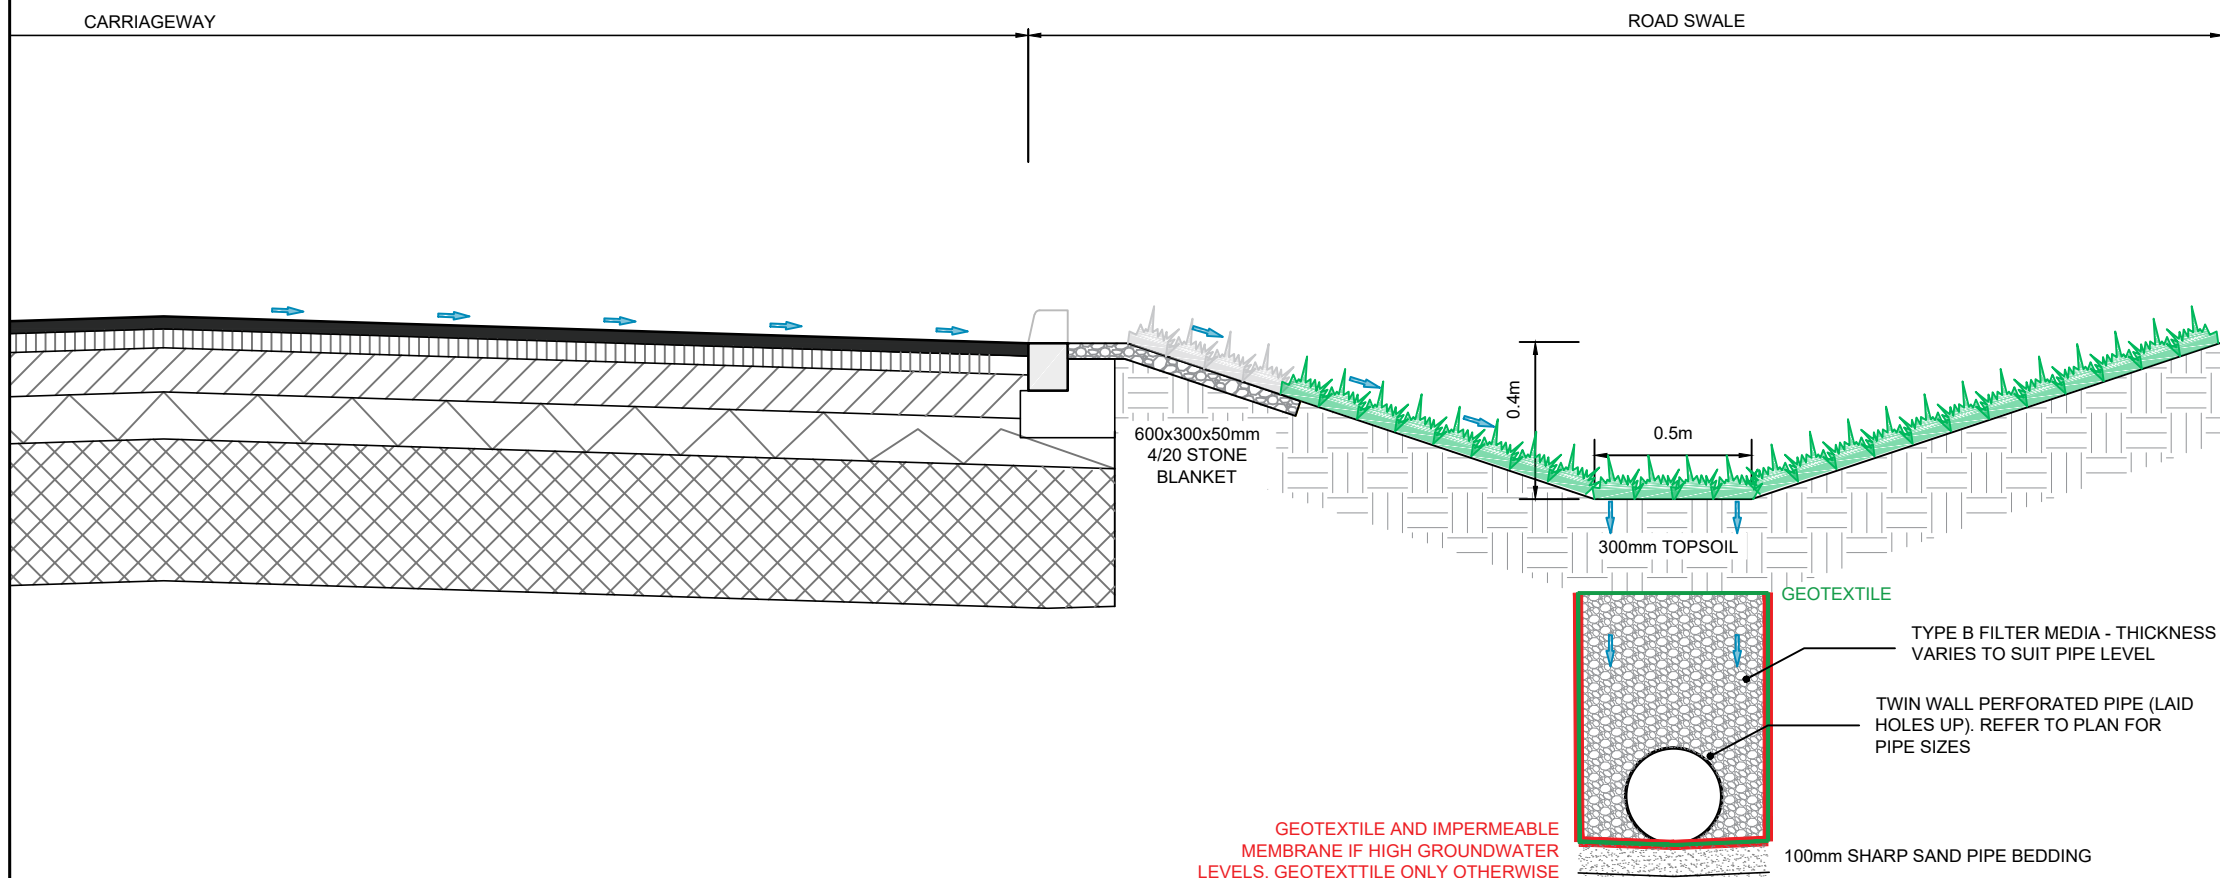

ROAD SWALE
Scale 1:50

THIS DRAWING IS COPYRIGHT OF CLFA DESIGN.

DO NOT SCALE FROM THIS DRAWING. CONTRACTORS MUST CHECK ALL DIMENSIONS ON SITE.

THE CONTRACTORS MUST REFER TO THE EXISTING SERVICES INFORMATION, DESIGNER'S RISK ASSESSMENT AND RESIDUAL RISKS IN THE CONTRACT DOCUMENTATION.

 THIS SYMBOL IS USED TO HIGHLIGHT INSTANCES OF RISK WITHIN THE CONSTRUCTION PROCESS.

THE INFORMATION SHOWN ON THIS DRAWING HAS BEEN BASED UPON THE SITE LAYOUT:
N/A
RECEIVED ON:
N/A

P01	FIRST ISSUE	CL	FA	08/09/26
REV	DESCRIPTION	BY	APP	DATE

CLFA DESIGN

71-75 Shelton Street, Covent Garden
London, WC2H 9JQ

CLIENT:



PROJECT:

BLIND LANE
SOUTHWICK

DRAWING:

RAIN GARDEN CONSTRUCTION DETAILS
(PLANNING)

PROJECT NUMBER:

CLFA137

DRAWING NUMBER:

CLFA137-CLFA-00-XX-DR-C-0546

STATUS:

S2

SCALE @ A1

AS SHOWN

REV:

P01